



"CHURCHFIELD", STATION ROAD, EAST PRESTON


Boundary Treatments

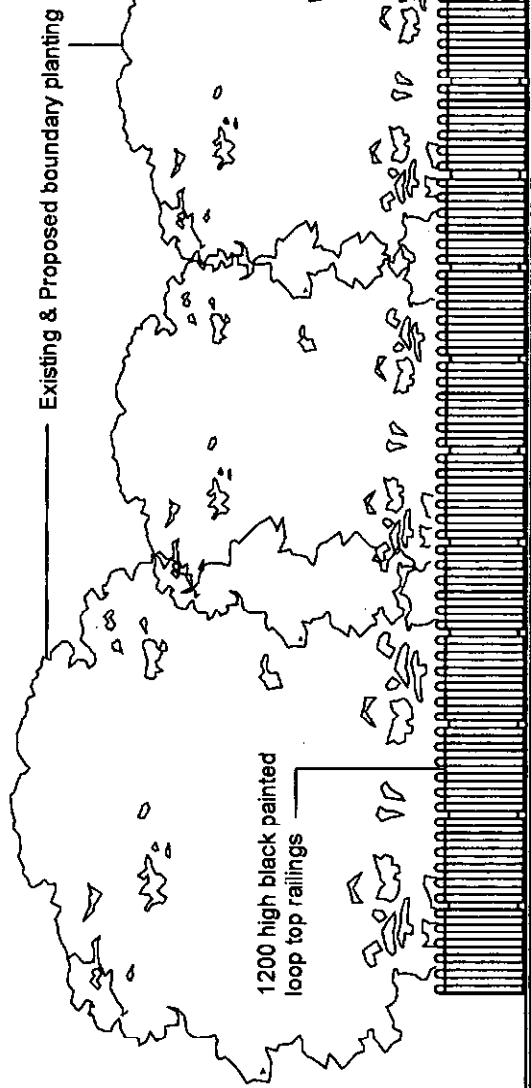


Boundary Treatment (East) - Points B-C

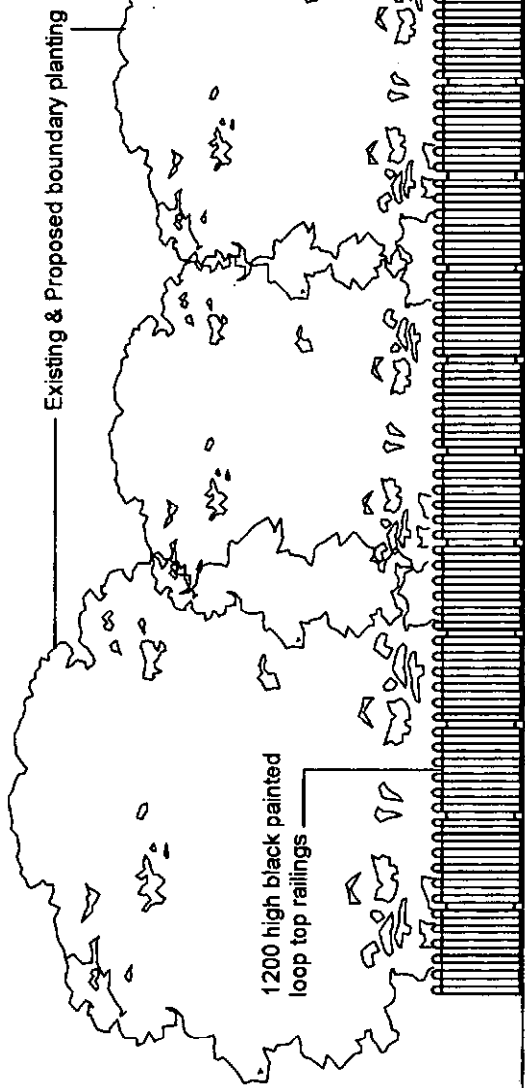

Boundary Treatment (West) - Points A-D

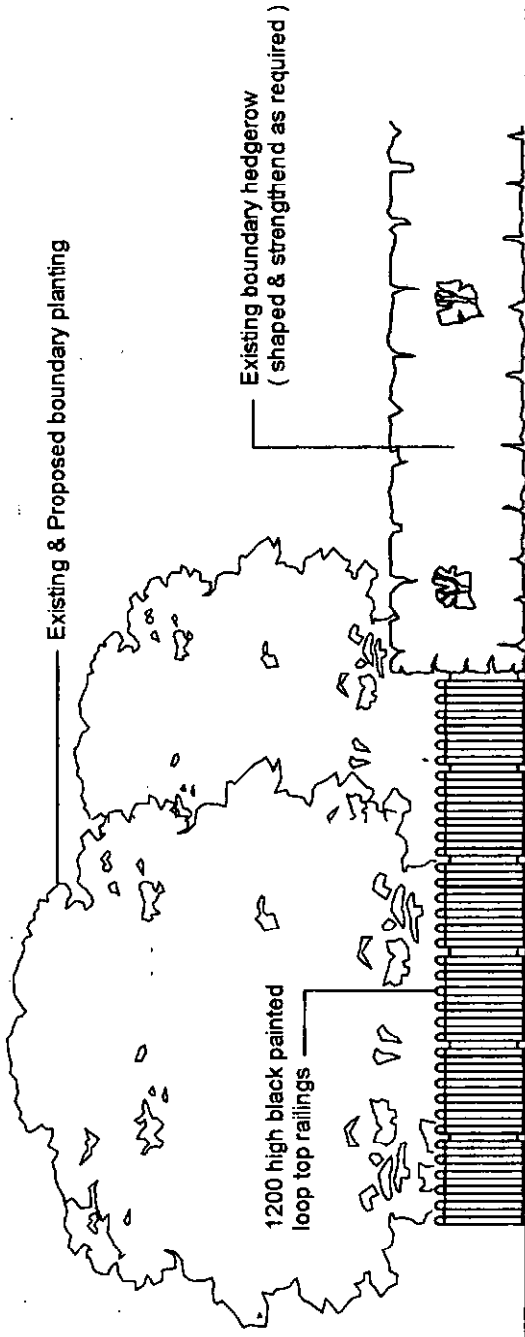

Boundary Treatment (north) - Points A-B

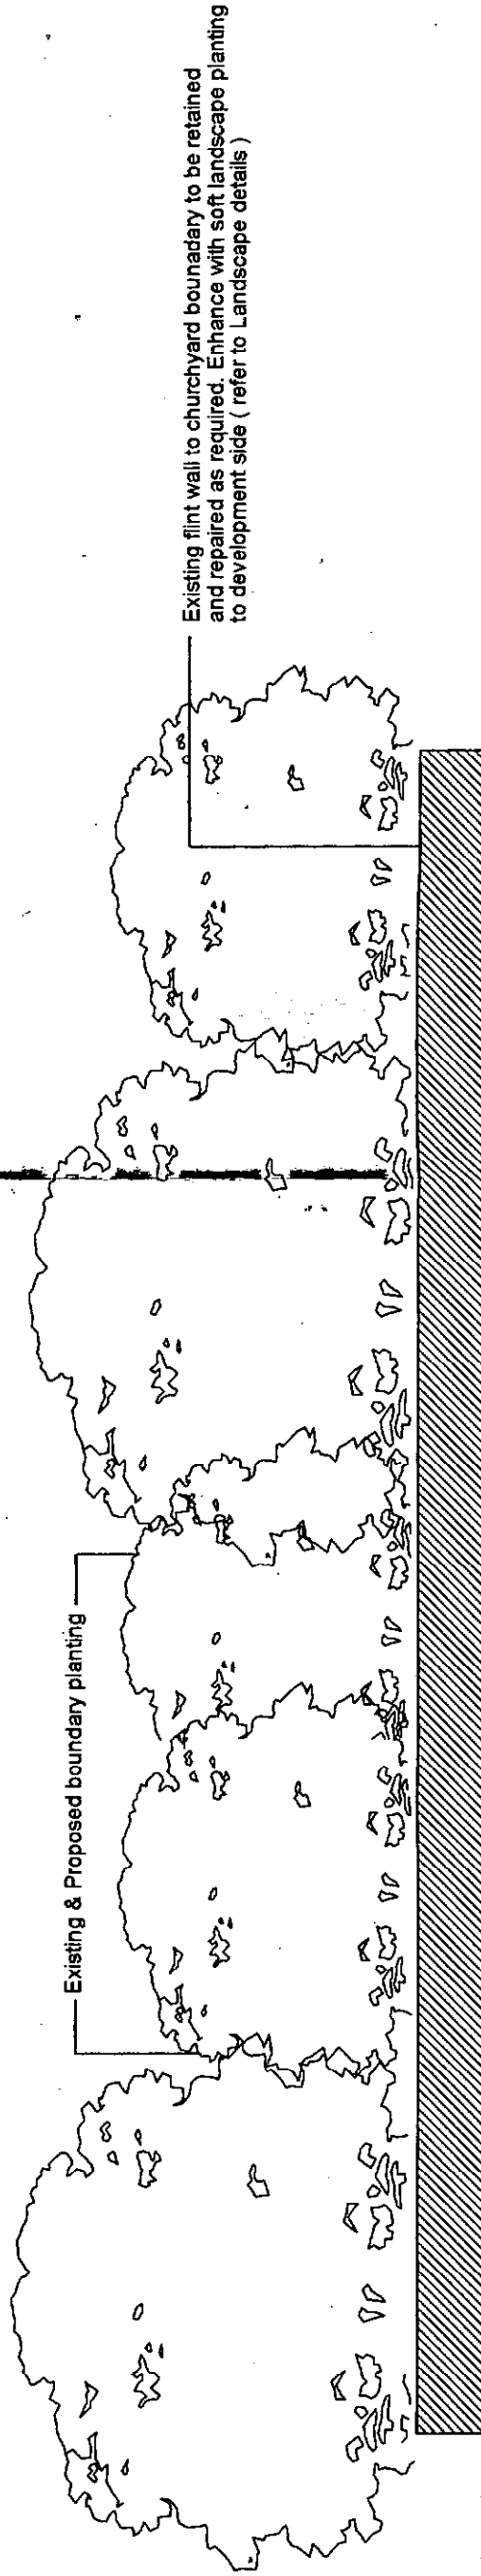

Boundary Treatment (South) - Points C-D

Amendments:	Drawing no.	Date:	Scale:	Drawn:	Projects	STA STA Associates Architectural Consultants 9, Farnley Road, Camberley, Surrey GU15 2DQ Tel: 01276 61684 / Fax: 01276 61479 email: staassociates@btconnect.com
Boundary Treatments	O.120.08.108	Feb 2009	1:100	STA	"Church Field" Station Road EAST PRESTON	