


"CHURCHFIELD", STATION ROAD, EAST PRESTON

# Refuse & Recycling

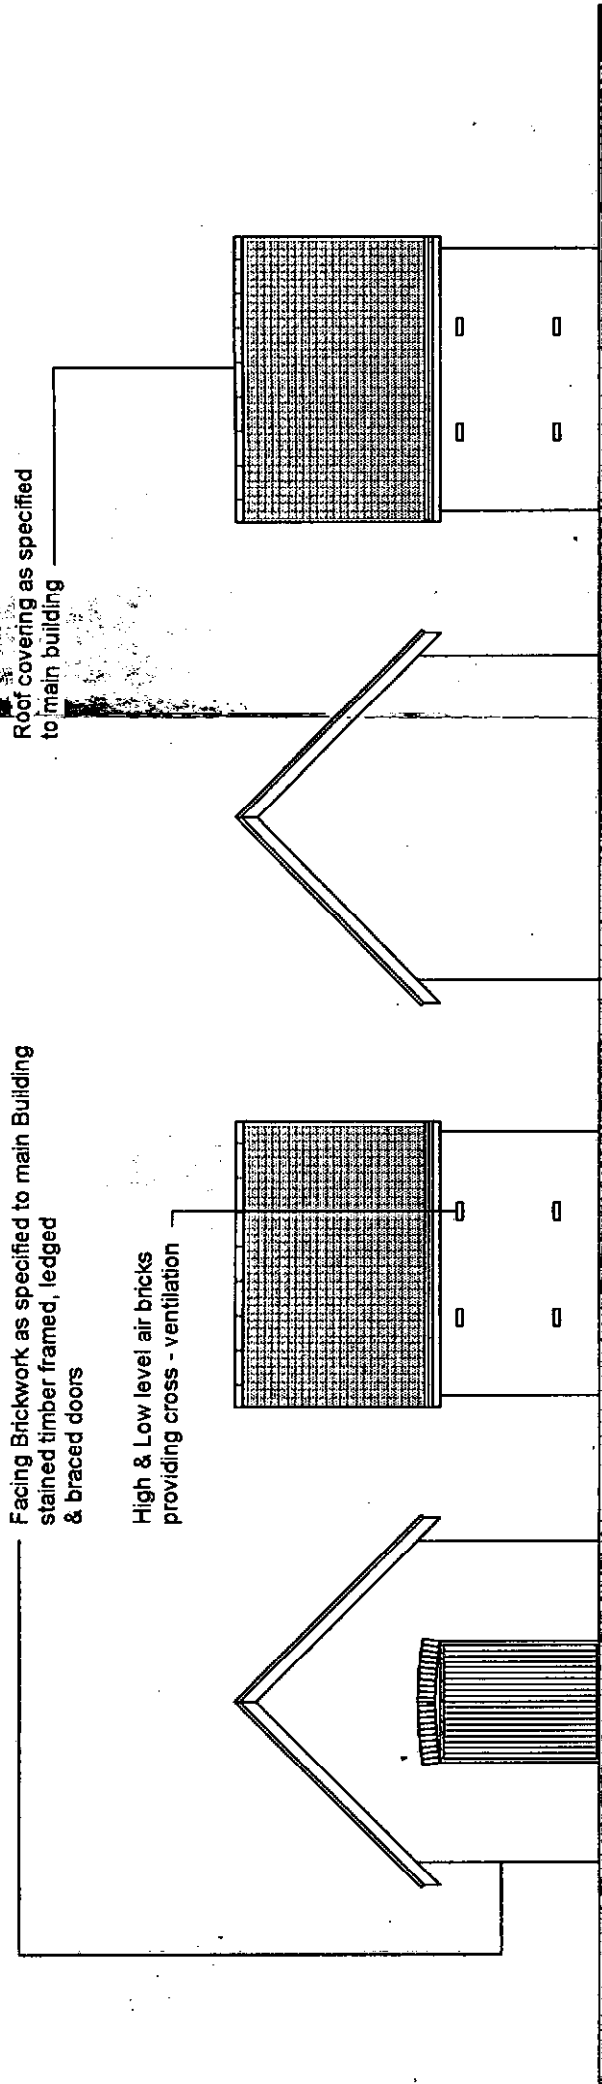


Side

Rear

Side

Front

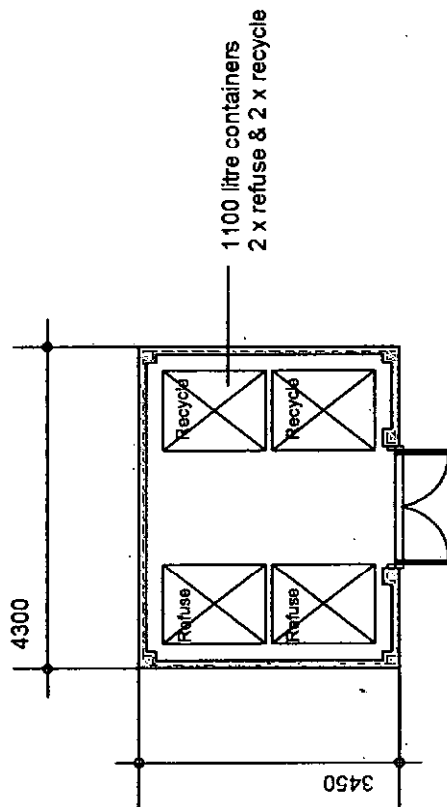

Plan

STA

STA Associates  
Architectural Consultants  
9, Fernhurst, Camberley, Surrey, GU15 2DQ  
Tel: 01276 61684 / Fax: 01276 61479  
email: staassociates@btconnect.com

|             |                                                |                   |                 |               |                                                         |
|-------------|------------------------------------------------|-------------------|-----------------|---------------|---------------------------------------------------------|
| Amendments: | Drawing no.<br>Refuse & Recycling O.120.08.106 | Date:<br>Feb 2009 | Scale:<br>1:100 | Drawn:<br>STA | Project:<br>"Church Field" Station Road<br>EAST PRESTON |
|-------------|------------------------------------------------|-------------------|-----------------|---------------|---------------------------------------------------------|