
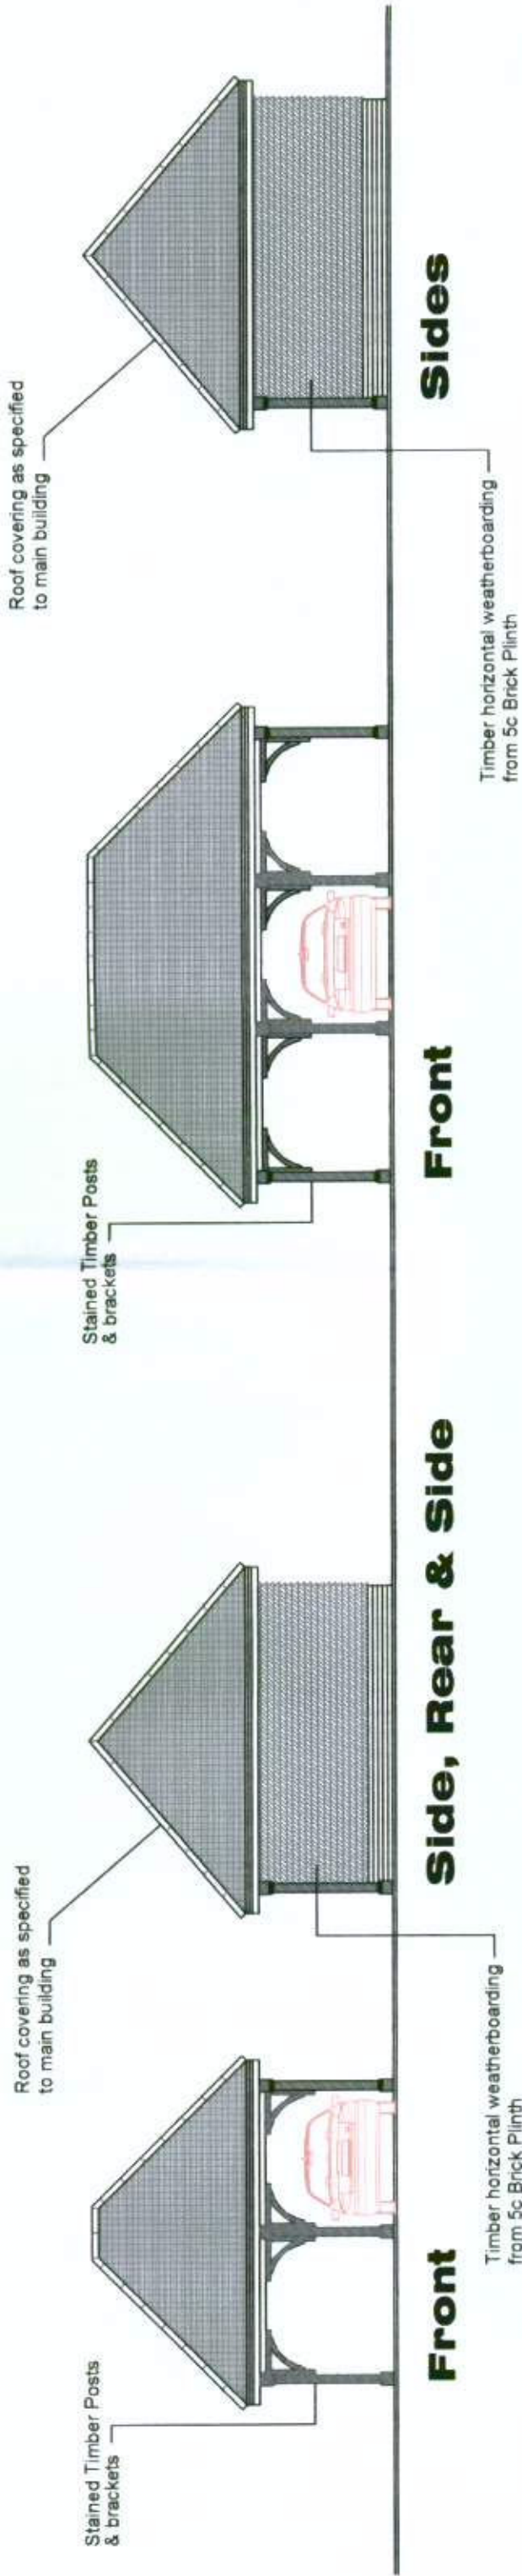


"CHURCHFIELD", STATION ROAD, EAST PRESTON

Car Barn Details

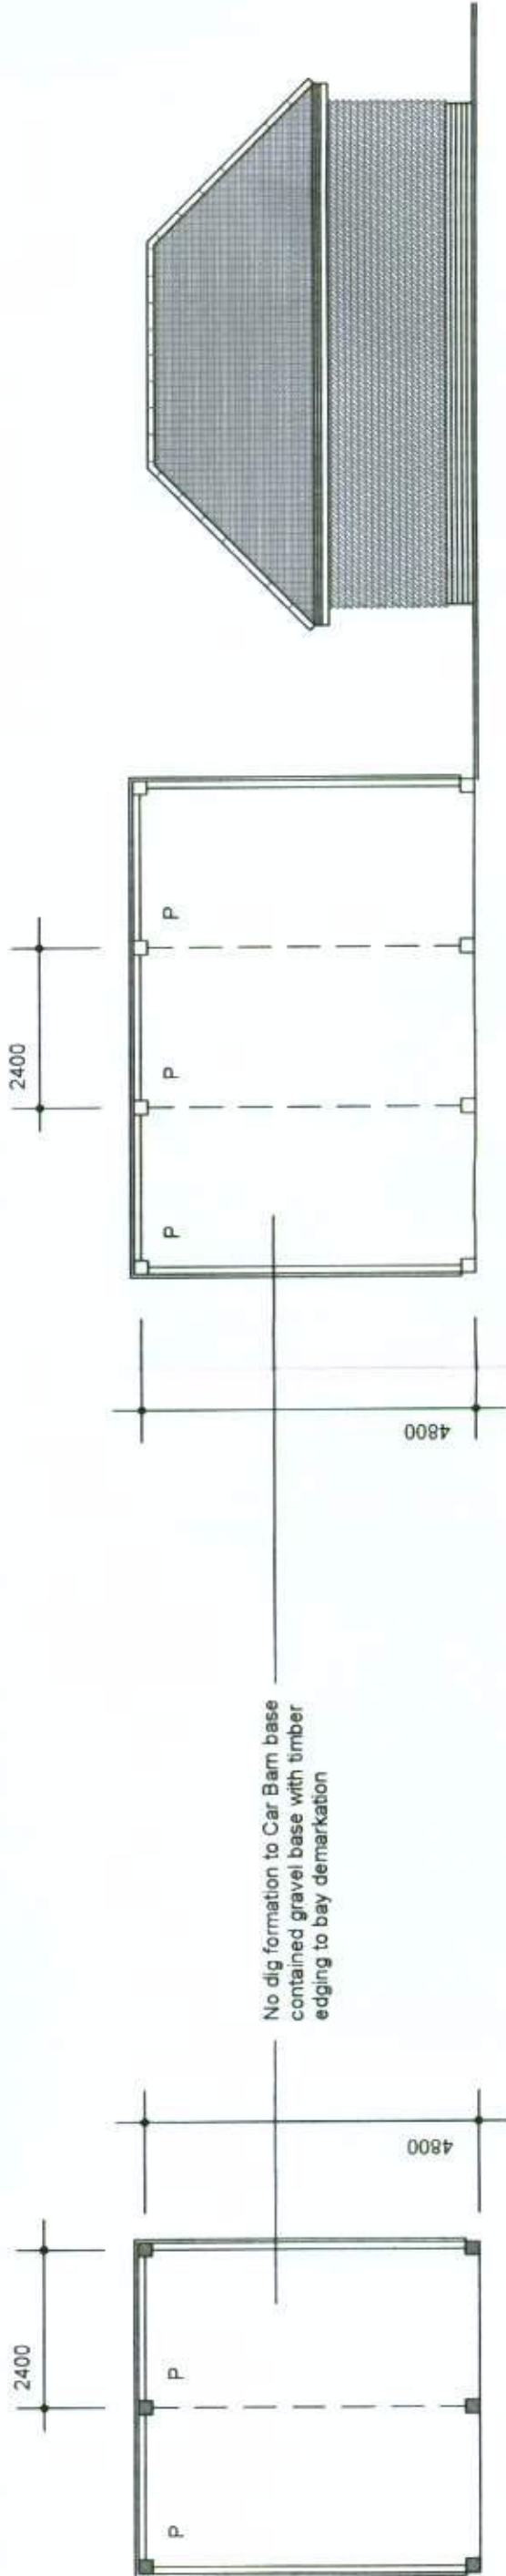

Plan

2 Car Bay

Plan

3 Car Bay

Rear

STA

STA Associates
Architectural Consultants
9, Ferniehurst, Camberley, Surrey, GU15 2DQ
Tel: 01276 61684 / Fax: 01276 61479
email: staassociates@btconnect.com

Amendments:

Drawing no.
Car Barn Details O.120.08.107

Date:
Feb 2009

Scale:
1:100

Drawn:
STA

Project:
"Church Field" Station Road
EAST PRESTON