


" Church Field " Station Road, East Preston
Typical Sections


NO. EP 90 09

SUBSTITUTION


02-09-09

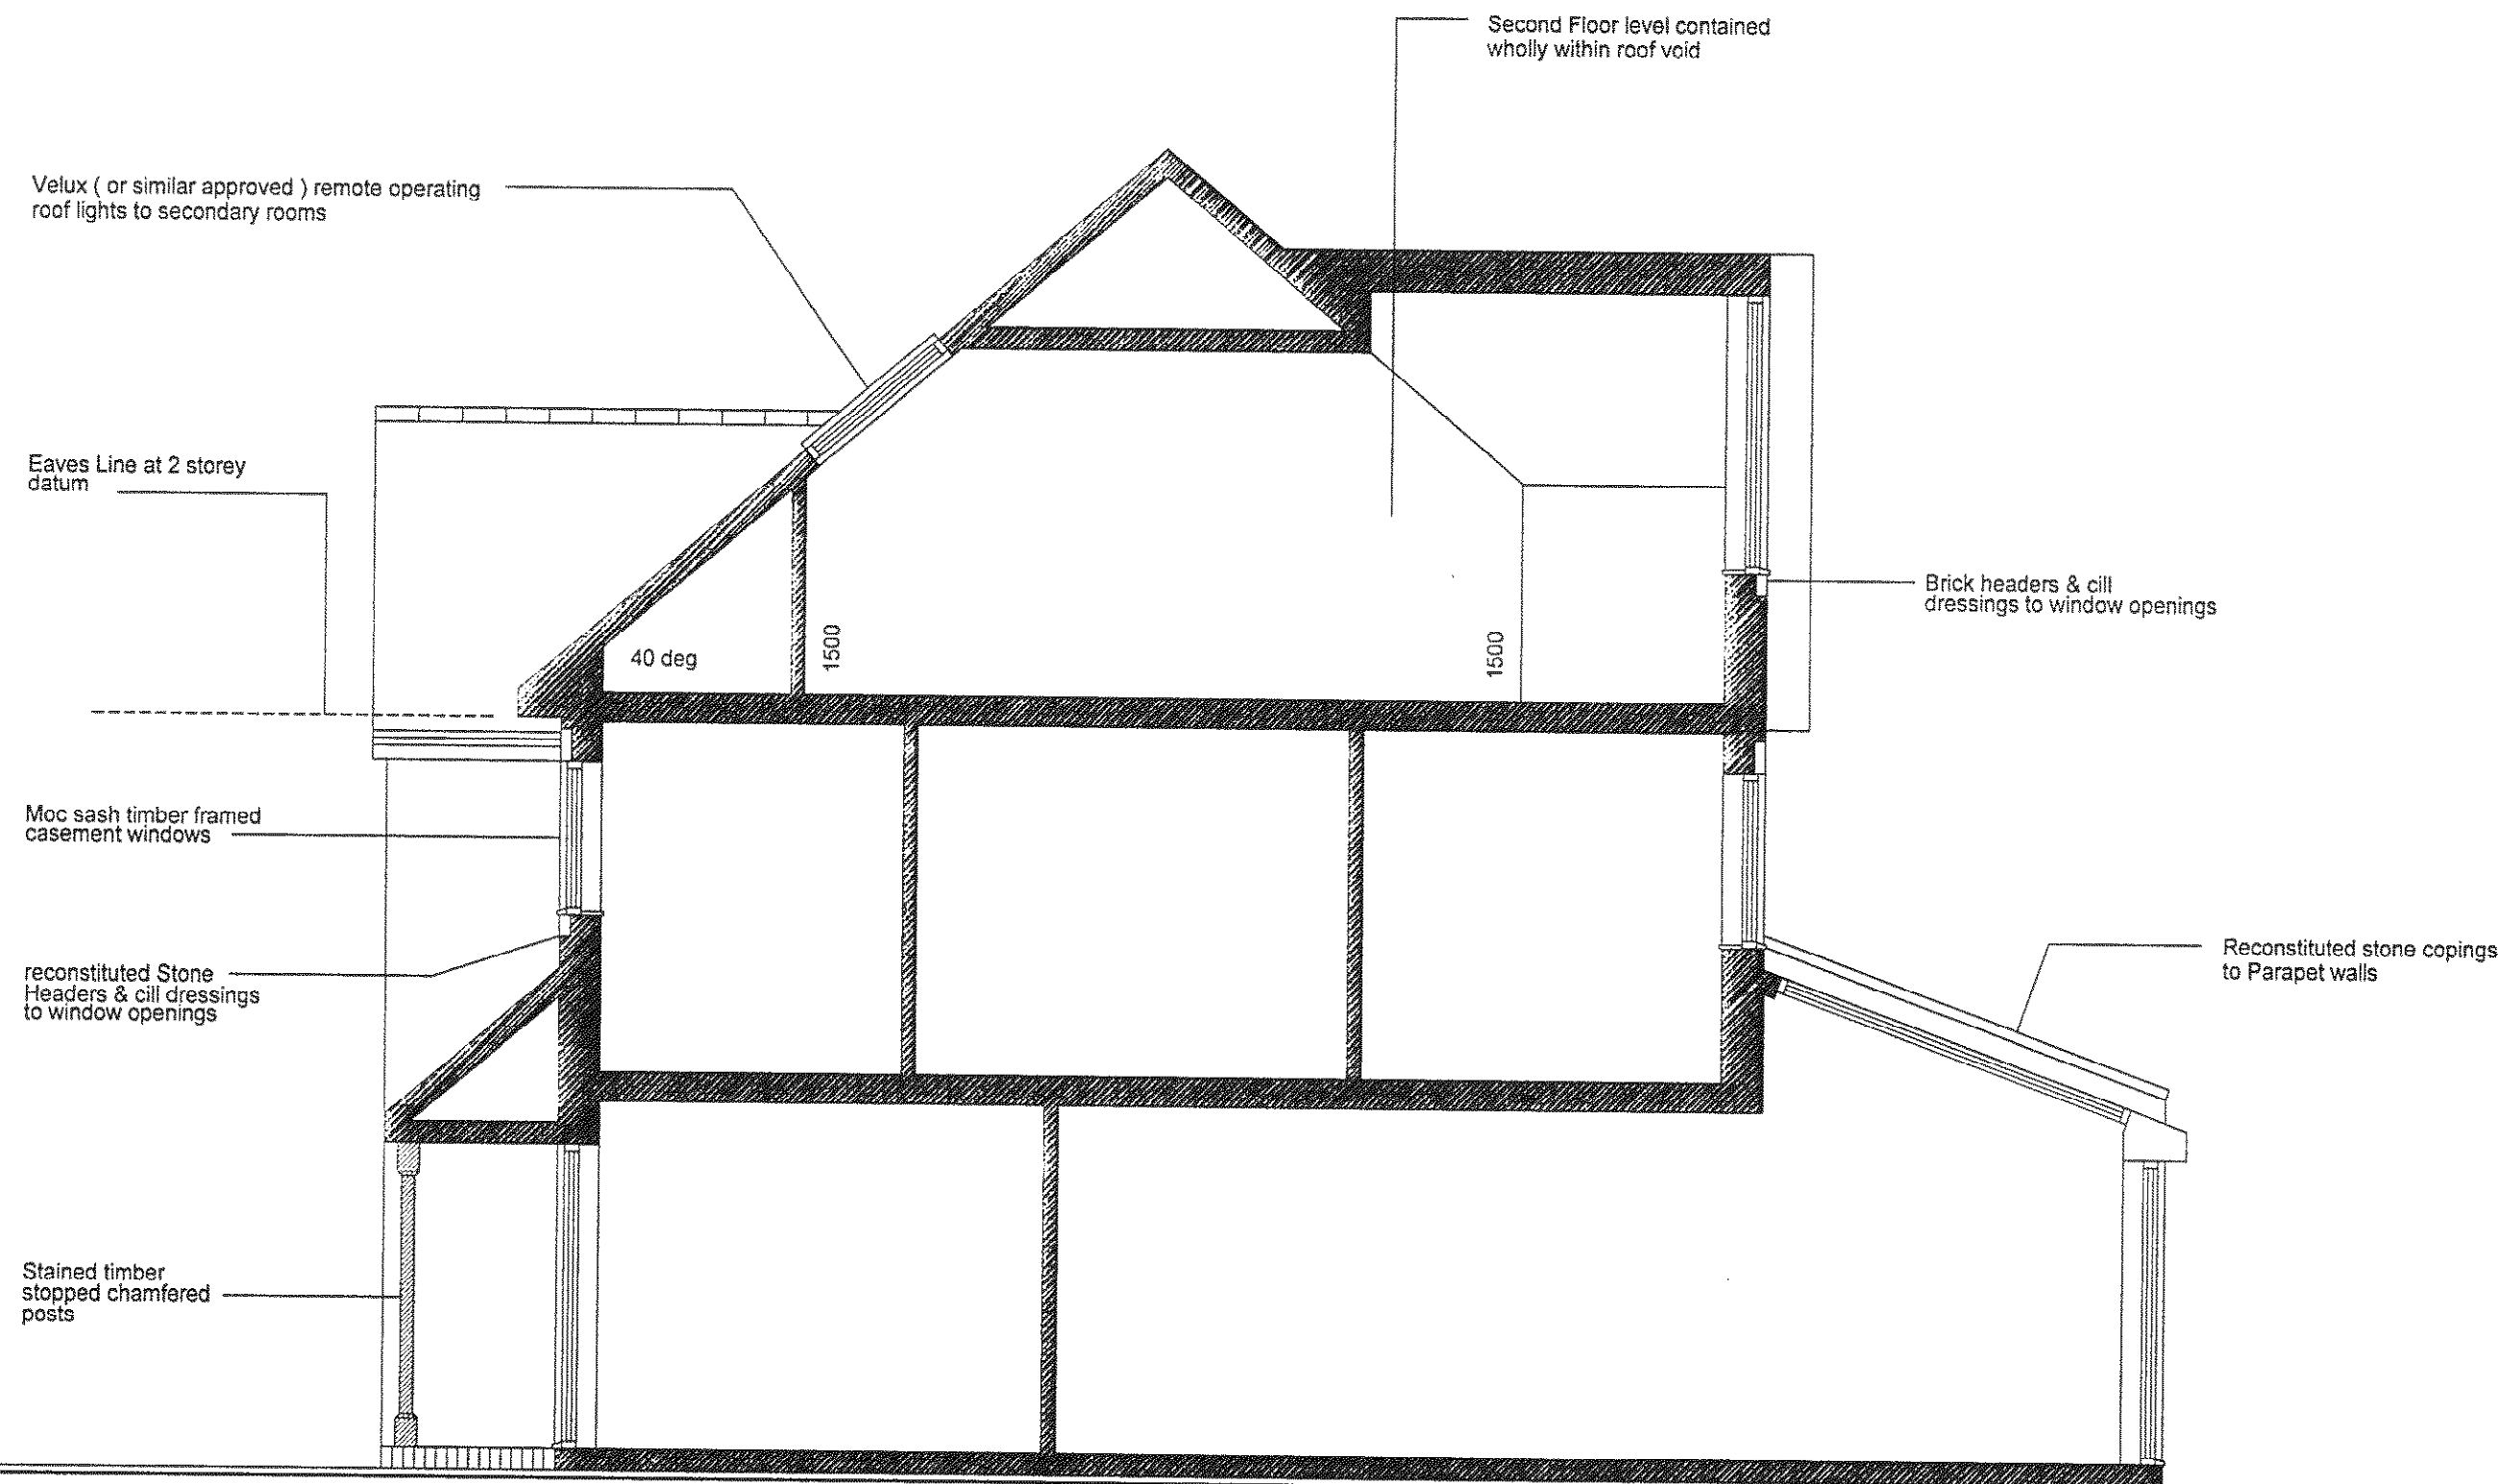

Section Profile - Plots 11 - 14

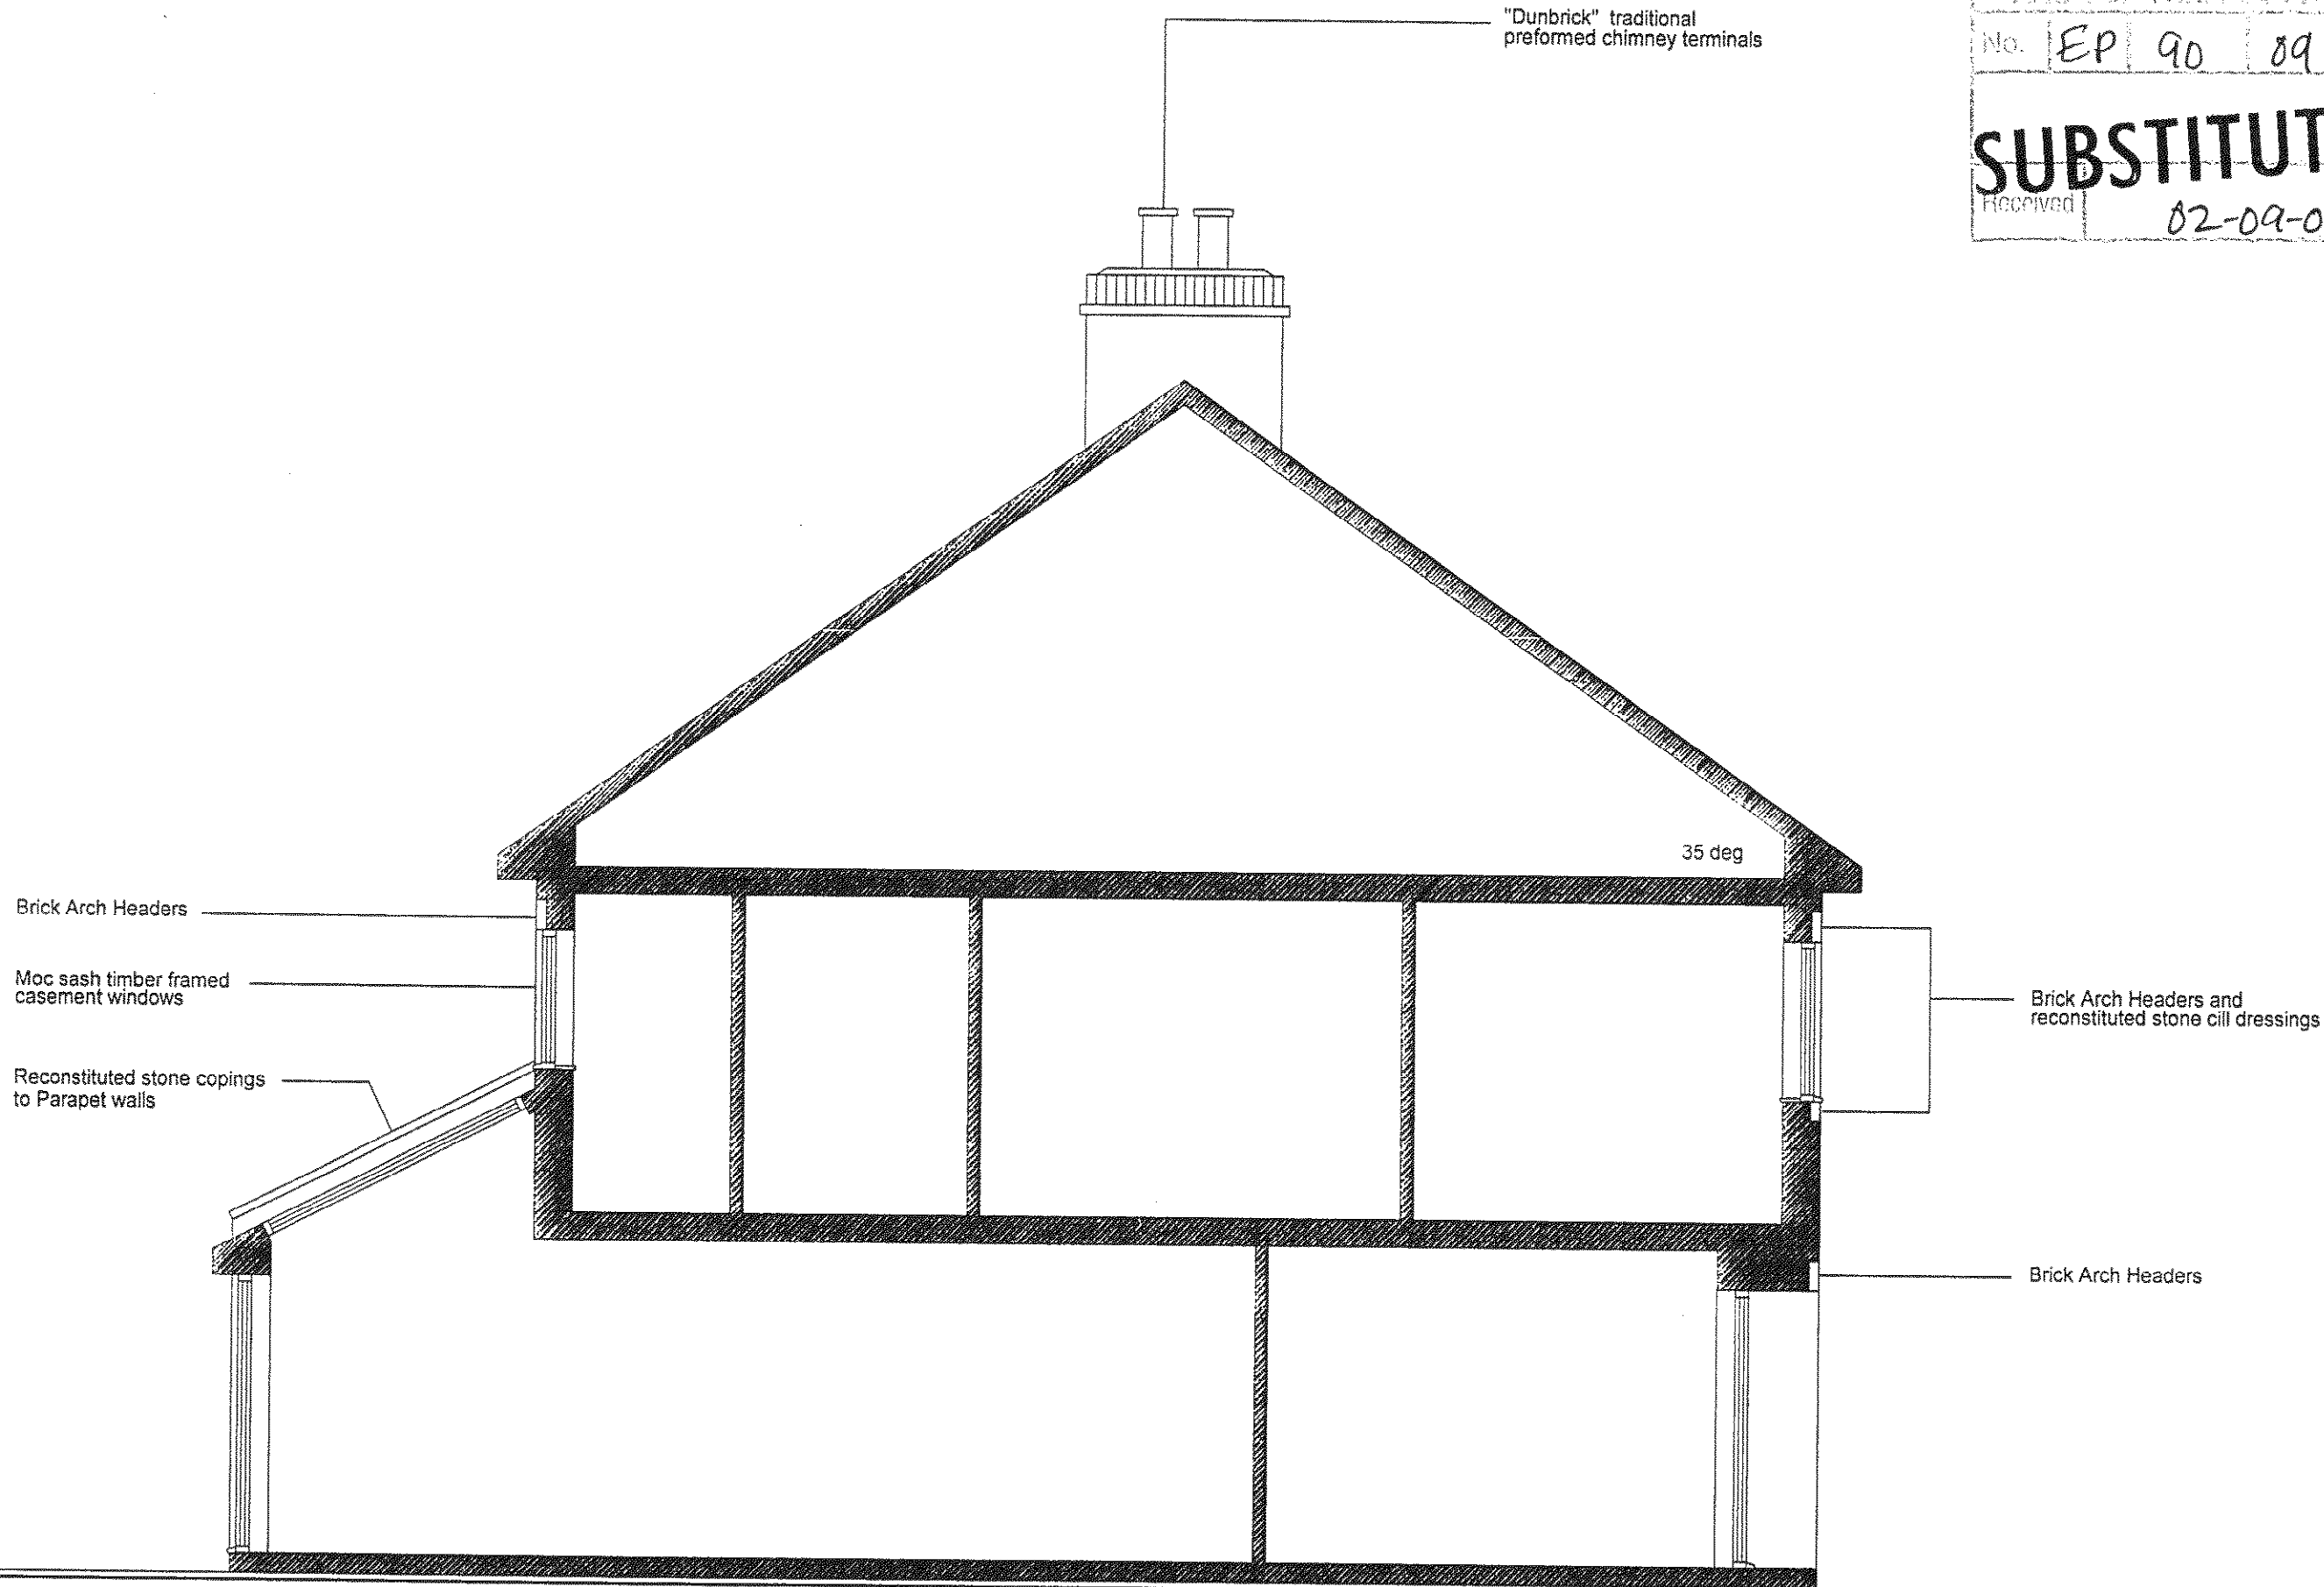

Section Profile - Plots 1 - 5

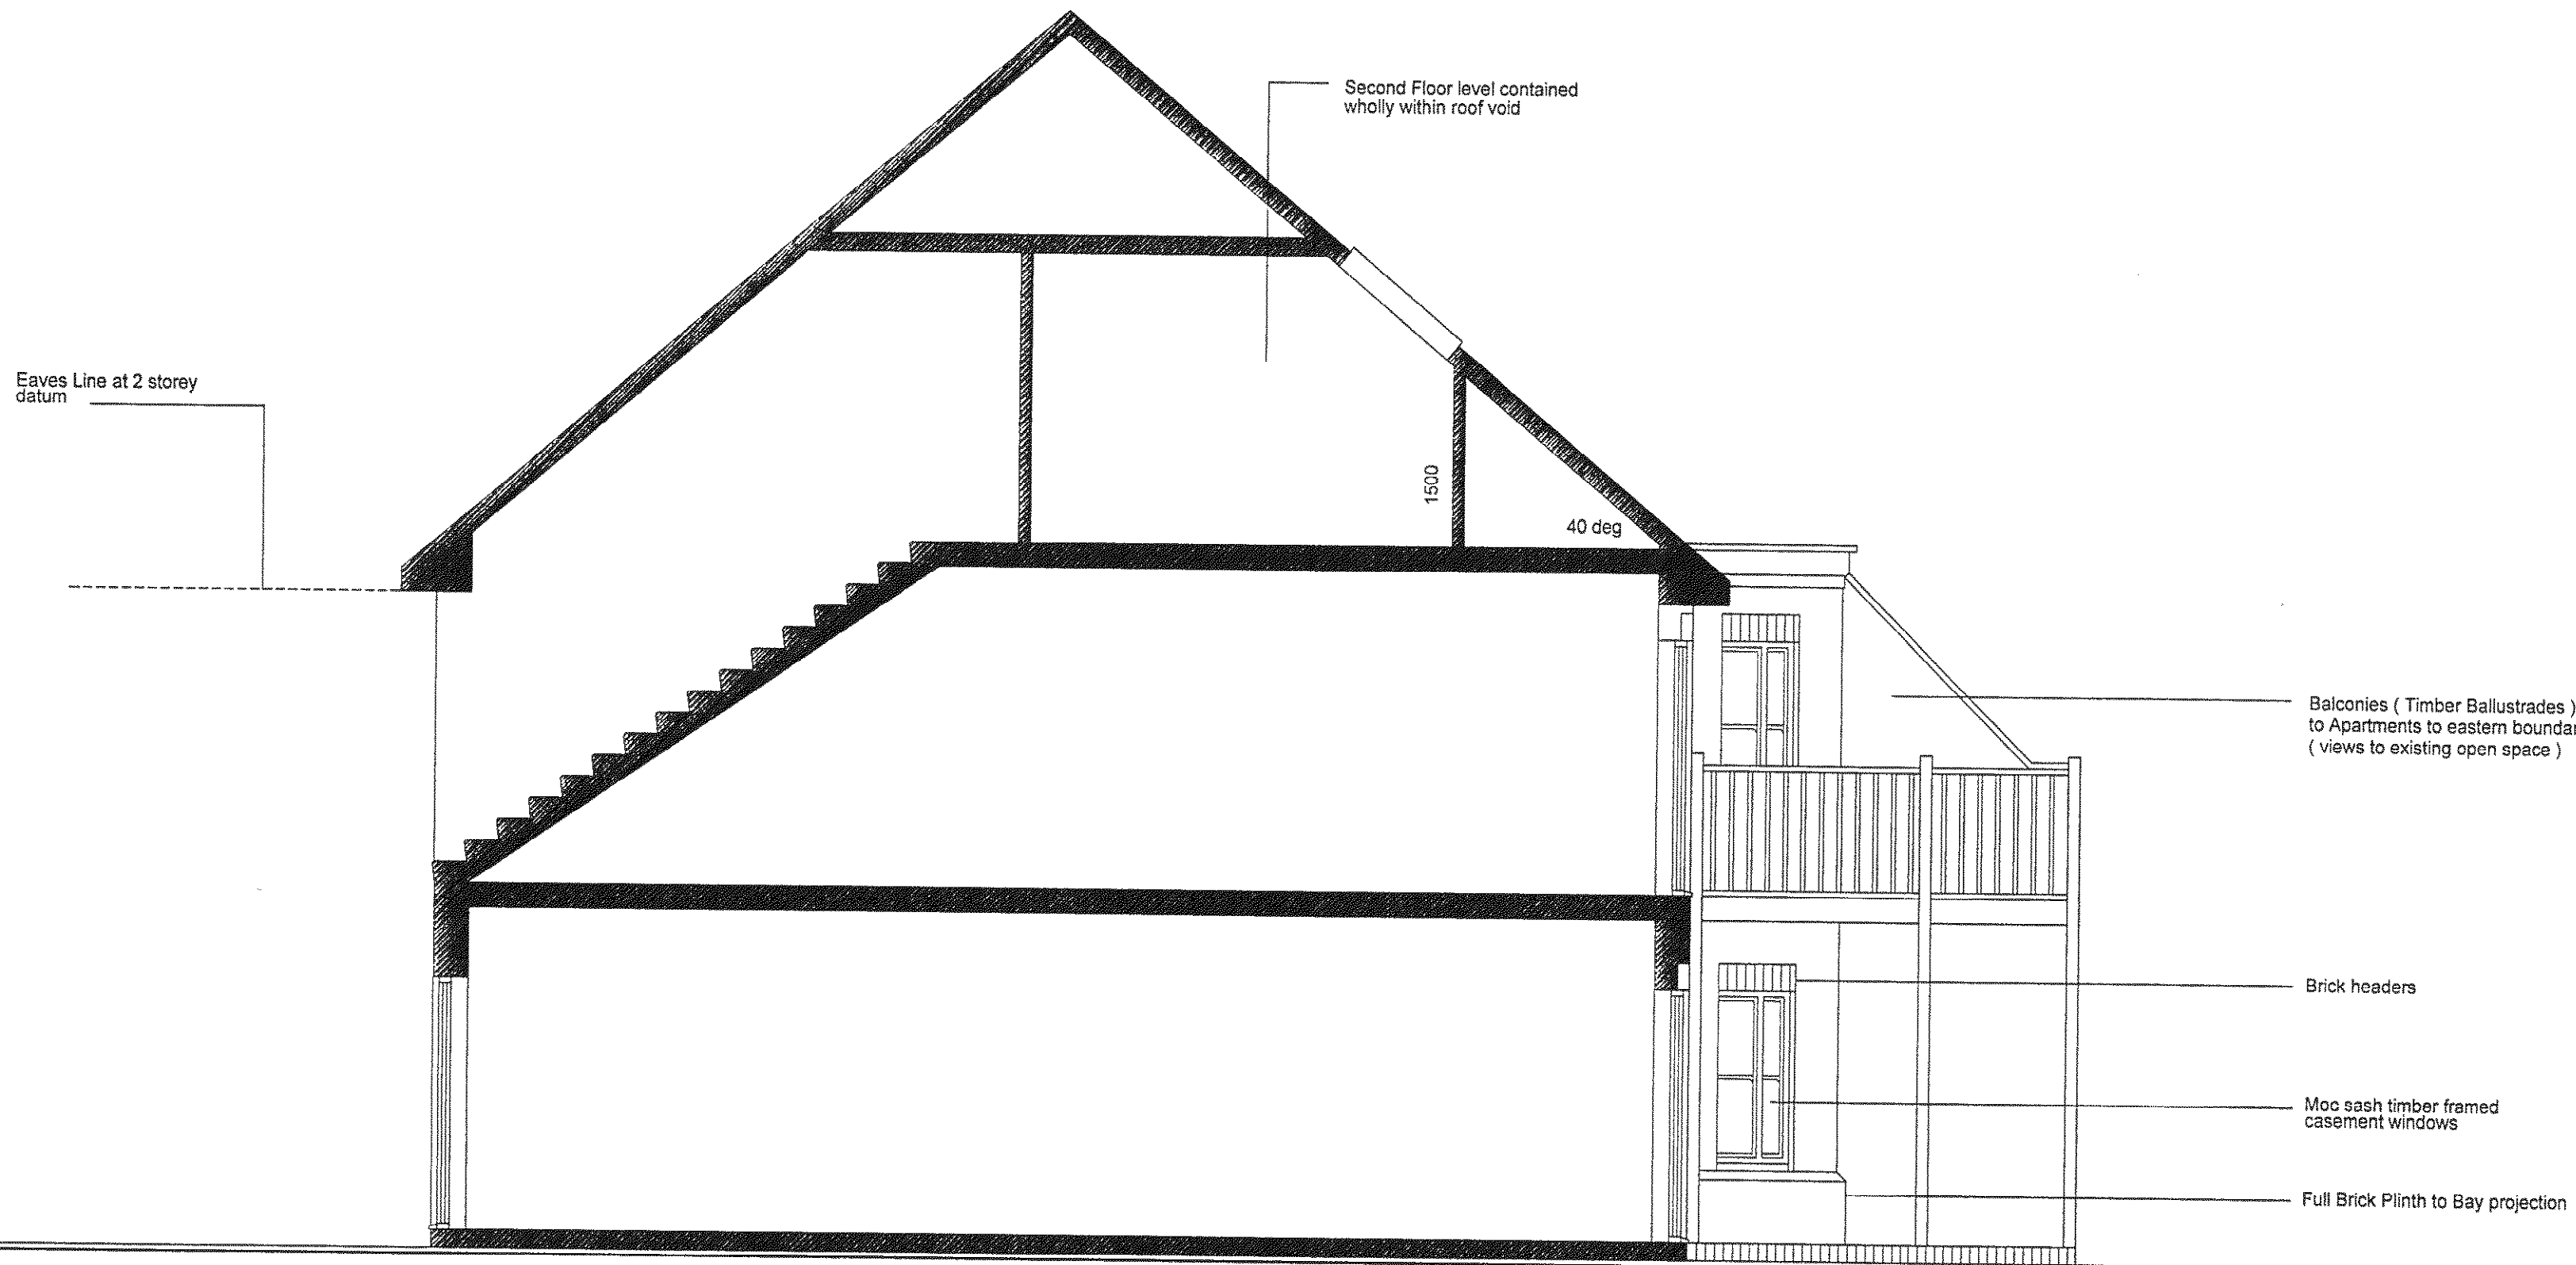

Section Profile - Plots 6 - 10

Amendments :
REVISION A - 22/04/09 - Bed 1 Window amended to Plots 11 - 14
REVISION B - 27/08/09 - Various Design amendments made to Apartments

Planning submission

Drawing no. O.120.08.103.B
Typical Sections

Date: Jan 2009

Scale: 1:50

Drawn: STA

Project: "Church Field" Station Road
EAST PRESTON

STA Associates
Architectural Consultants
9, Fernhurst, Canterbury, Surrey, GU16 2DQ
Tel: 01276 61684 / Fax: 01276 61479
email: staassociates@btconnect.com