


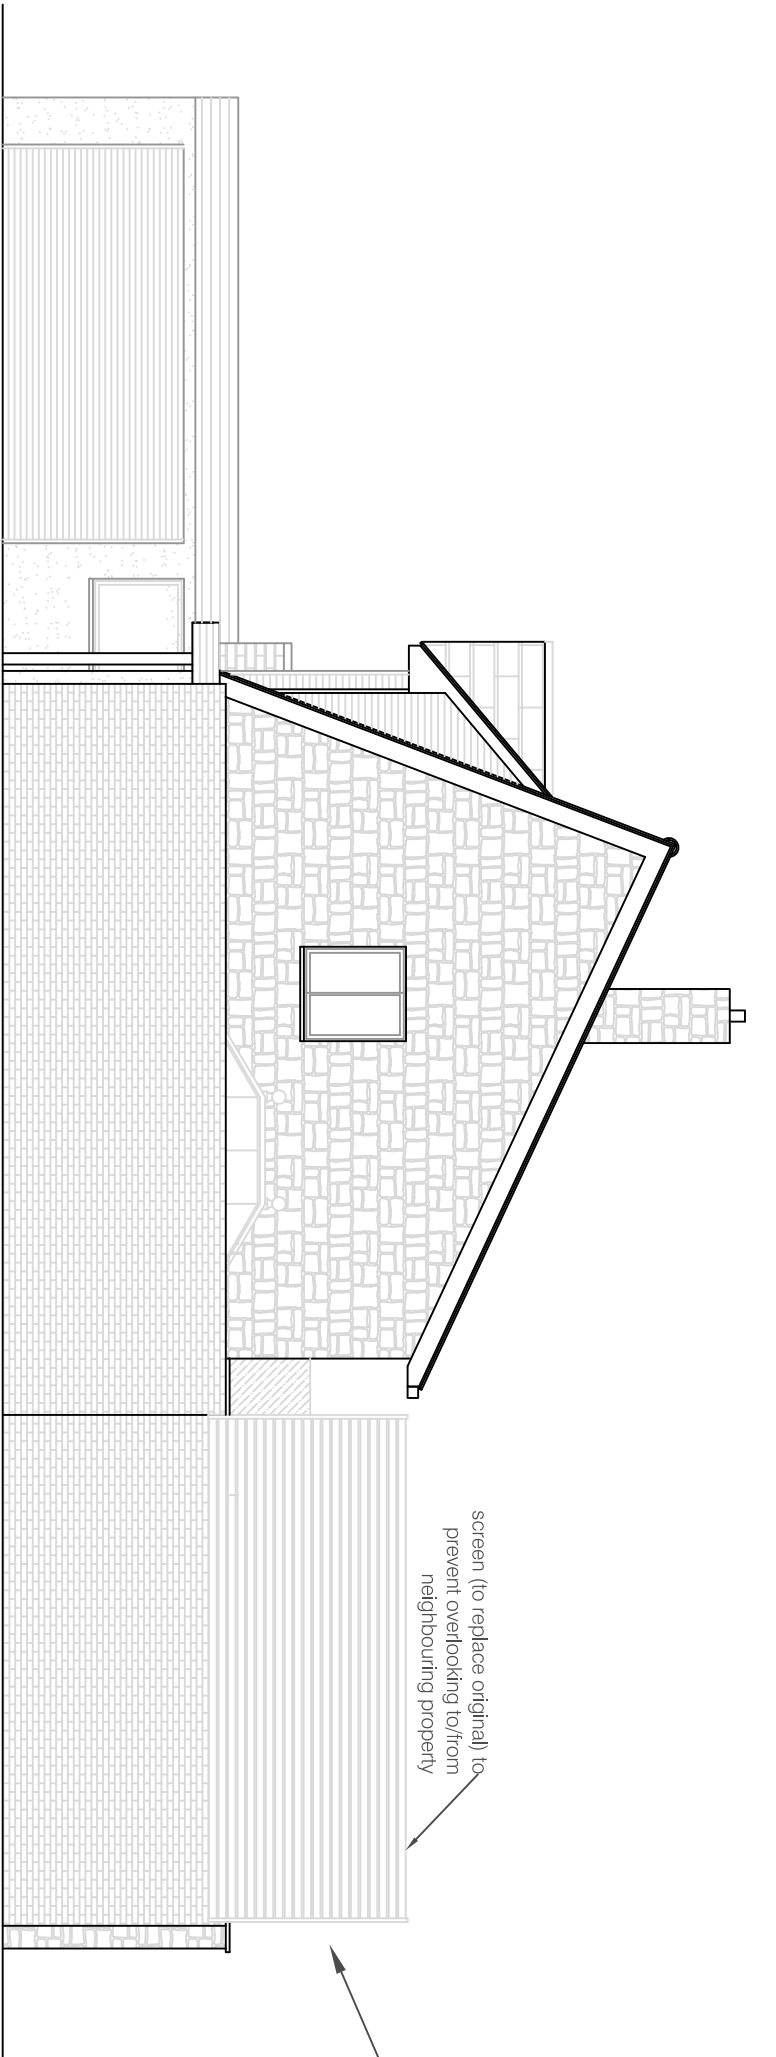

screen (to replace original) to prevent overlooking to/from neighbouring property



Example of timber slats

Side Elevation (west)

Elevation (1:100)

screen to be fixed to wall
Screen to prevent to/from neighbouring properties east facing windows



Photograph of No.23 and neighboring window No.25

Revisions	
Rev	Description
By	
All dimensions to be checked on site prior to commencement of work, except for planning purposes. This drawing is the copyright of Inspired Design Studio Ltd and may not be copied, altered or reproduced in any way without written authority.	
Client: Mr & Mrs Penny	
Project Address: 23 Tamarisk Way East Preston West Sussex BN16 2TE	
Drawing Title: Details for West Screen	
Drawing Number: 886.07	
Scale: As stated printed @ A3	
Date: 04.05.2014	