


Scale: 1:1250

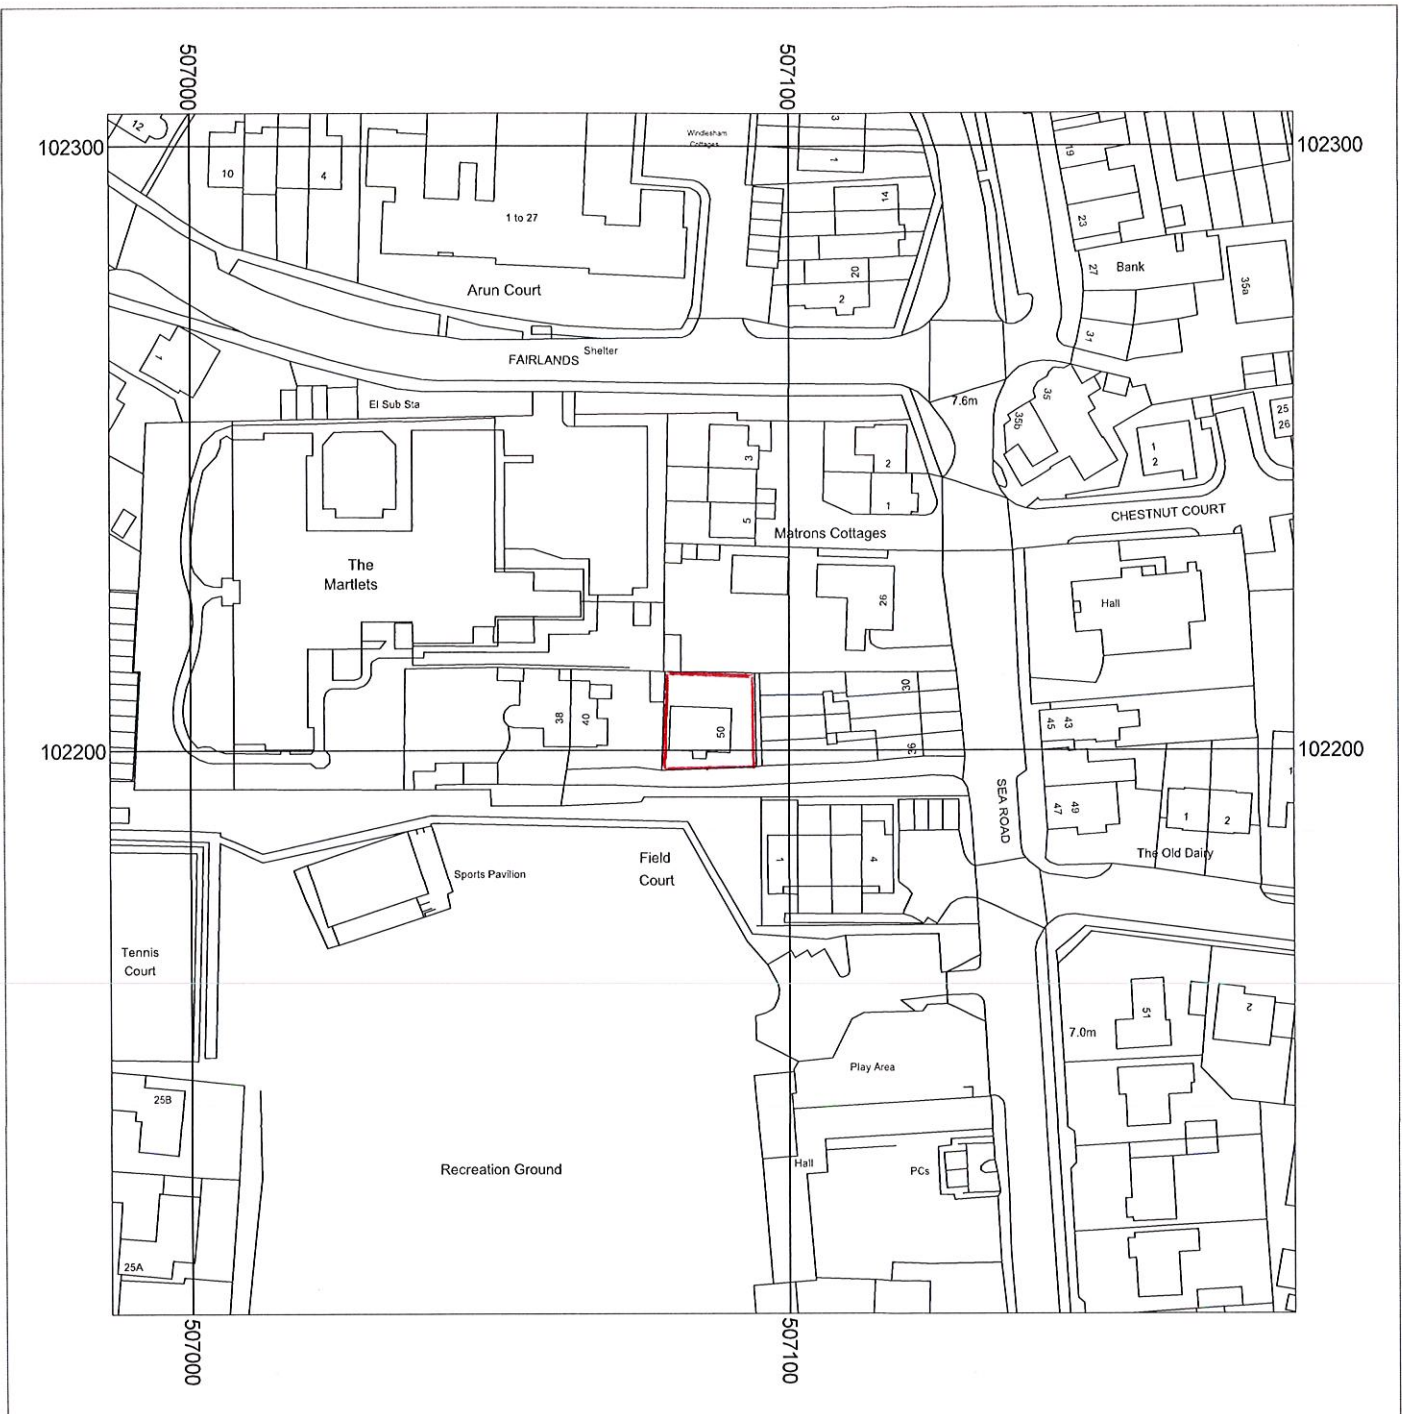

Supplied by: Anglian Conservatories
License number: 100031961
Produced: 24/05/2018
Serial number: 1987795

**50 Sea Road
East Preston
Littlehampton
West Sussex
BN16 1JP**

Plot centre co-ordinates: 507086,102206
Download file: Print.zip
Project name: DYER