




EXISTING BLOCK 1:500

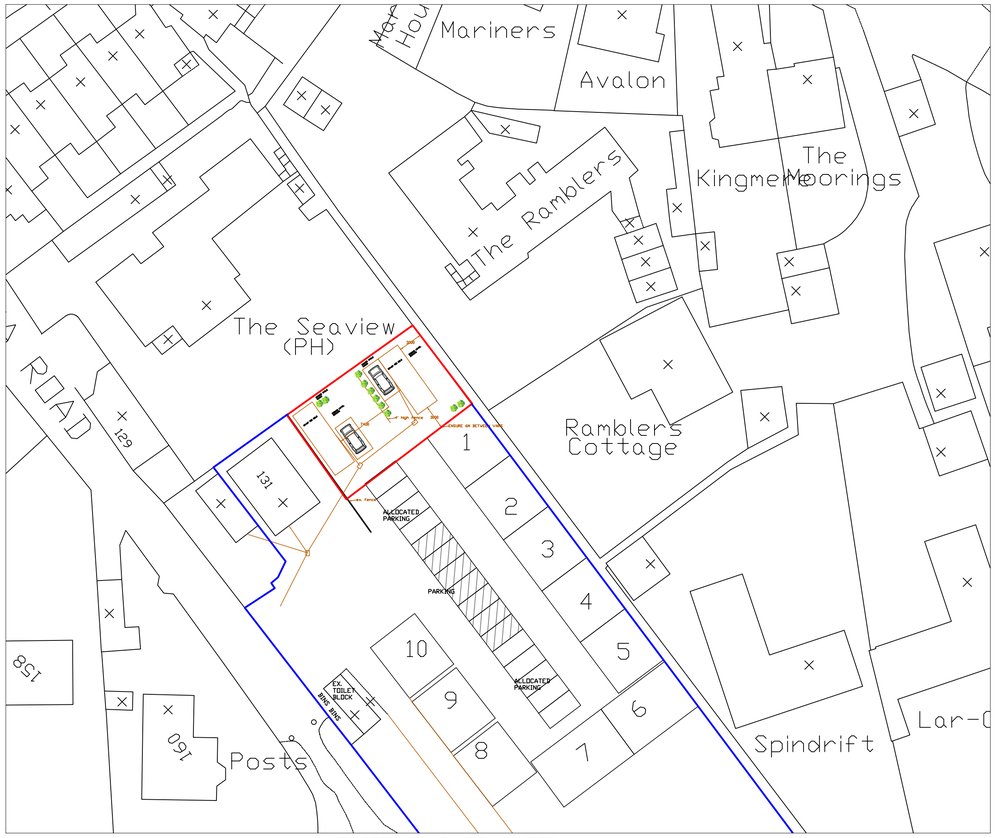


EXAMPLE GROUND TREATMENT FOR DRIVEWAY TO CARAVANS FILLED WITH EITHER GRASS OR SHINGLE

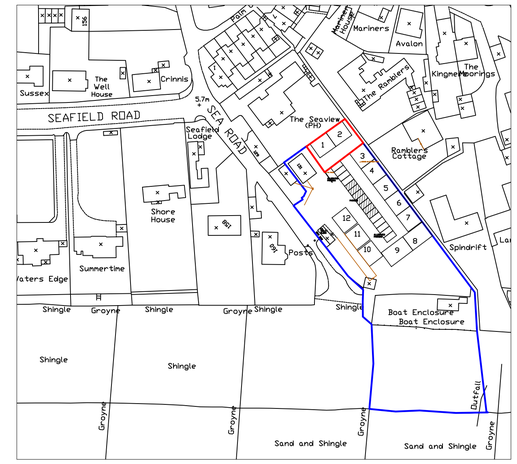

LOCATION 1:1250

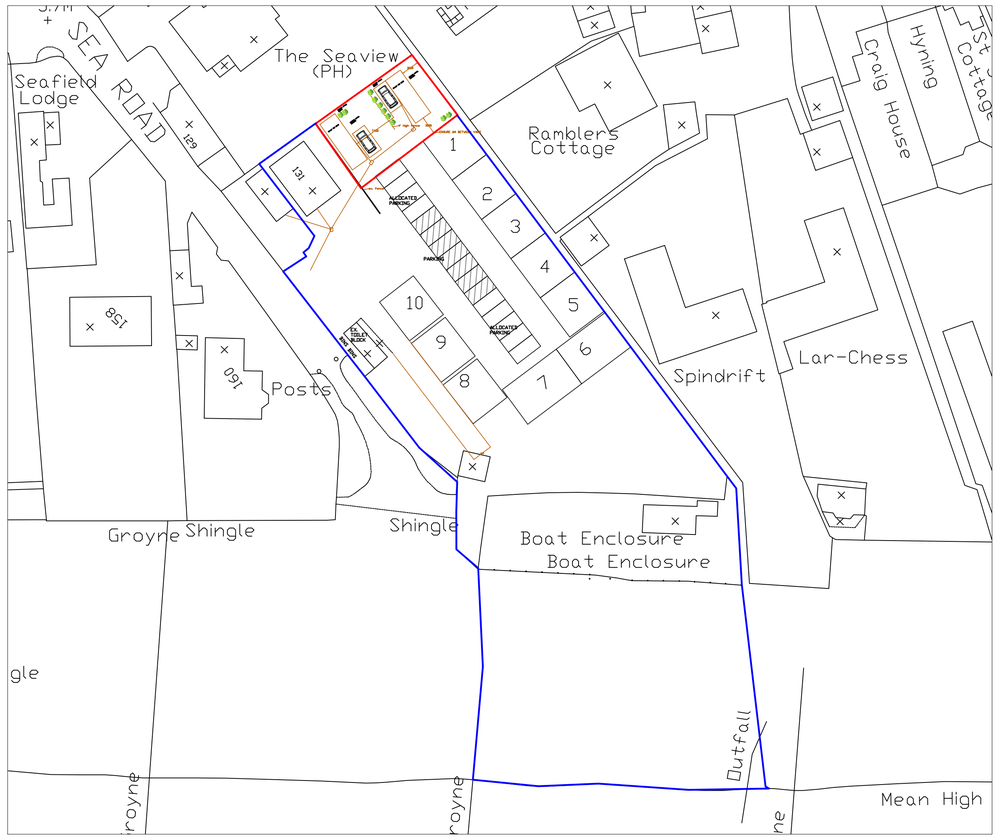

PROPOSED BLOCK 1:500

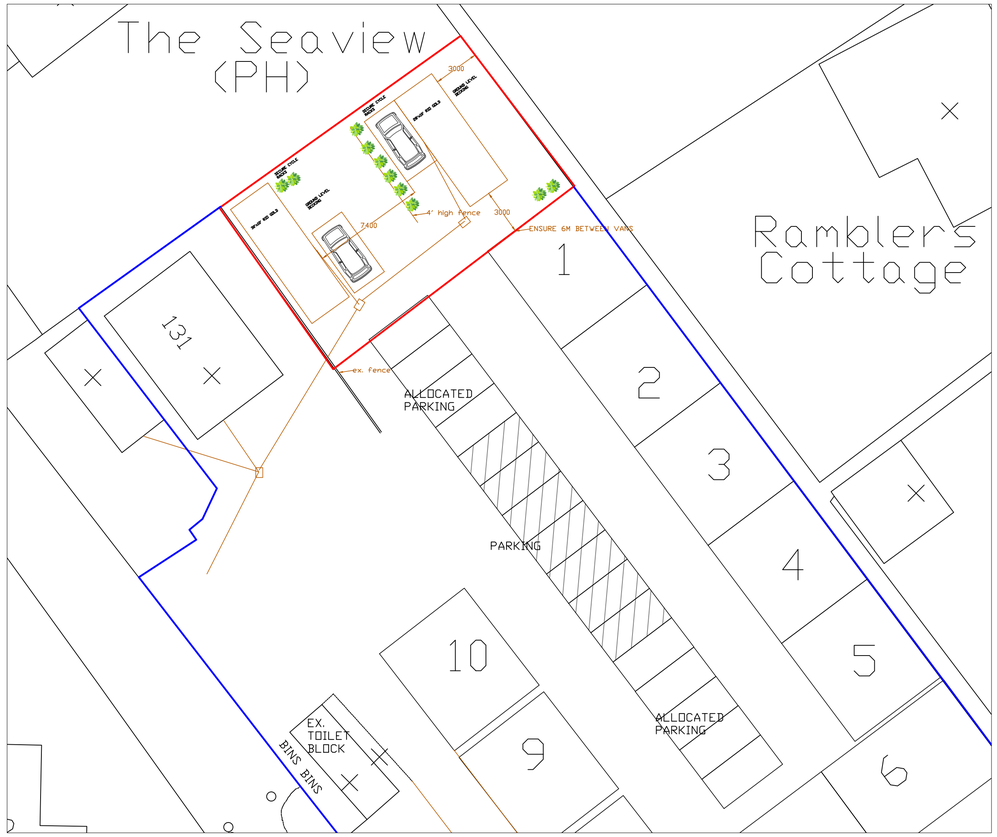

PROPOSED SITE (extract of site - new caravans)
1:200

5 0 5 10 15 20 25
Scale bar 1:500

5 0 10 20 30 40 50
Scale bar 1:1250

All dimensions to be checked on site prior to commencement of work, except for planning purposes.

This drawing is the copyright of
CALDOTEC LTD
and may not be copied, altered or reproduced in any way without written authority.

CALDOTEC LTD
41 WILLOWHAYNE AVE
EAST PRESTON
WEST SUSSEX
BN16 1PL
Telephone
01903 859176

EXISTING & PROPOSED SITE FOR BEACH HUTS
South of Coastal Caravan Park
Sea Road
East Preston
BN16 1PD

CLIENT Ms Z Steel

Issue	Details	By	Date
a	Boundary line amended	EG	6/8/13

SCALE AS SHOWN on A1
DATE 02/04/13
DRAWING NUMBER 12090/01van(a)

ARUN DISTRICT COUNCIL DPHS/LD