

Project Name:
Rear & side single storey extension to replace conservatory



Date: 19/08/2026

Client:
George

Site Address:
87 Lavinia Way
Eats Preston
BN16 1DD



Paul Maggs MCIAT
Hazelwood, Harbolets Road,
West Chiltonington RH20 2LG
Tel: 01798 813298
paul@pbproperties.co.uk
www.pbproperties.co.uk
Drawings produced using Vectorworks
CAD. Only written dimensions to be
respected. Copyright protected to
PB Properties

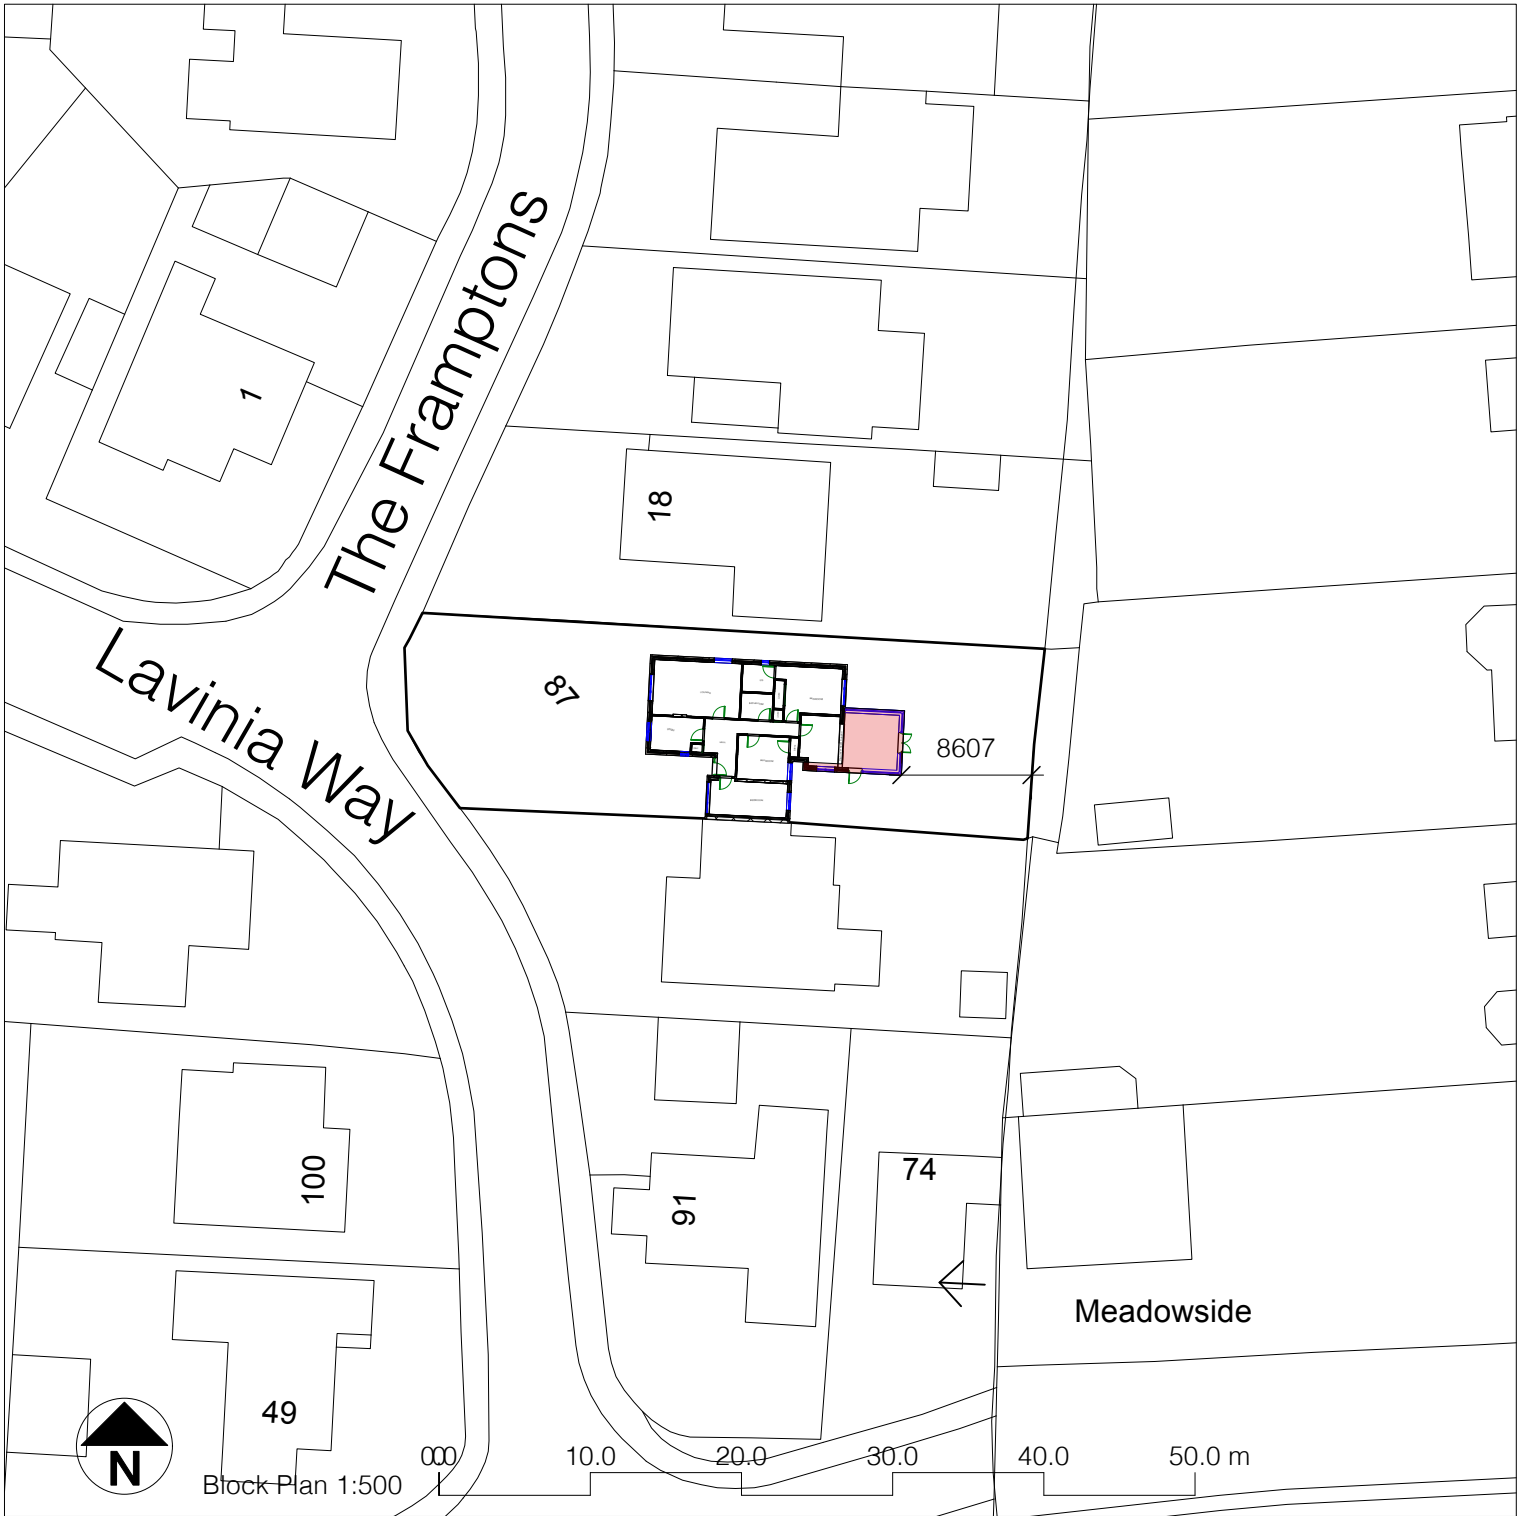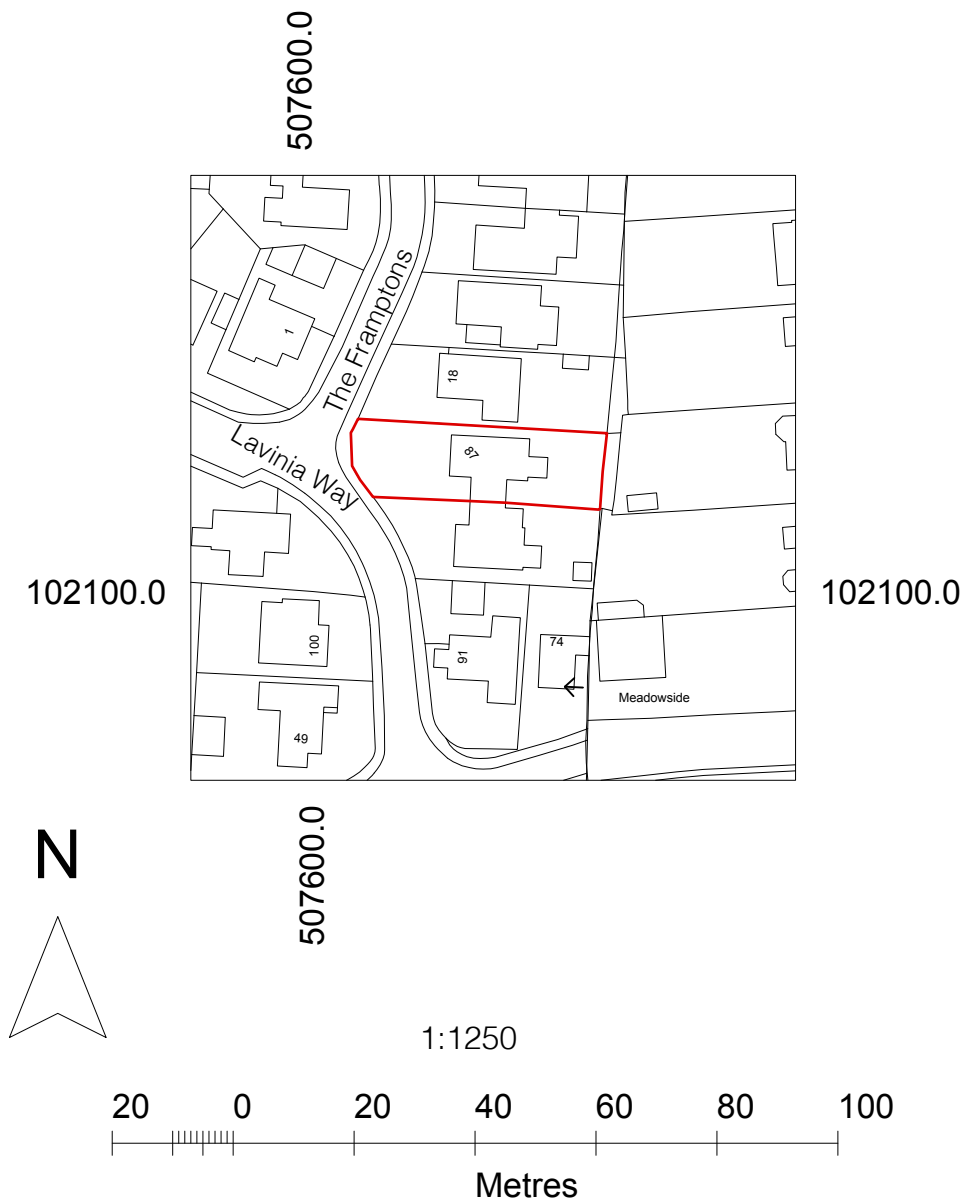

Production Date: 11 August 2026
Top Left: 507582 102169 Bottom Right: 507682 102069
© Crown copyright and database rights 2026 Ordnance Survey AC0000824000.
Reproduction in whole or in part is prohibited without the permission of Ordnance Survey