




DO NOT SCALE DRAWING EXCEPT FOR PLANNING PURPOSES
ALL DIMENSIONS TO BE CHECKED ON SITE

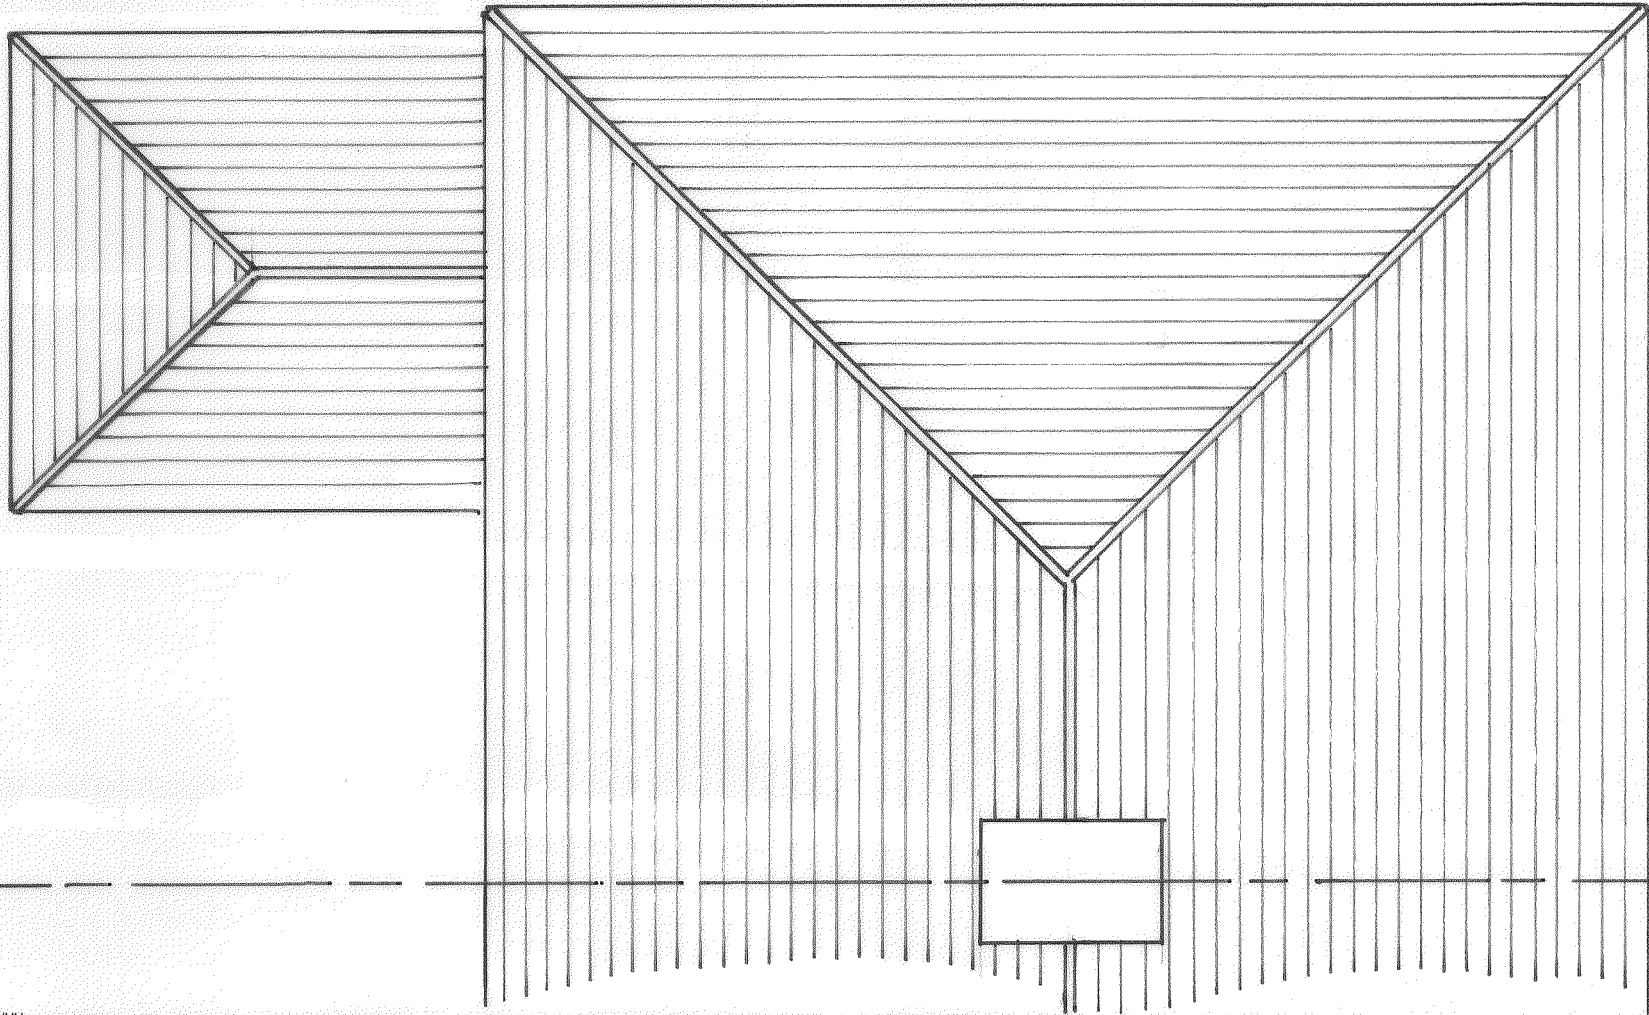

EXISTING ROOF

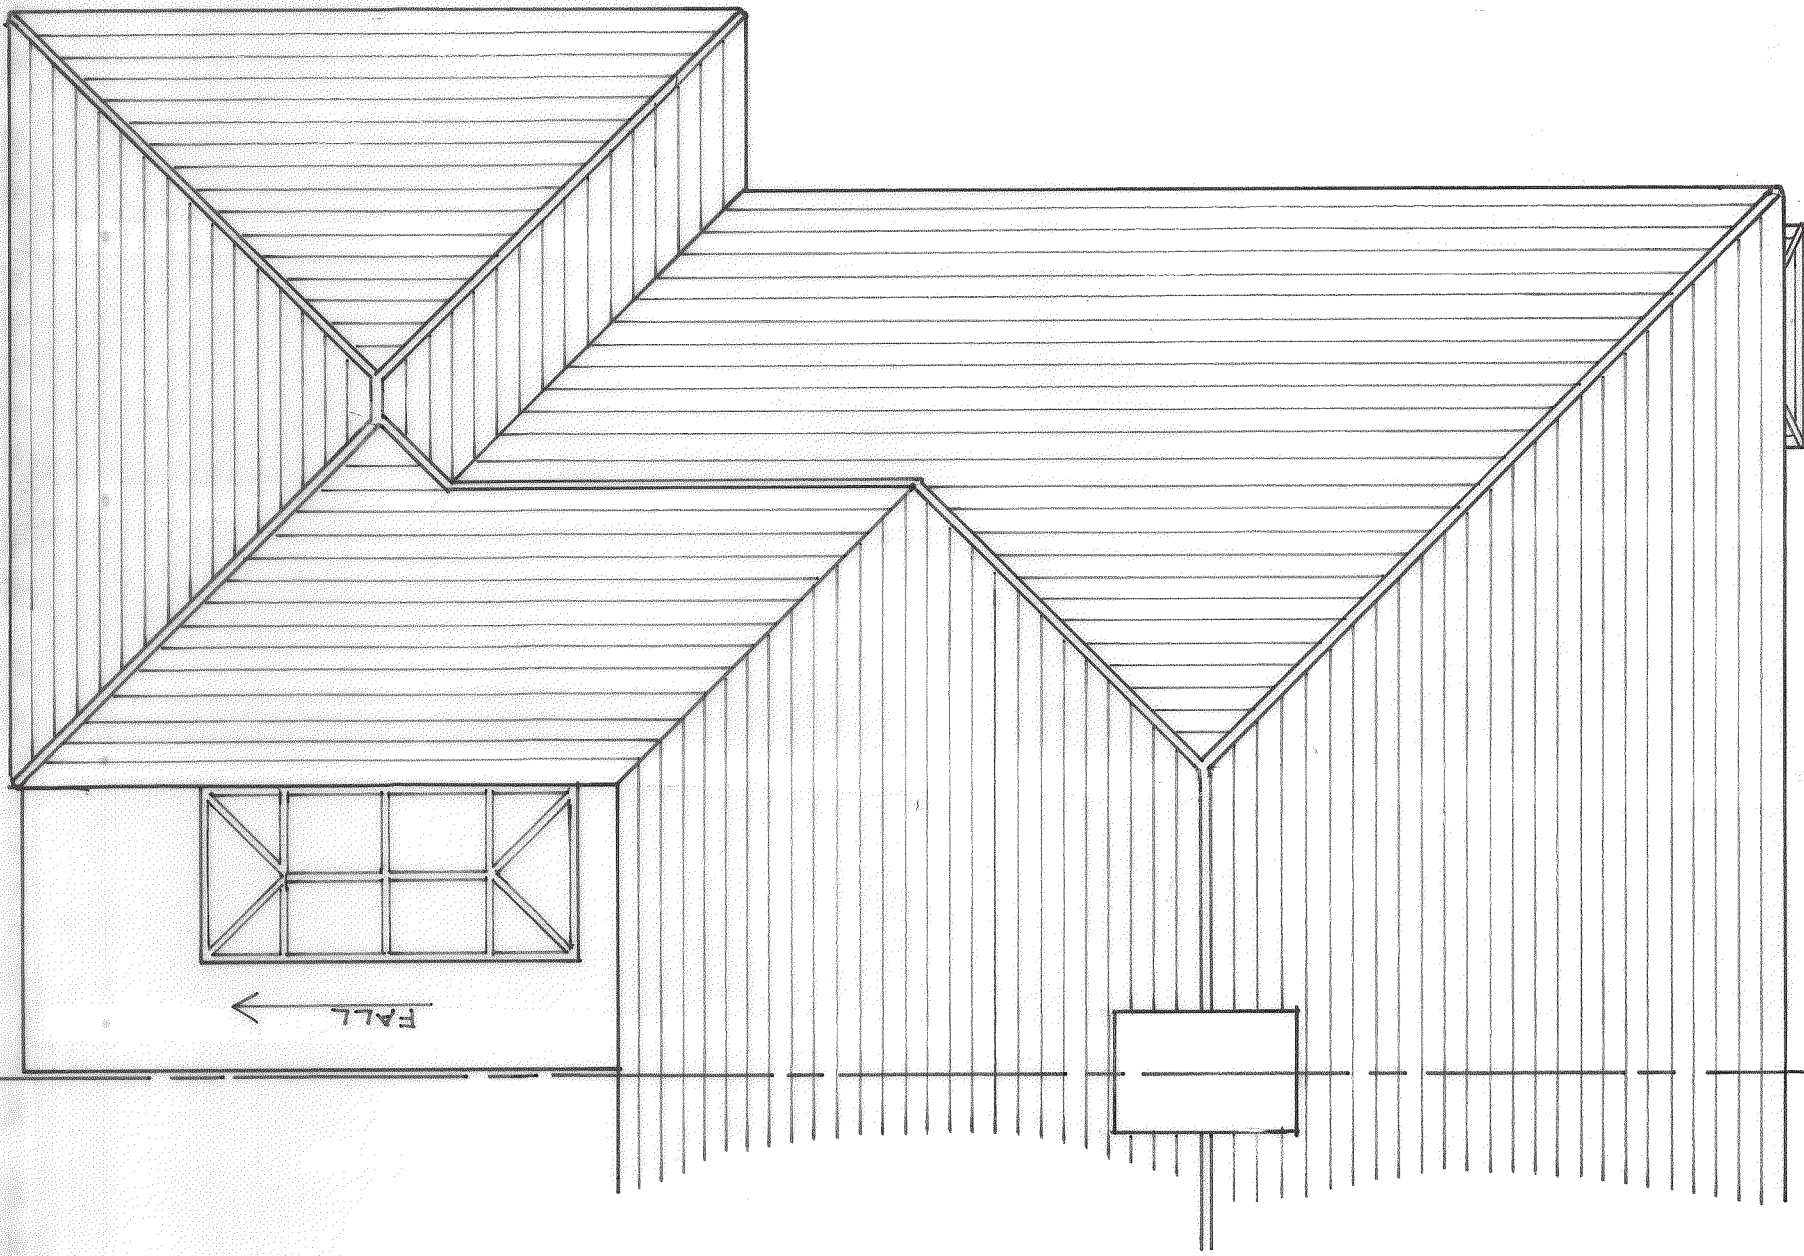

PROPOSED ROOF

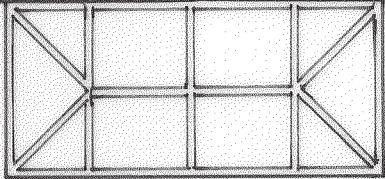

PROPOSED 2 STOREY REAR EXTENSION
14 SOMERSET ROAD, EAST PRESTON, BN16 1BZ
EXISTING AND PROPOSED ROOF PLANS
SCALE – 1:50 @ A3
DATE – 16/05/2018
DRAWN – H.WILMAN
DRWG NO – SOM-06