
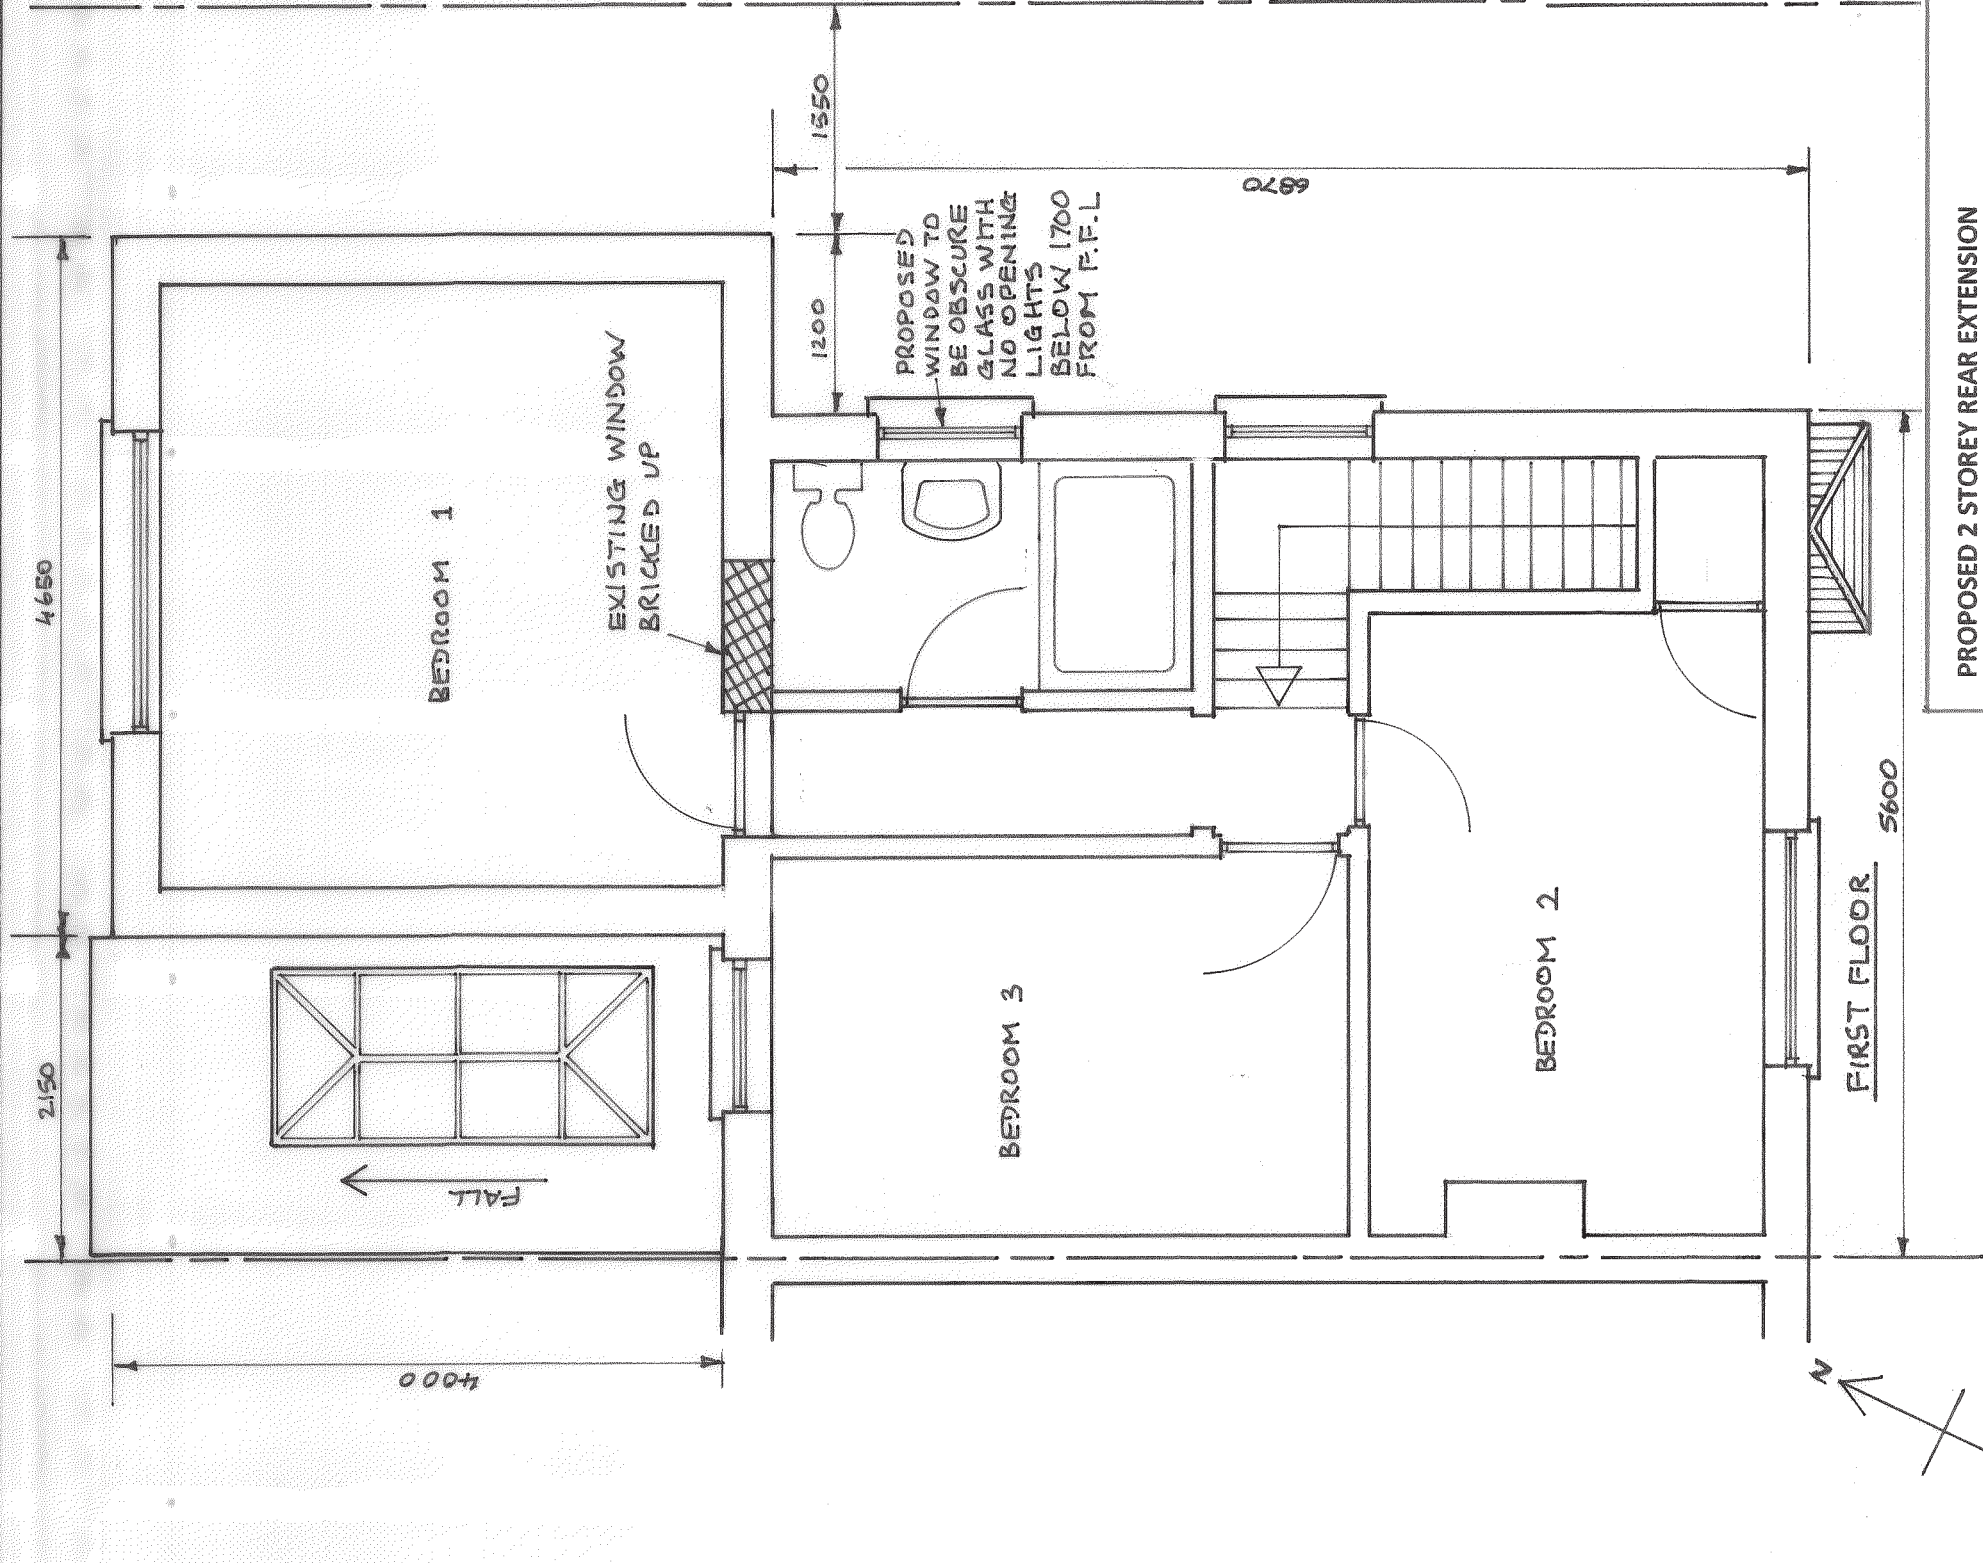


DO NOT SCALE DRAWING EXCEPT FOR PLANNING PURPOSES
ALL DIMENSIONS TO BE CHECKED ON SITE

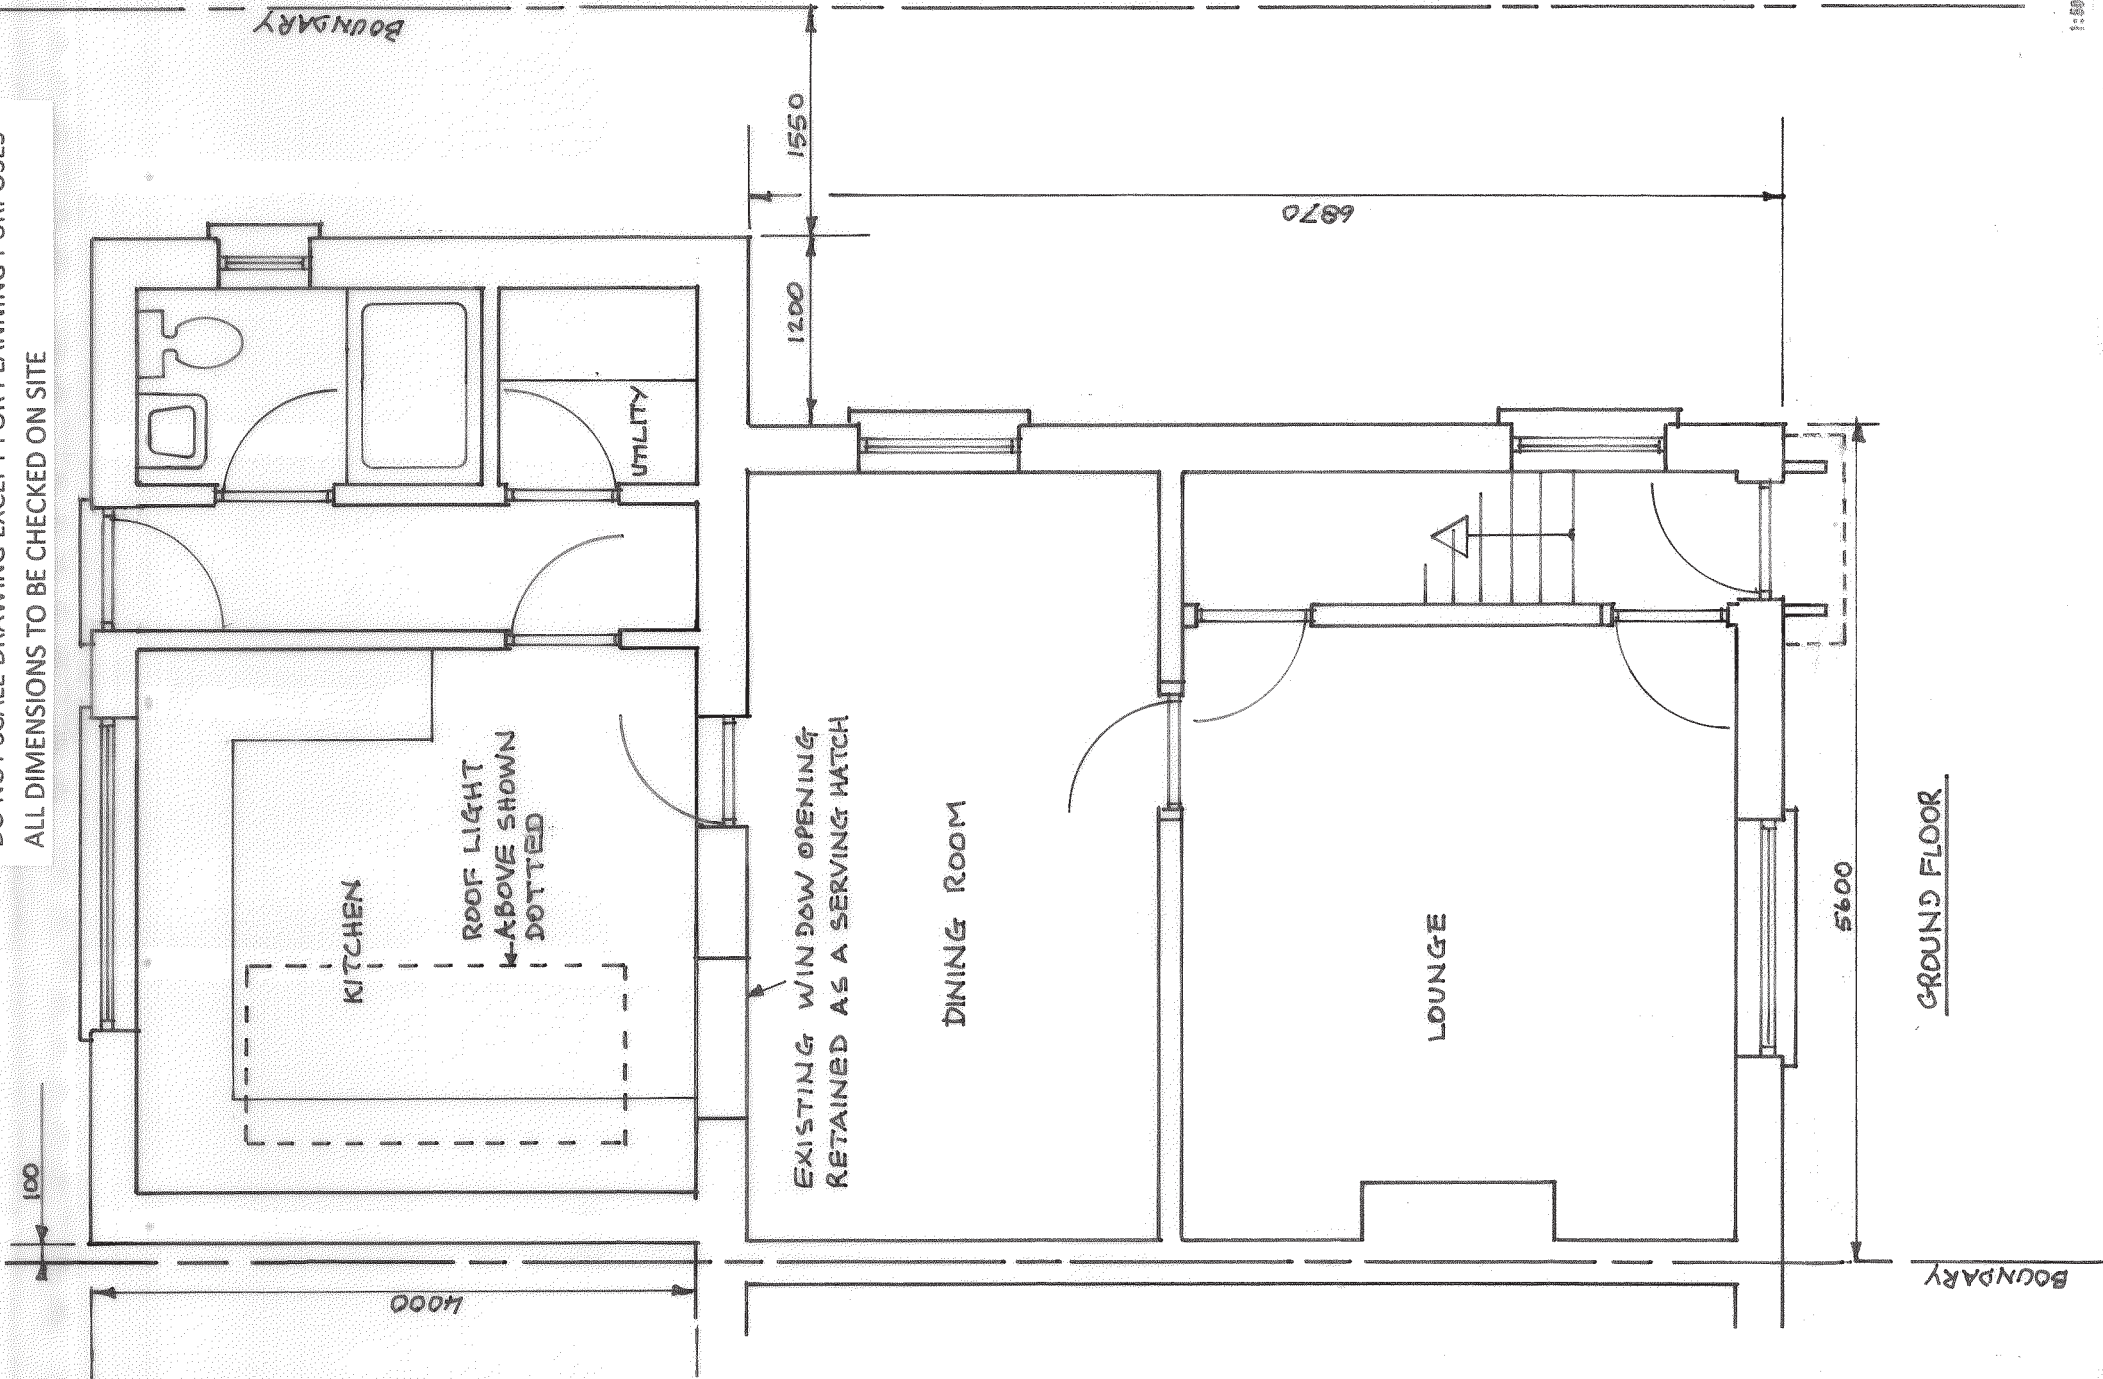

BOUNDARY

GROUND FLOOR

FIRST FLOOR

PROPOSED 2 STOREY REAR EXTENSION
14 SOMERSET ROAD, EAST PRESTON, BN16 1BZ

PROPOSED GROUND AND FIRST FLOOR PLANS

SCALE - 1:50 @ A3

DATE - 16/05/2018

DRAWN - H.WILMAN

DRWG NO - SOM-07

