


DO NOT SCALE DRAWING EXCEPT FOR PLANNING PURPOSES
ALL DIMENSIONS TO BE CHECKED ON SITE

PROPOSED MATERIALS
PITCHED ROOF – BROWN TILES TO MATCH EXISTING
FLAT ROOF – GREY FELT/SINGLE MEMBRANE
WALLS – RED/BROWN BRICKWORK TO MATCH EXISTING
WINDOWS – WHITE PVC-U FRAMES
WINDOWS TO SIDE ELEVATION – TO HAVE OBSCURE GLASS WITH NO
OPENING LIGHTS BELOW 1700 FROM FINISHED FLOOR LEVEL (FFL)
DOOR – WHITE PVC-U FRAME
FACIAS TO FLAT ROOF – WHITE PVC-U
ROOF LIGHT – LANTERN STYLE WHITE PVC-U OR ANODISED ALUMINIUM

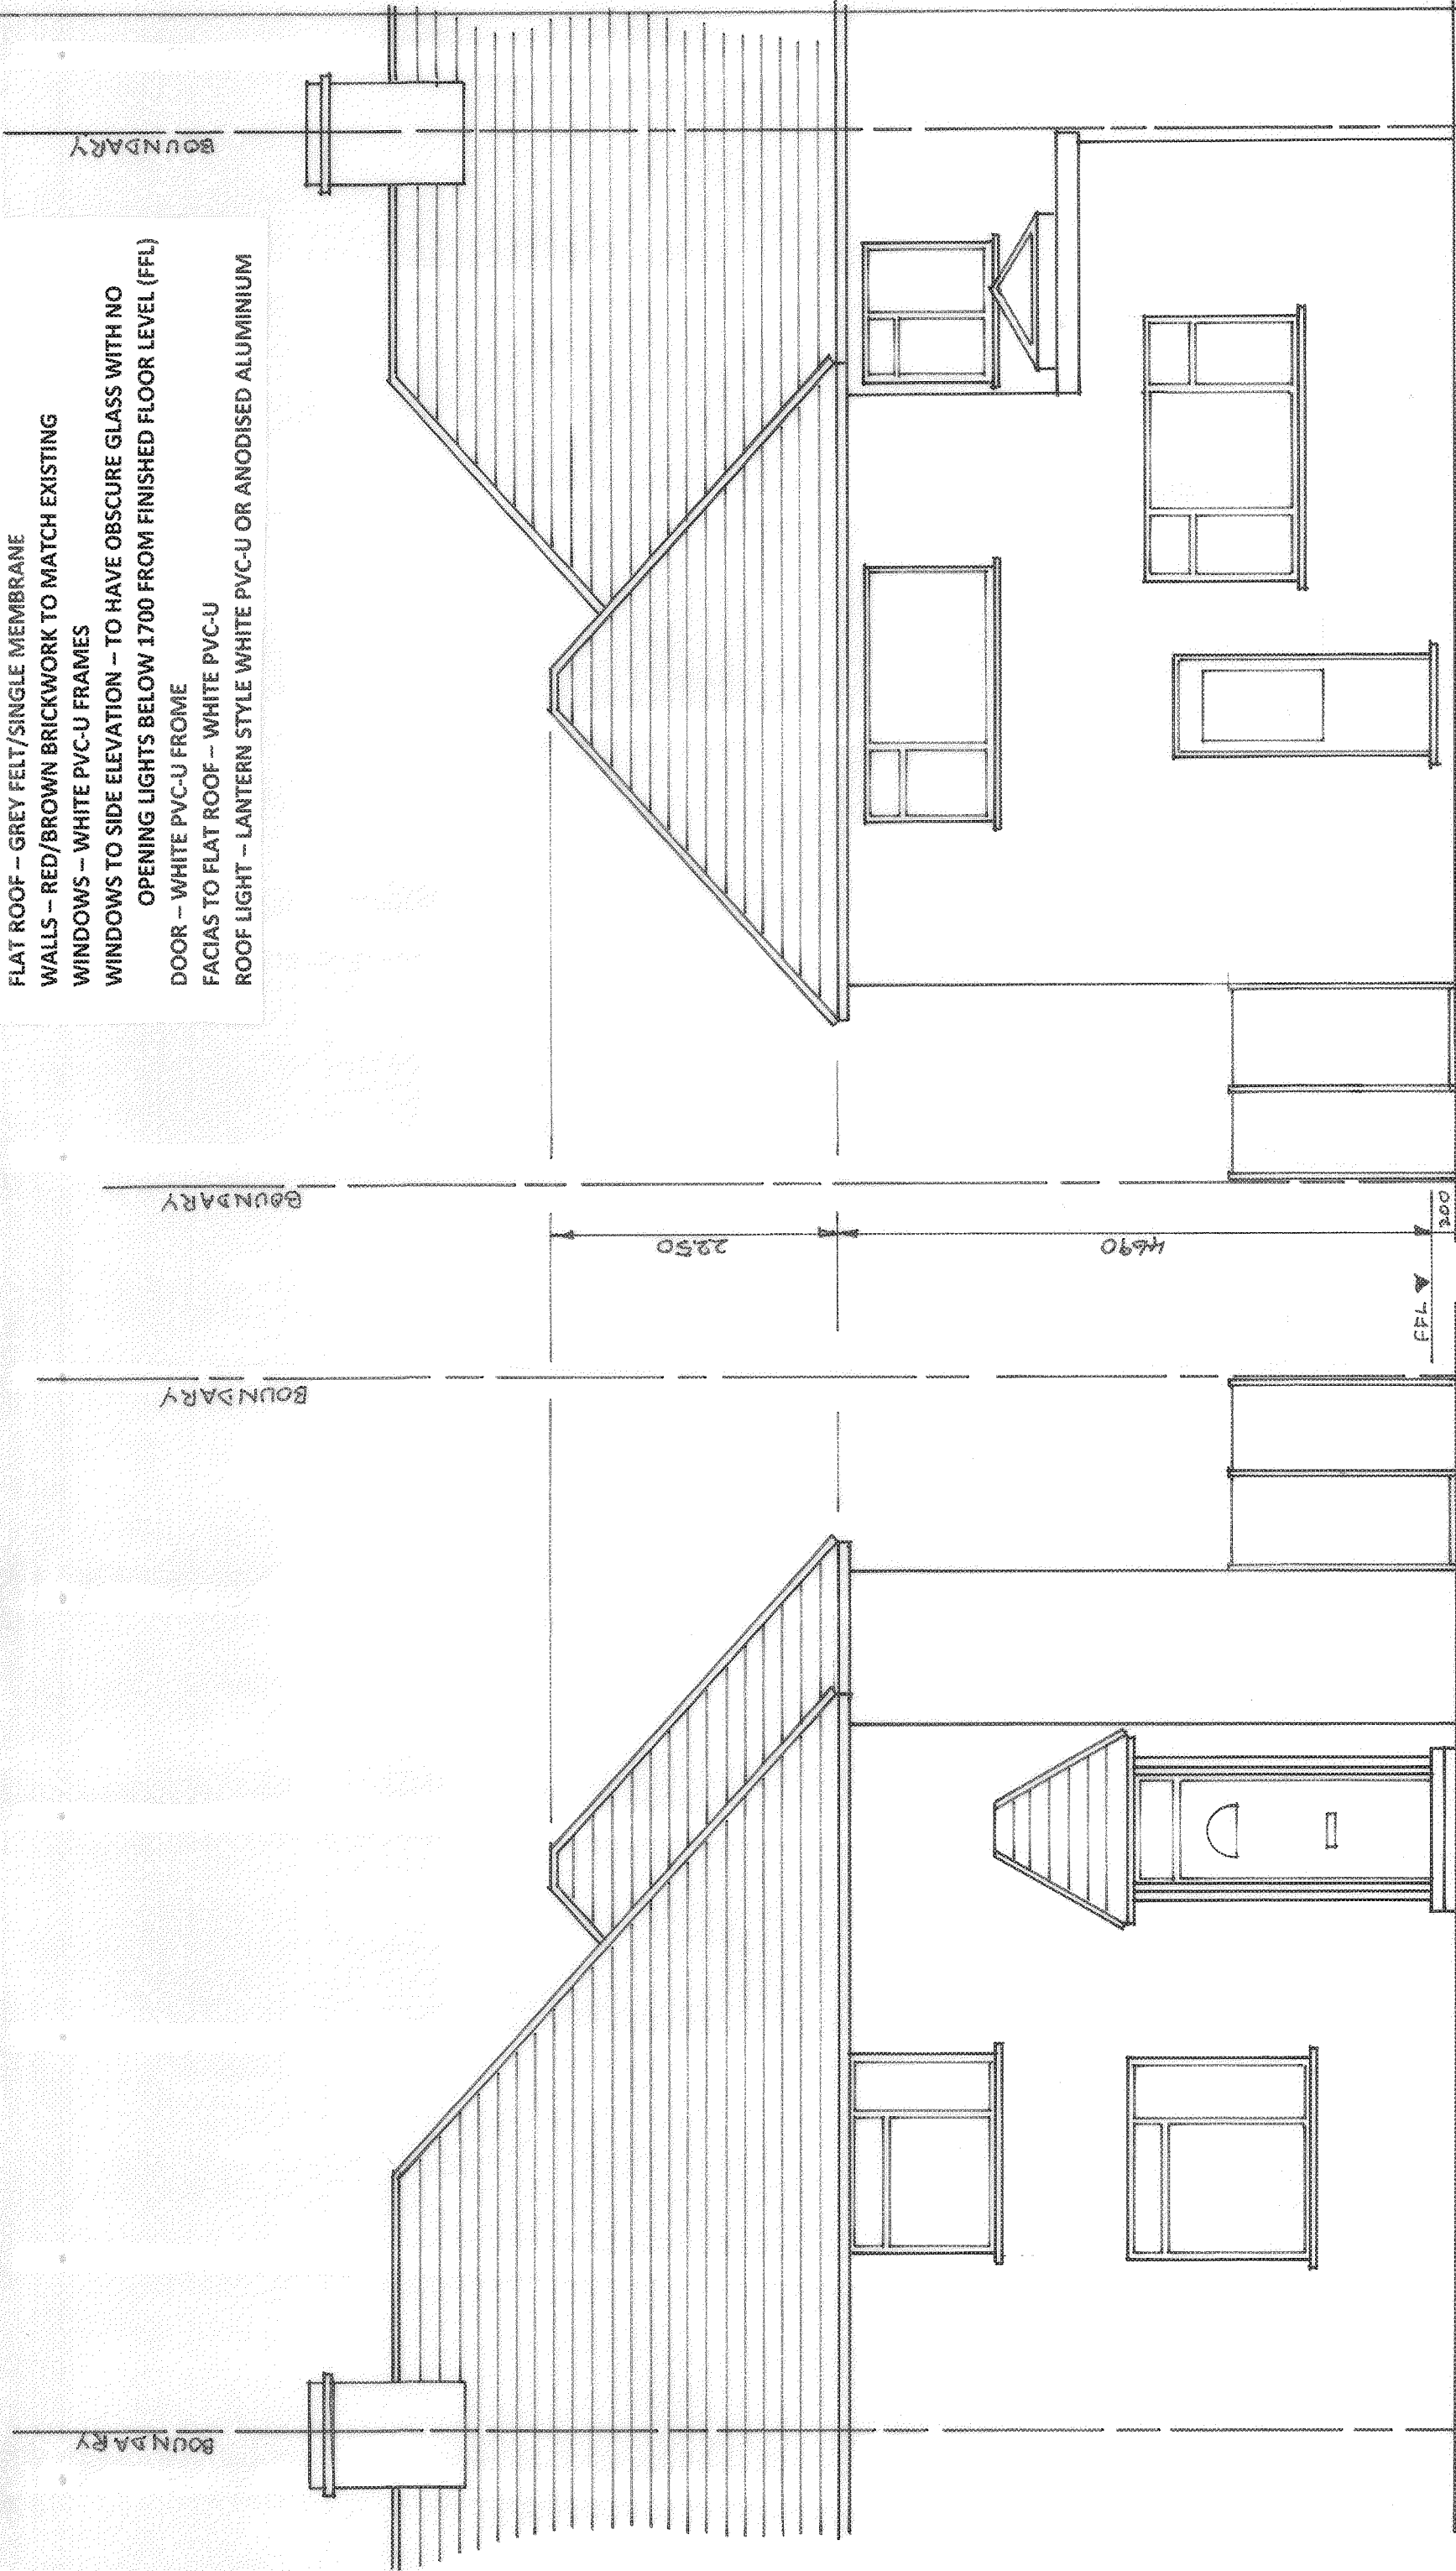

PROPOSED 2 STOREY REAR EXTENSION
14 SOMERSET ROAD, EAST PRESTON, BN16 1BZ
PROPOSED FRONT AND REAR ELEVATIONS
SCALE – 1:50 @ A3
DATE – 16/05/2018
DRAWN – H.WILMAN
DRWG NO – SOM-08

