


DO NOT SCALE DRAWING EXCEPT FOR PLANNING PURPOSES
ALL DIMENSIONS TO BE CHECKED ON SITE

PROPOSED MATERIALS
PITCHED ROOF – BROWN TILES TO MATCH EXISTING
FLAT ROOF – GREY FELT/SINGLE MEMBRANE
WALLS – RED/BROWN BRICKWORK TO MATCH EXISTING
FACIAS TO FLAT ROOF – WHITE PVC-U
ROOF LIGHT – LANTERN STYLE WHITE PVC-U OR ANODISED ALUMINIUM

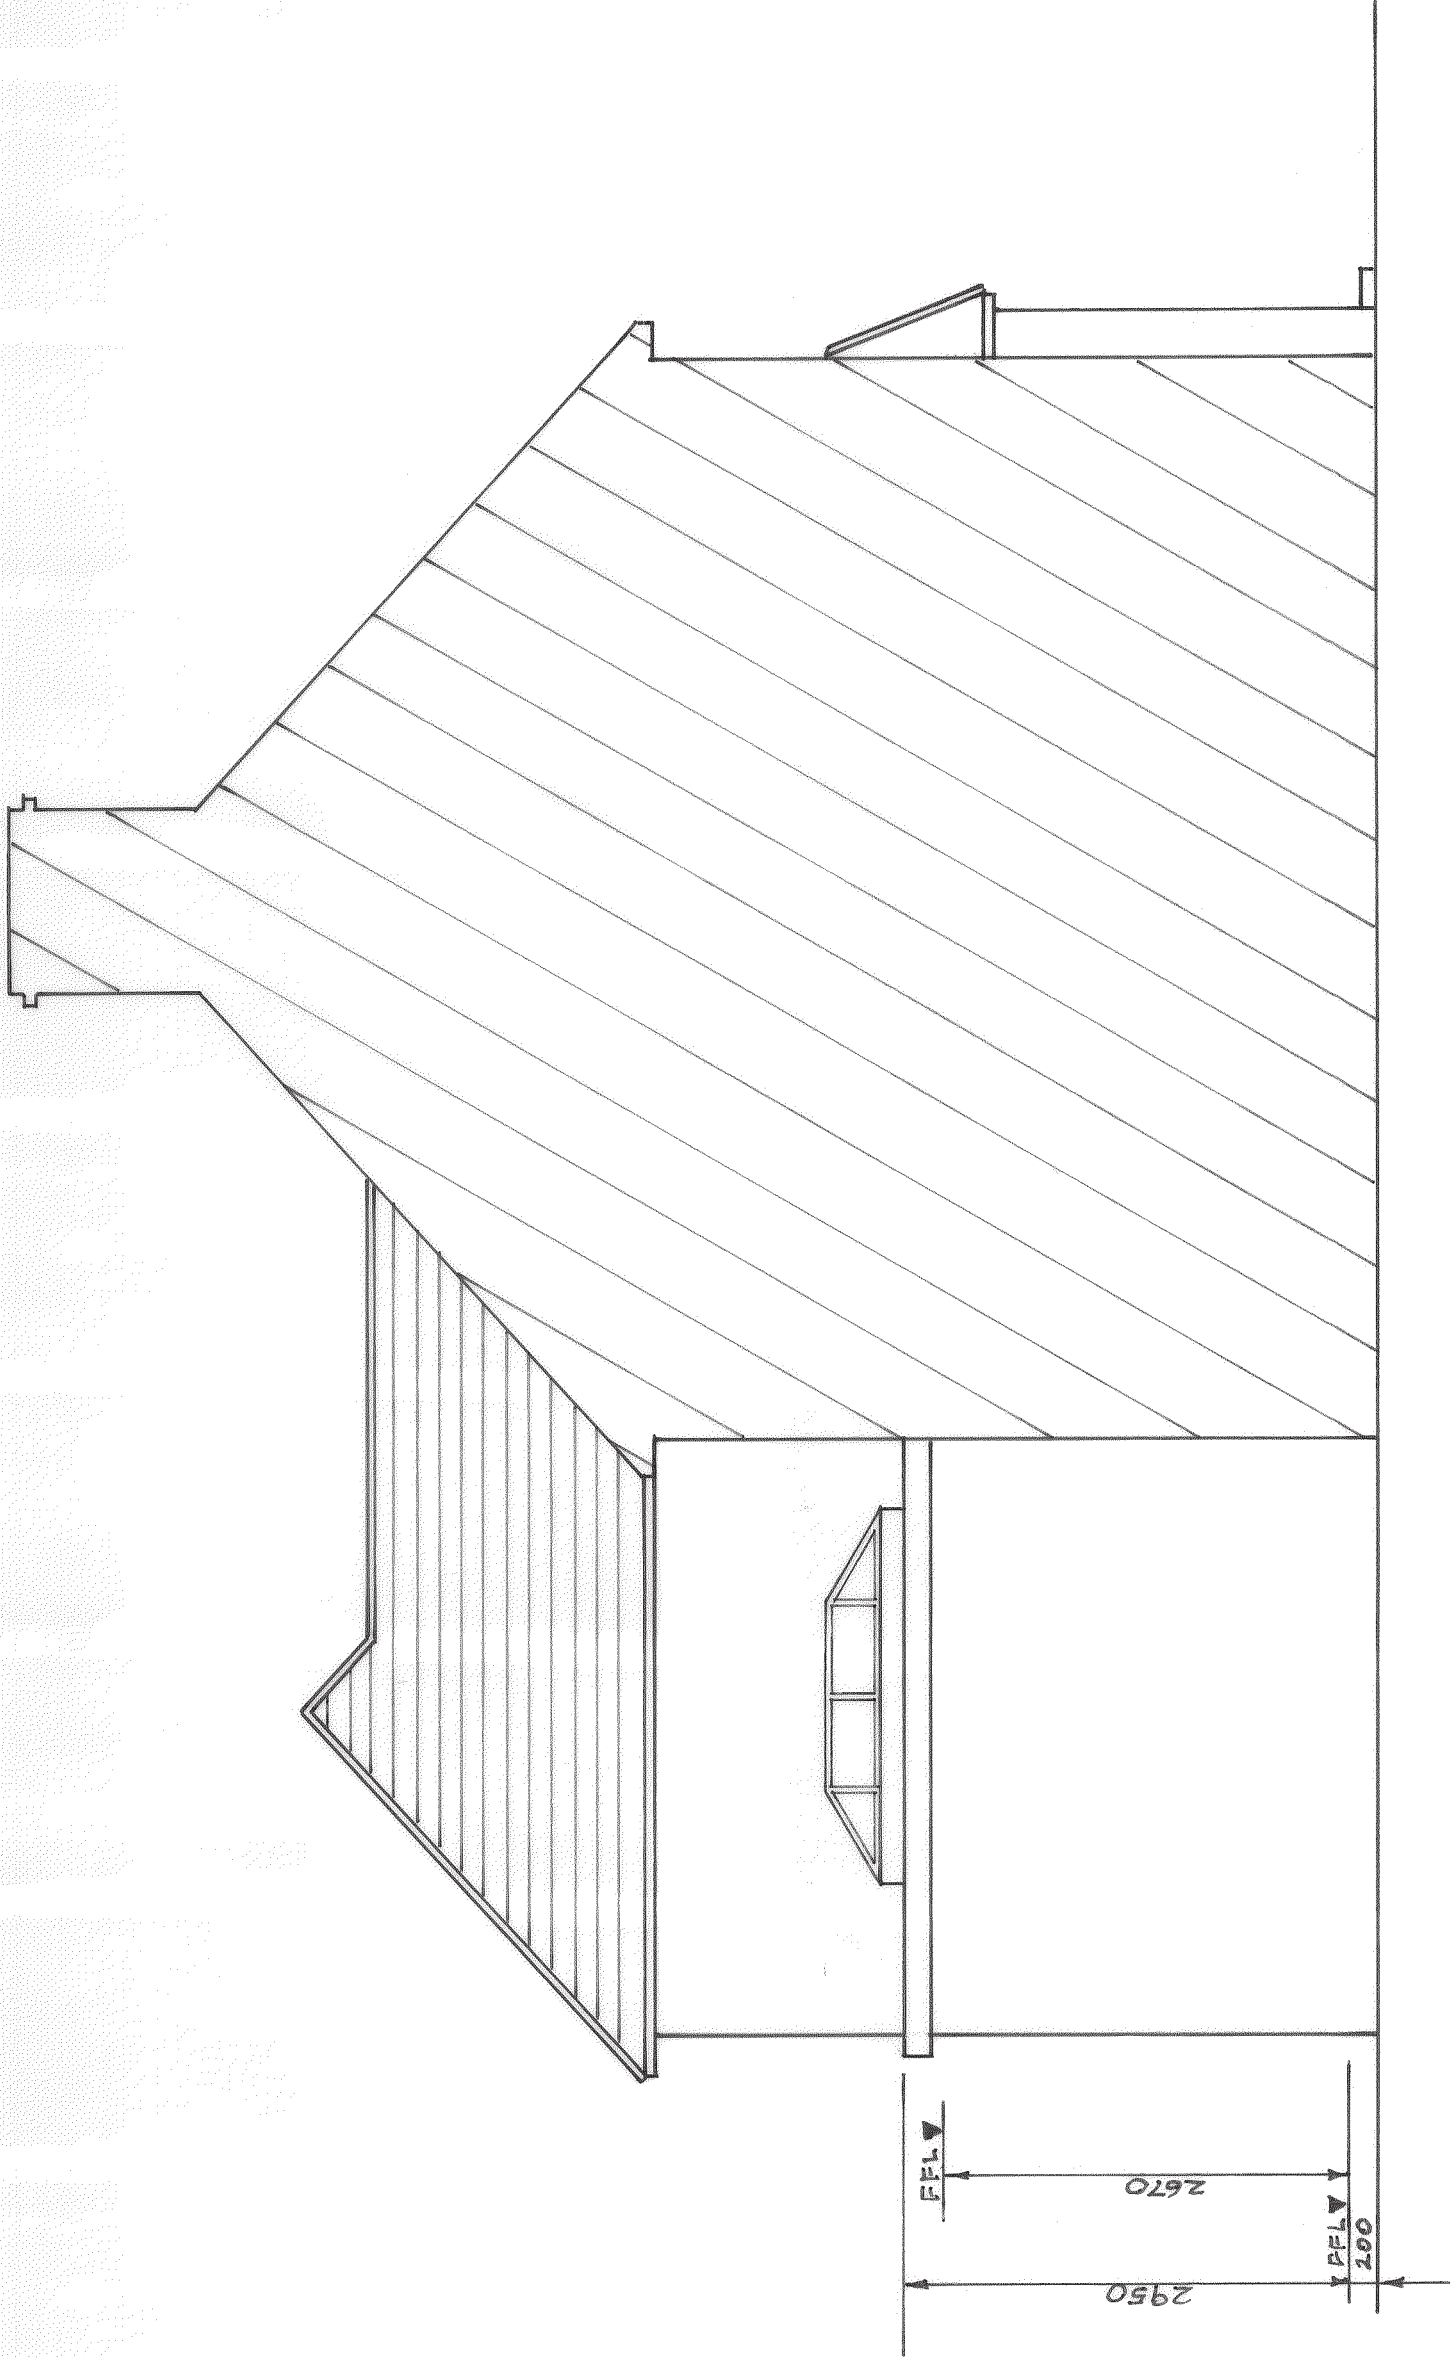

PROPOSED 2 STOREY REAR EXTENSION
14 SOMERSET ROAD, EAST PRESTON, BN16 1BZ
PROPOSED SECTION ON BOUNDARY
SCALE – 1:50 @ A3 DRAWN – H. WILMAN
DATE – 16/05/2018 DRWG NO – SOM-10

