
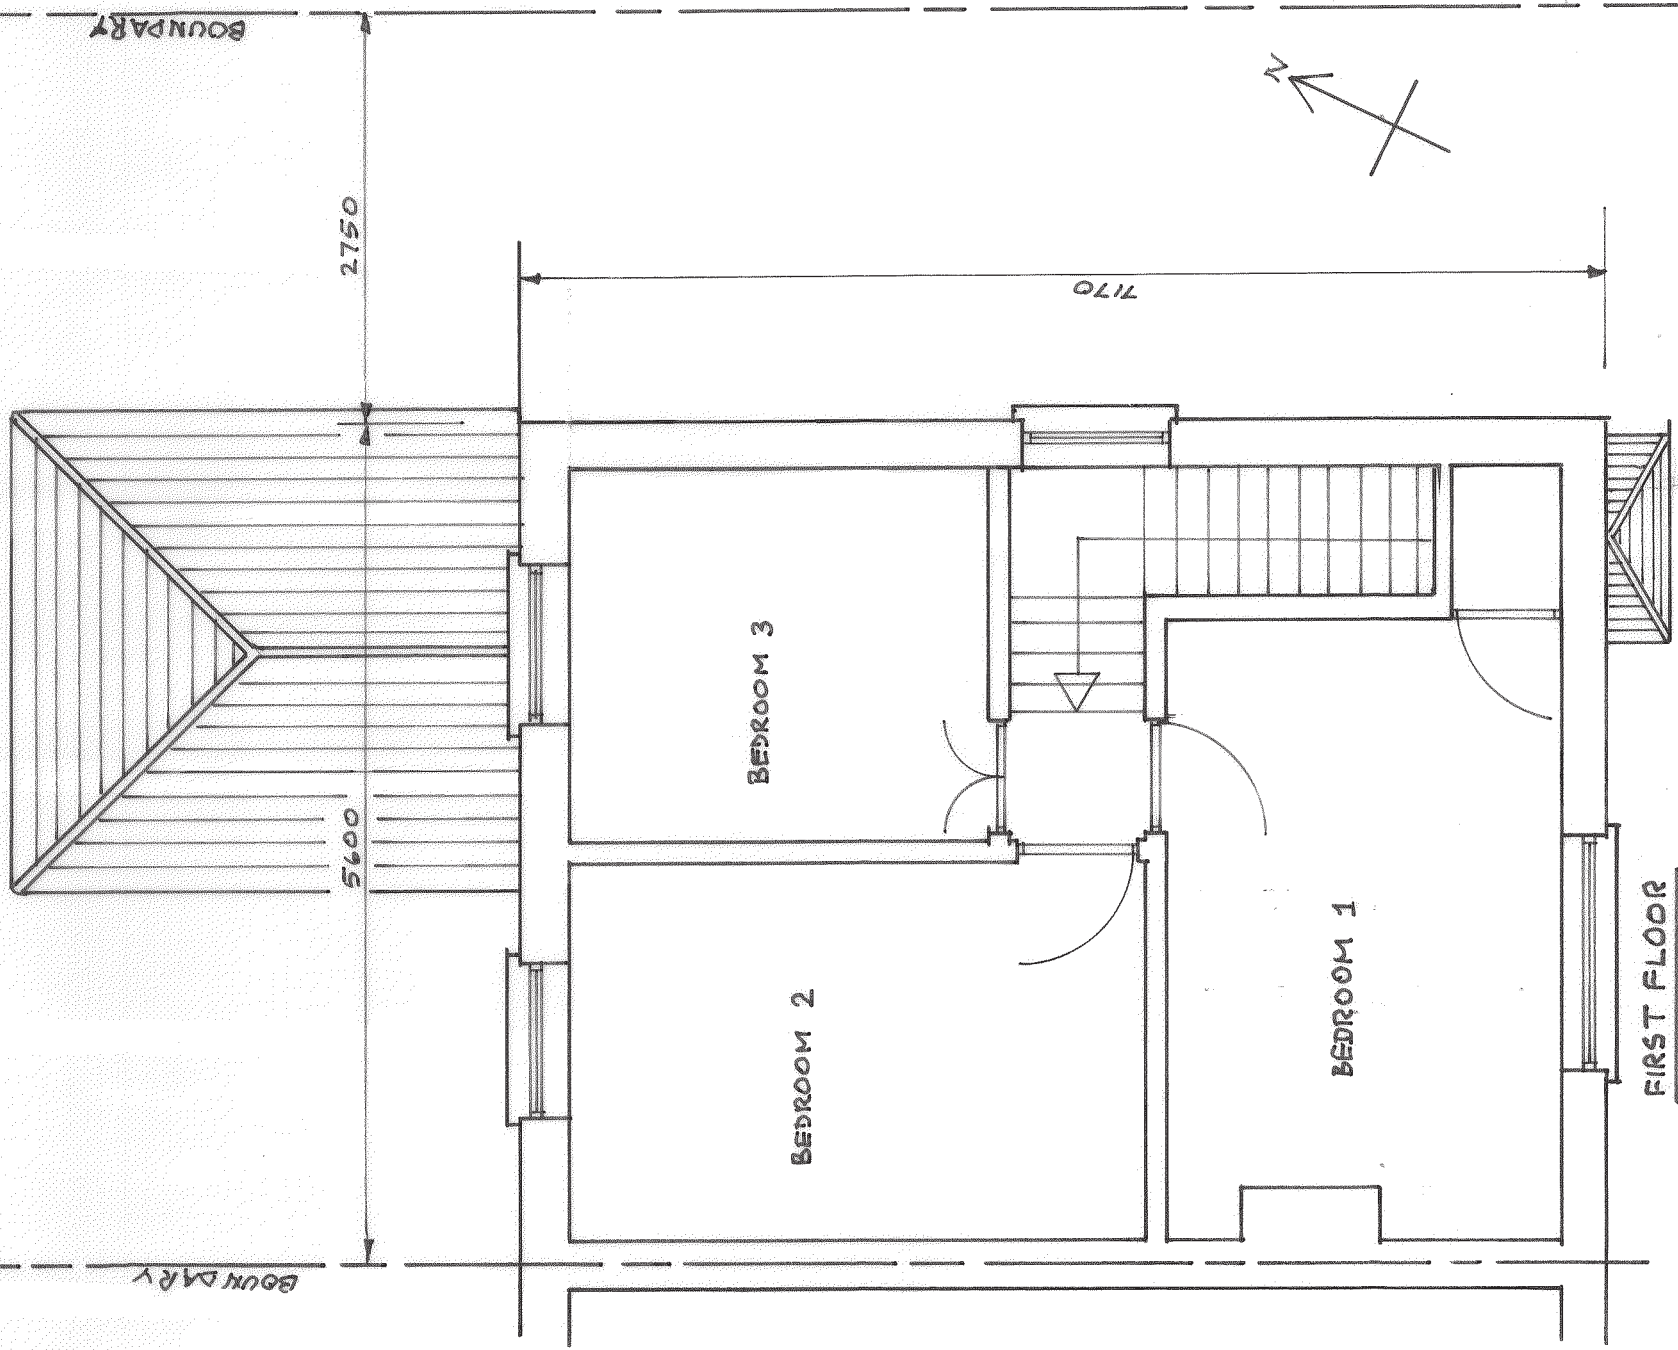


DO NOT SCALE DRAWING EXCEPT FOR PLANNING PURPOSES
ALL DIMENSIONS TO BE CHECKED ON SITE

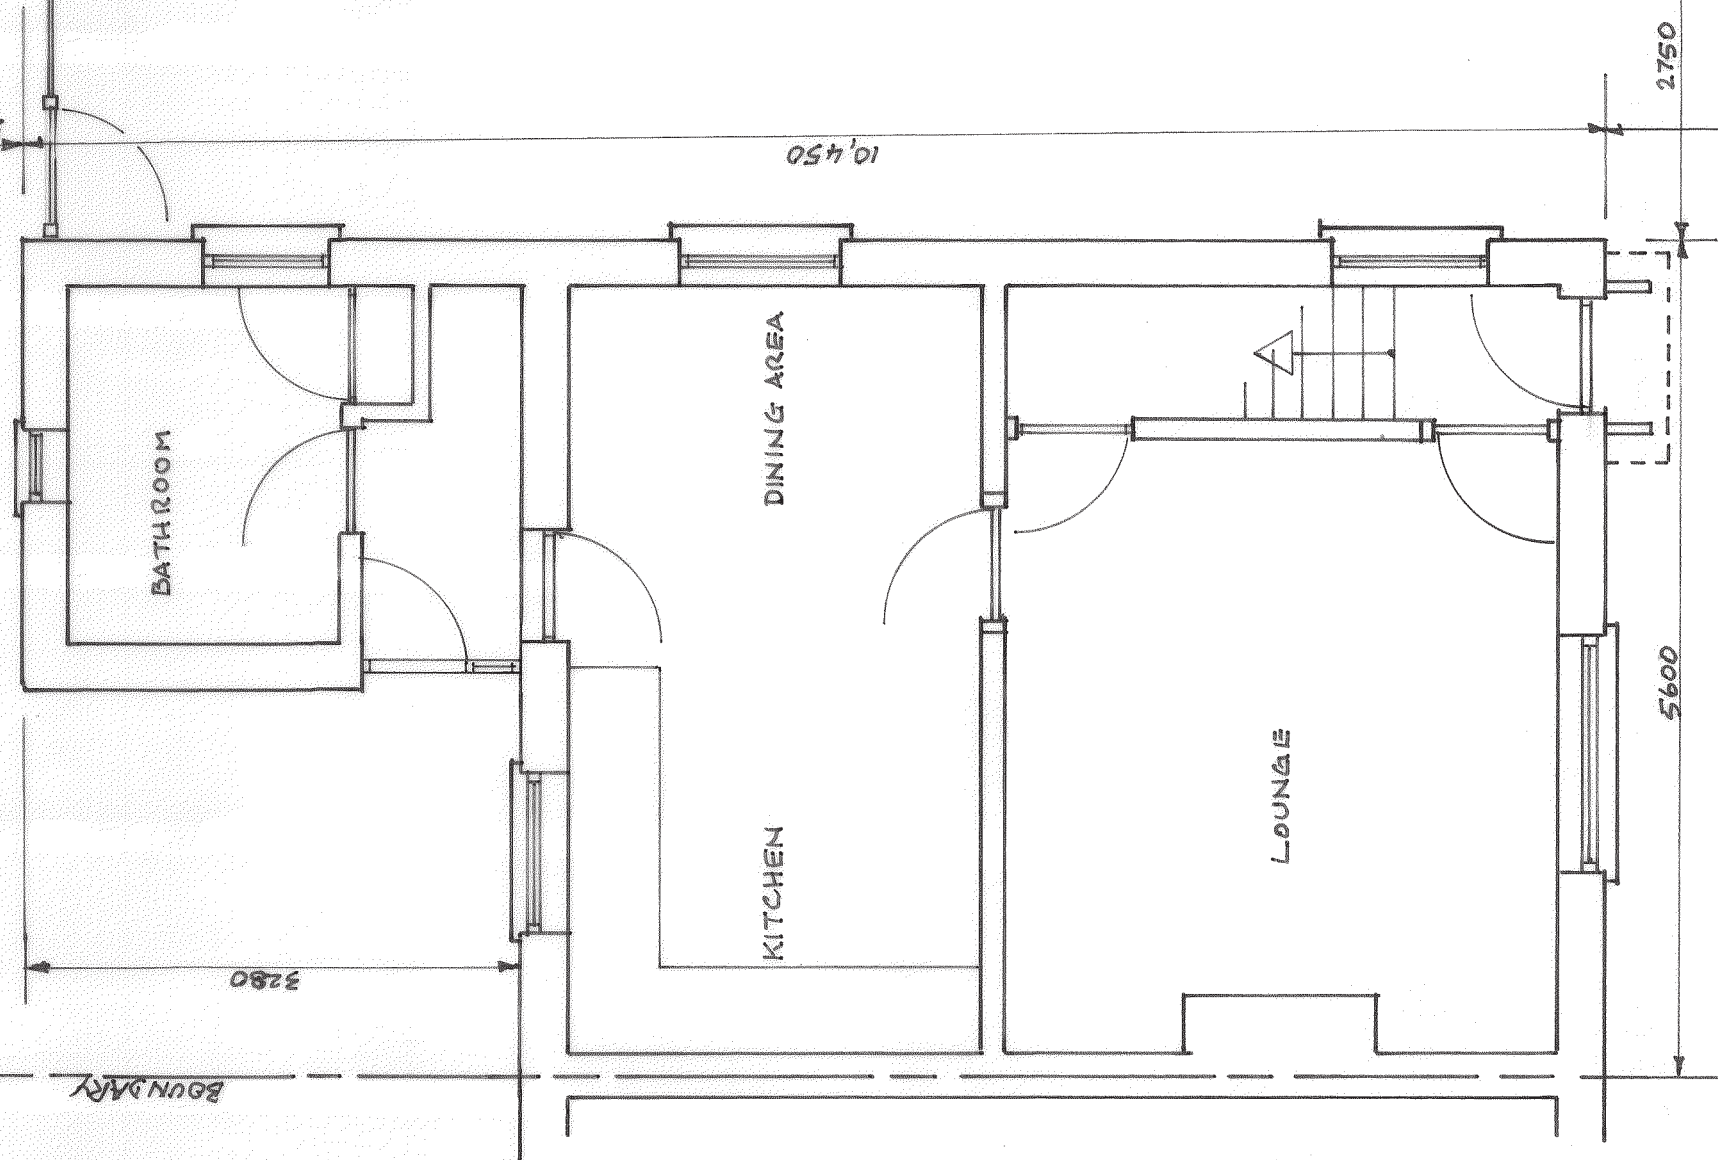

PROPOSED 2 STOREY REAR EXTENSION
14 SOMERSET ROAD, EAST PRESTON, BN16 1BZ
EXISTING GROUND AND FIRST FLOOR PLANS
SCALE -- 1:50 @ A3
DATE -- 16/05/2018
DRAWN -- H. WILMAN
DRWG NO -- SOM-02

GROUND FLOOR

9.0M TO BOUNDARY

2750

5600

10,450

DINING AREA

KITCHEN

LOUNGE

BATHROOM

3280

3010

37M TO BOUNDARY

BOUNDARY

BOUNDARY

BOUNDARY

2750

5600

BEDROOM 3

BEDROOM 2

BEDROOM 1

FIRST FLOOR

7170