


DO NOT SCALE DRAWING EXCEPT FOR PLANNING PURPOSES
ALL DIMENSIONS TO BE CHECKED ON SITE

EXISTING MATERIALS
ROOF – BROWN TILES
WALLS – RED/BROWN BRICKWORK (UNO)
WINDOWS – WHITE PVC-U FRAMES
FRONT DOOR – WHITE PVC-U
REAR DOOR – PART GLAZED WHITE PVC-U

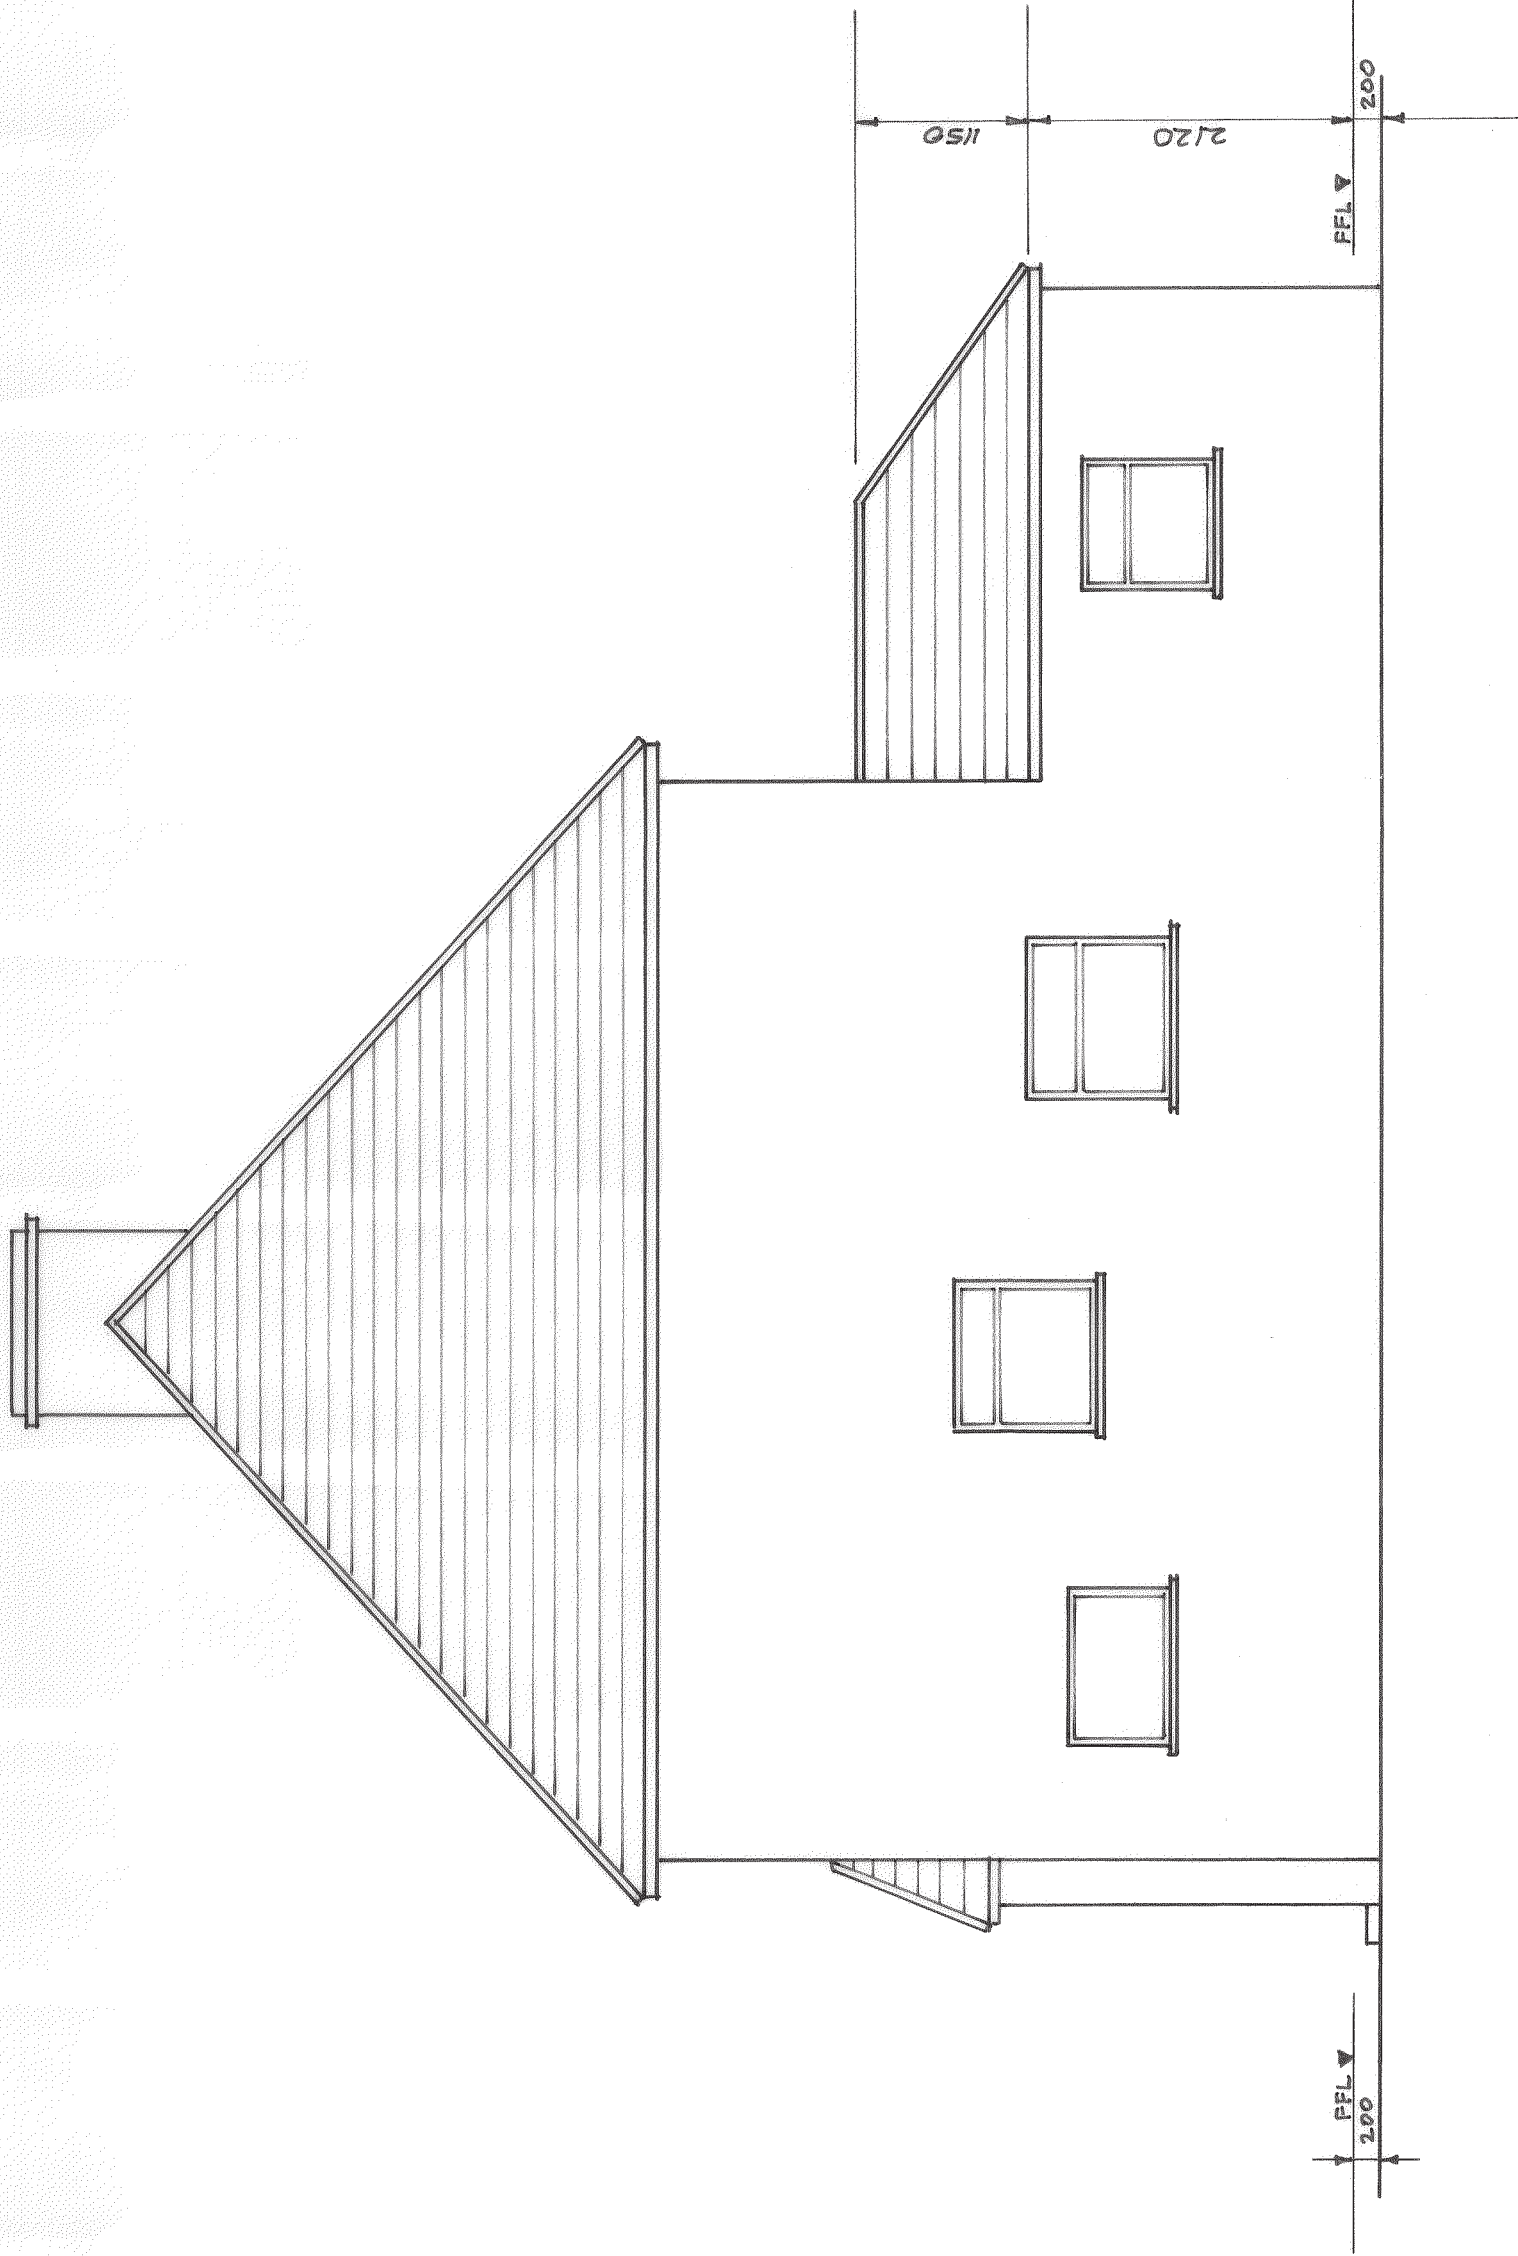

PROPOSED 2 STOREY REAR EXTENSION
14 SOMERSET ROAD, EAST PRESTON, BN16 1BZ

EXISTING SIDE ELEVATION

SCALE – 1:50 @ A3

DATE – 16/05/2018

DRAWN – H.WILMAN

DRWG NO – SOM-04

