


DO NOT SCALE DRAWING EXCEPT FOR PLANNING PURPOSES  
ALL DIMENSIONS TO BE CHECKED ON SITE

**EXISTING MATERIALS**  
ROOF – BROWN TILES  
WALLS – RED/BROWN BRICKWORK (UNO)  
WINDOWS – WHITE PVC-U FRAMES  
FRONT DOOR – WHITE PVC-U  
REAR DOOR – PART GLAZED WHITE PVC-U

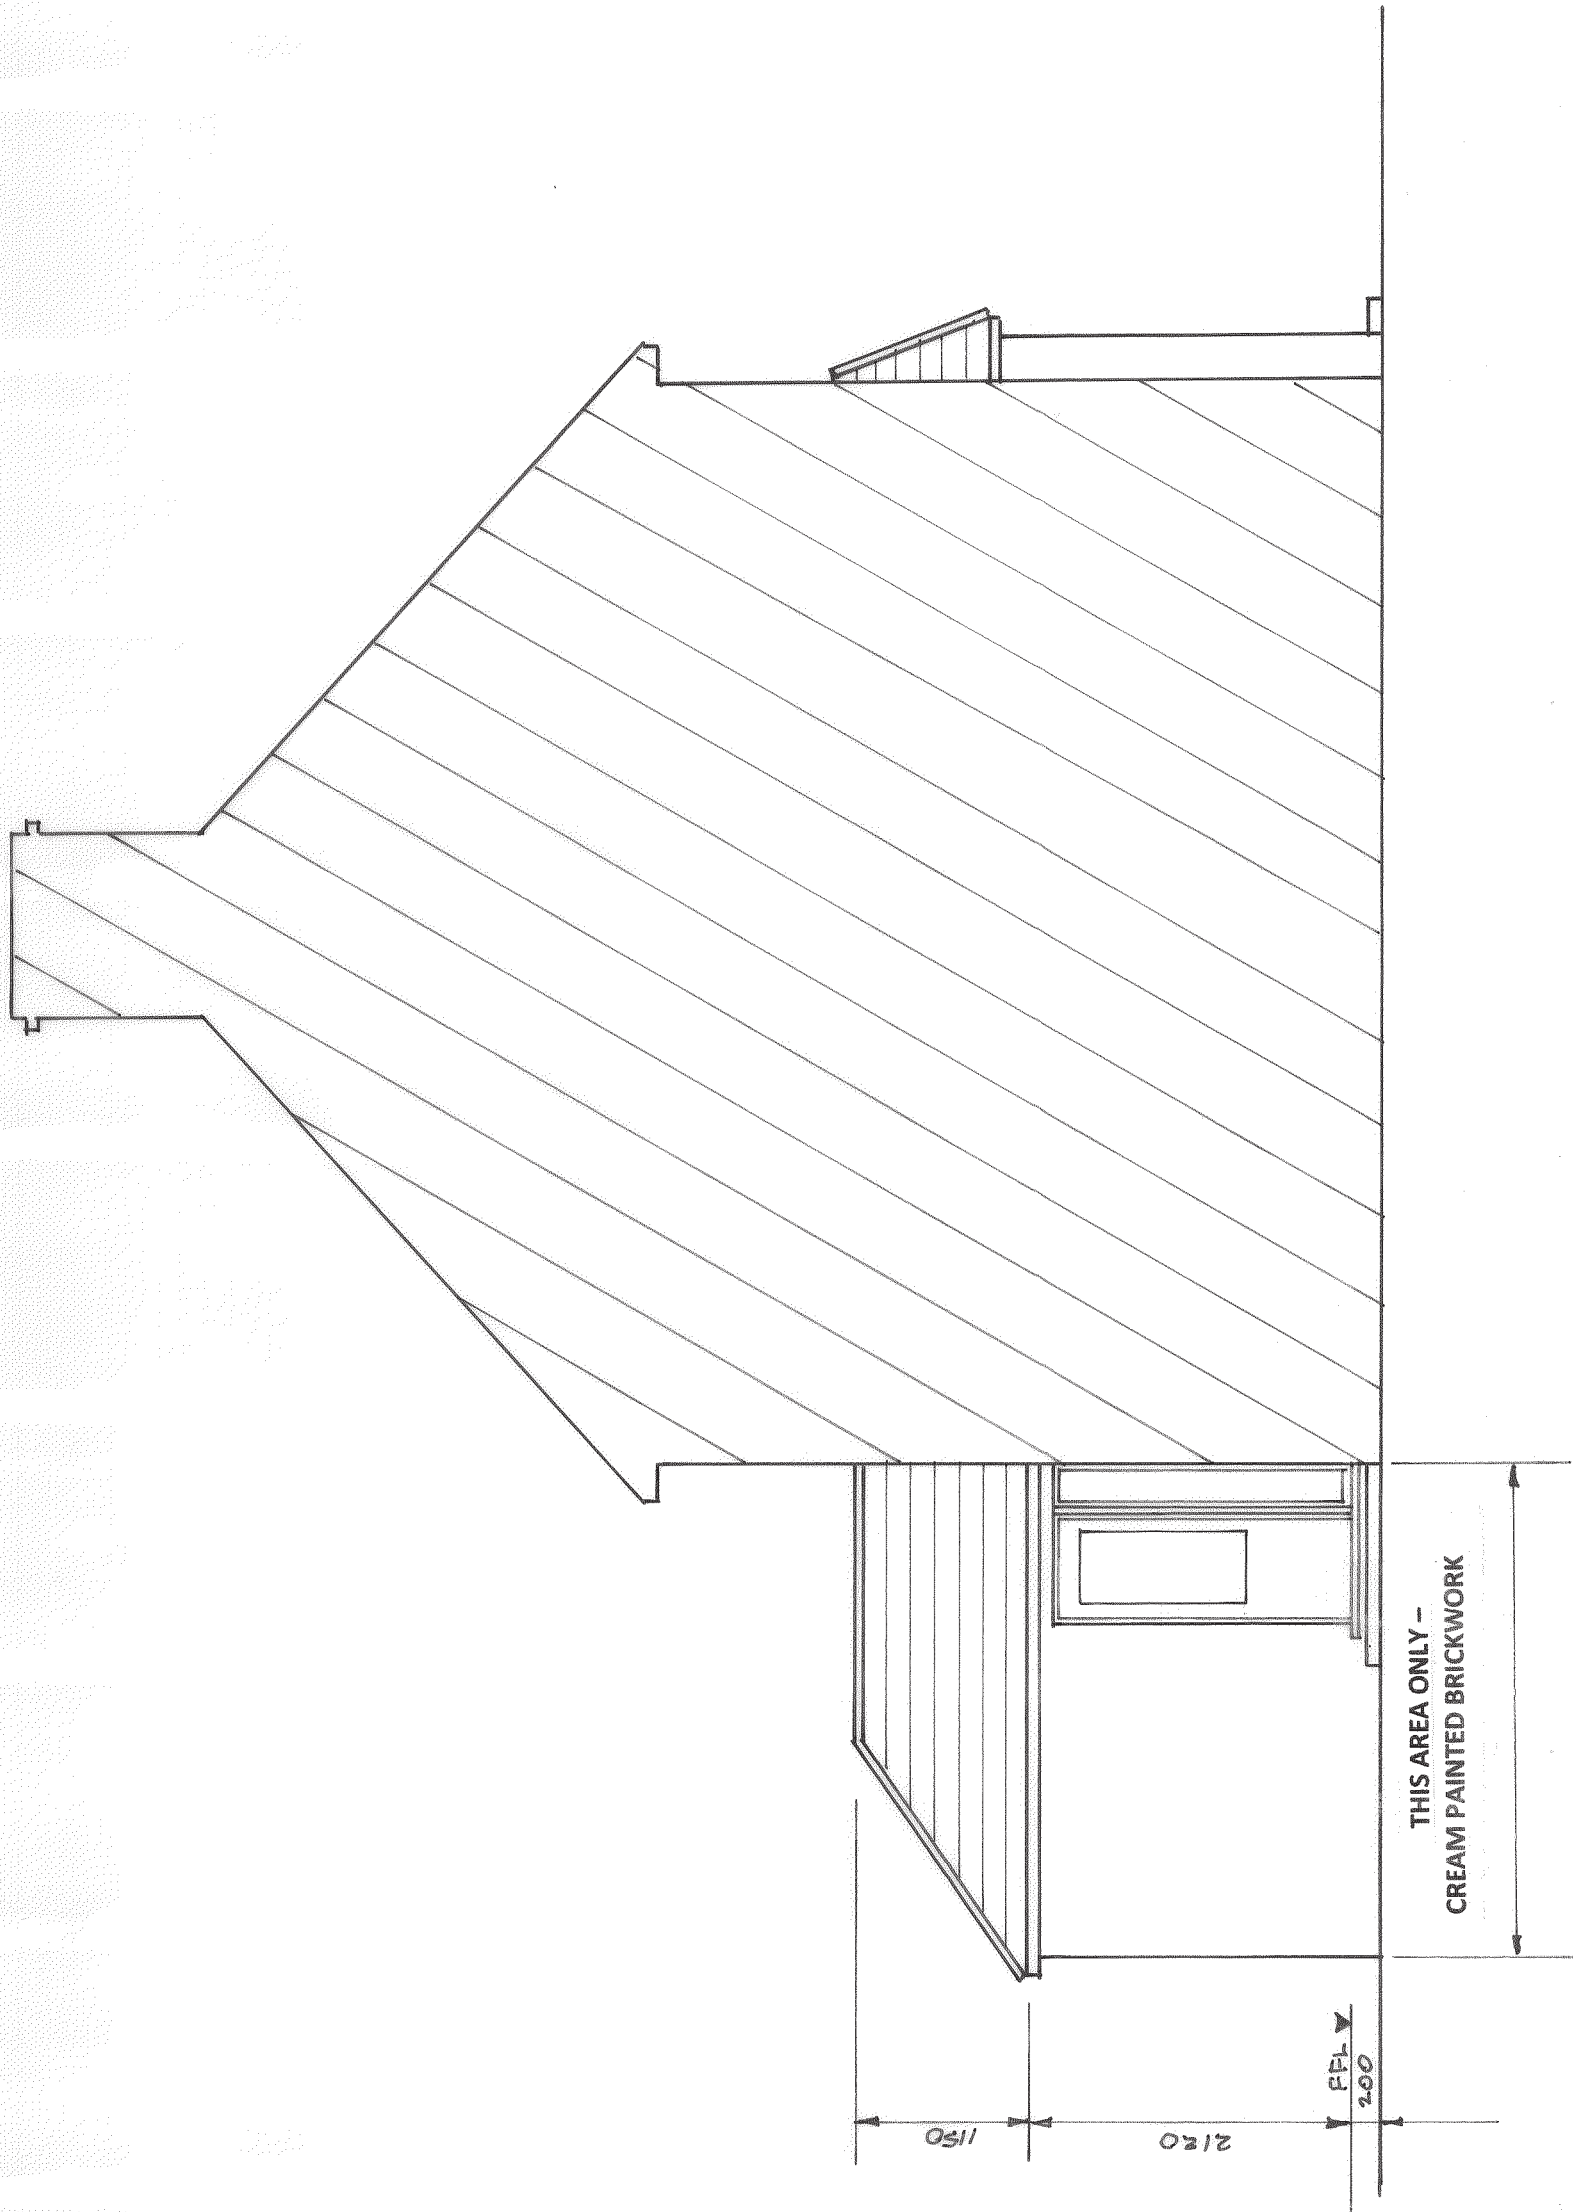

PROPOSED 2 STOREY REAR EXTENSION  
14 SOMERSET ROAD, EAST PRESTON, BN16 1BZ  
**EXISTING SECTION ON BOUNDARY**  
SCALE – 1:50 @ A3  
DATE – 16/05/2018  
DRAWN – H. WILMAN  
DRWG NO – SOM-05

