


South Elevation (Rear)

Consented Elevation

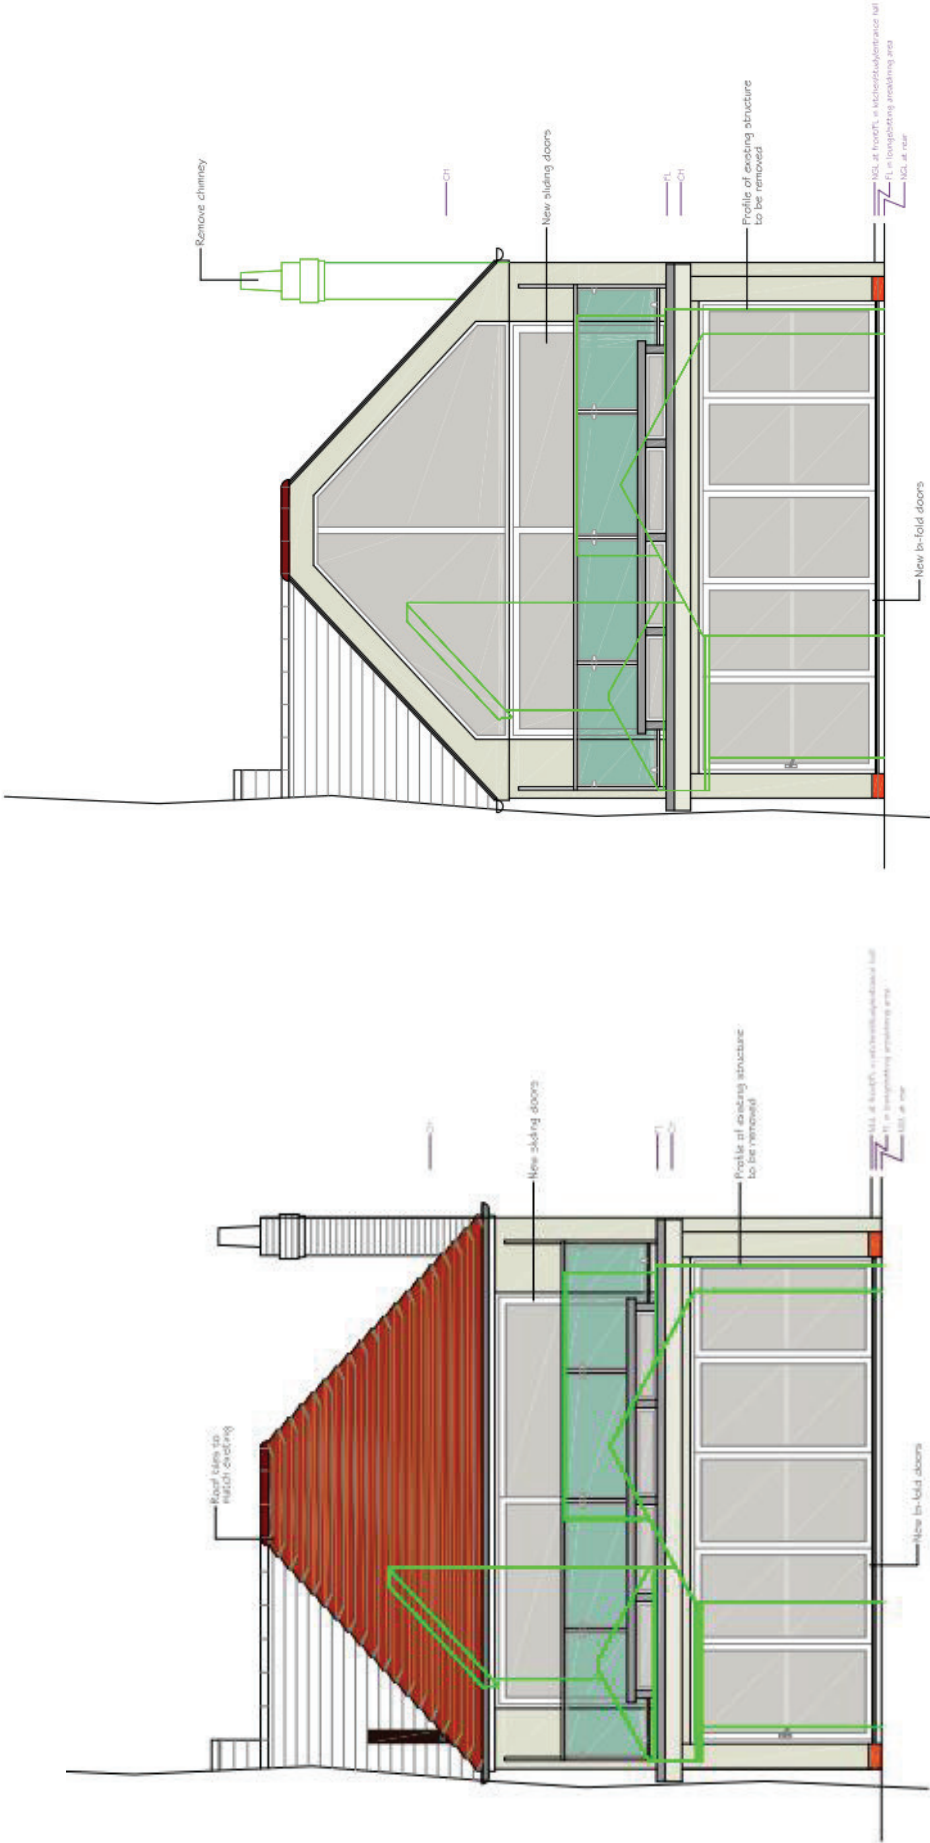

Elevation following NMA