


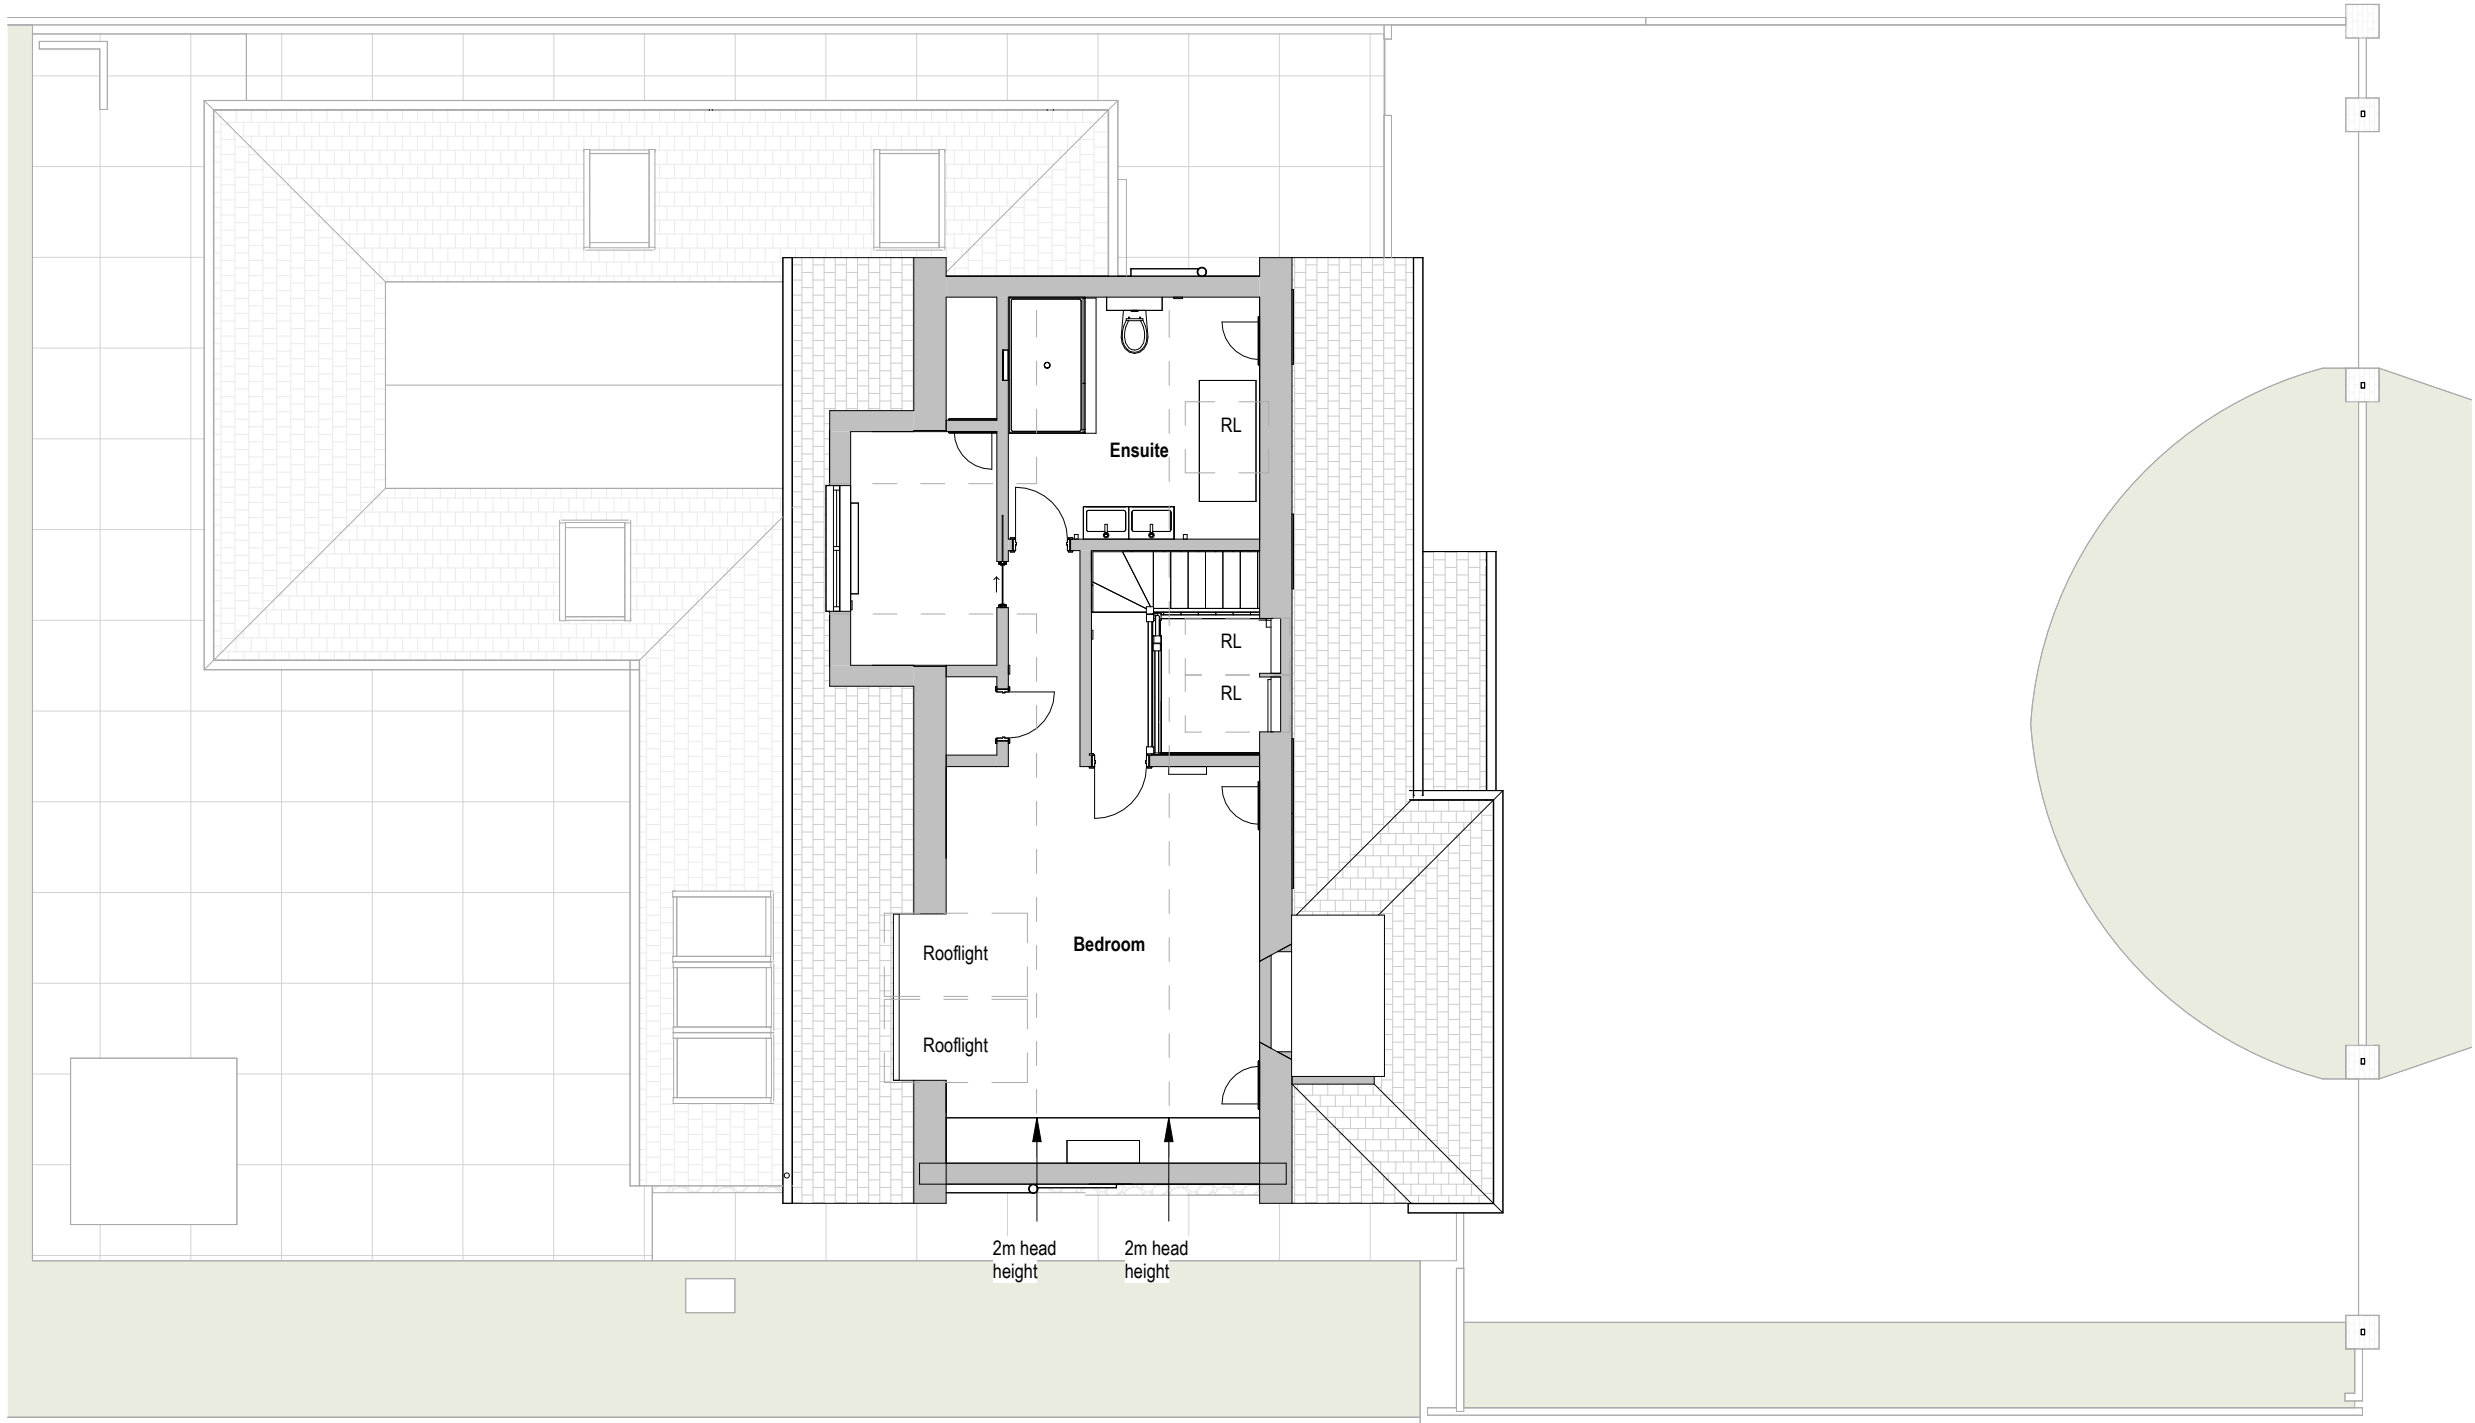

Revisions			
No.	Description	Date	By
4	Amended for NMA	30-09-26	
3	Non-Material Amendment	17-09-26	
2	Revised plan	04-06-25	
1	PLANNING	25-04-25	

Notes:

GENERAL NOTES:

All dimensions & levels are preliminary and approximate and subject to utilities search, legal boundaries and detailed layouts/ design development through consultation.

Dimensions are to be checked on site by contractor & sub contractors prior to commencement of work, any discrepancies are to be highlighted immediately to the architects.



Project No. 614 Project Name: 30 The Ridings

Drawing Name: Proposed Loft Plan

Drawing No.	Revision:	Suitability Description:
P010	P4	INFORMATION
Drawn: MS	Checked: GF	Orig Paper Size: A3