




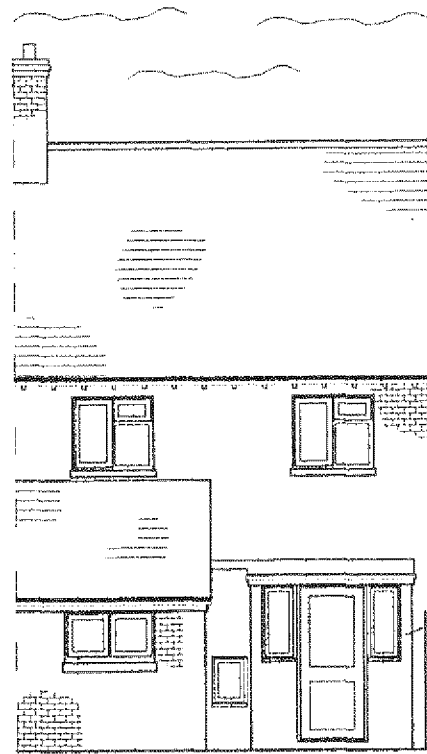


existing rear (N) elevation

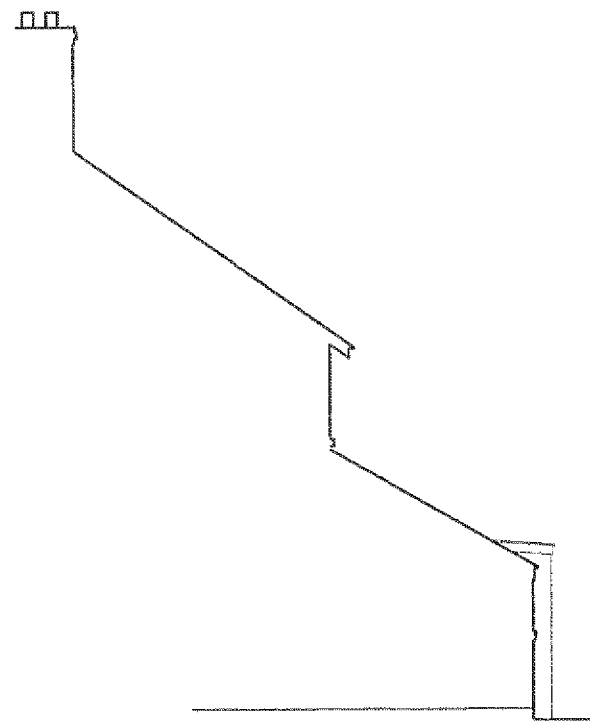


existing side (E) elevation

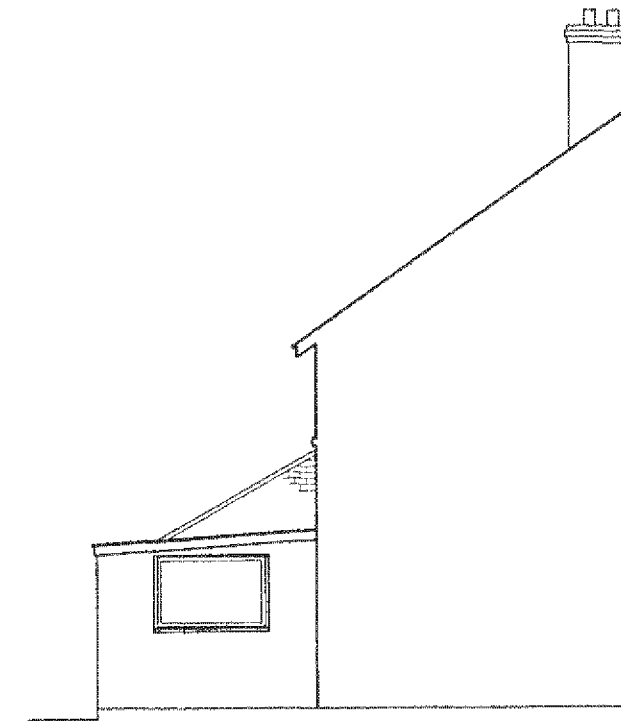


existing side (W) elevation

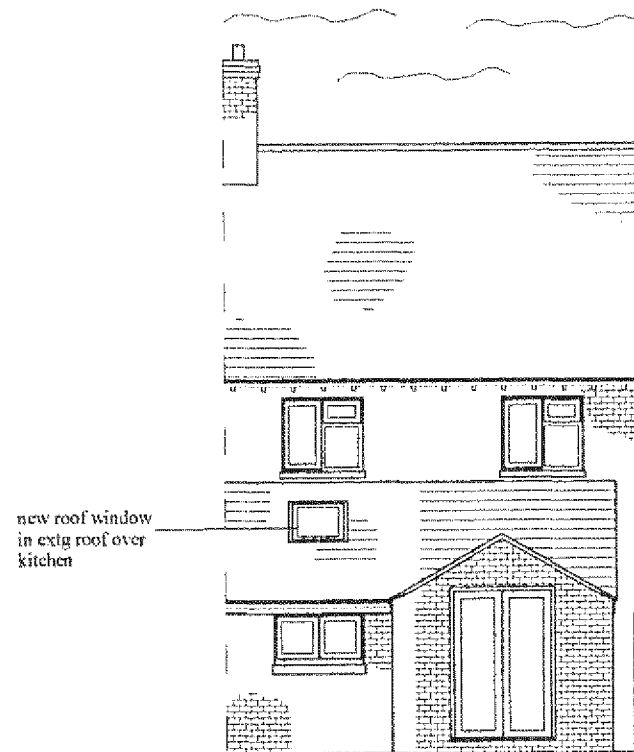

proposed rear (N) elevation

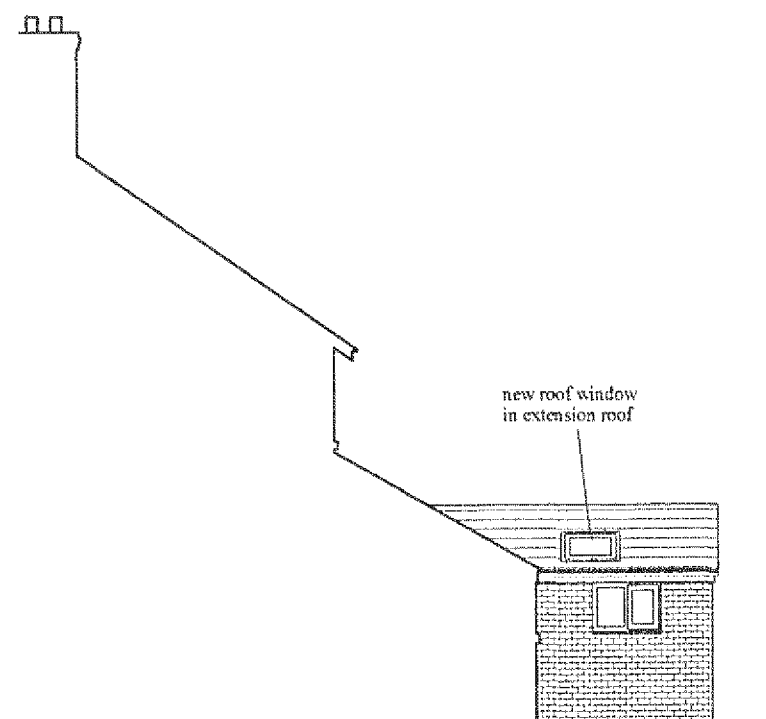

proposed side (E) elevation

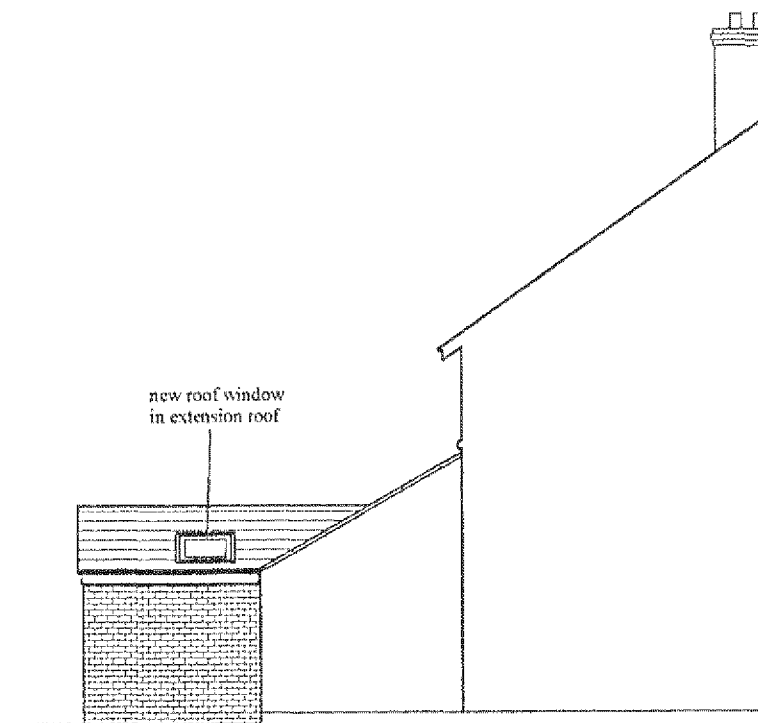

proposed side (W) elevation

Client:
Mr W Chorley
7 Somerset Road
East Preston
Proposed work:
Single storey rear
extension

Drg. title:
Existing & proposed
elevations
Drg. no: CHORLEY 02
Scale: 1:100
Rev: Drawn: 07.09.10

Marlborough Designs (Sx) Ltd