DO NOT SCALE DIMENSIONS FROM THIS DRAWING

CHECK ALL DIMENSIONS ON SITE AND CO-ORDINATE WITH ALL ISSUED INFORMATION

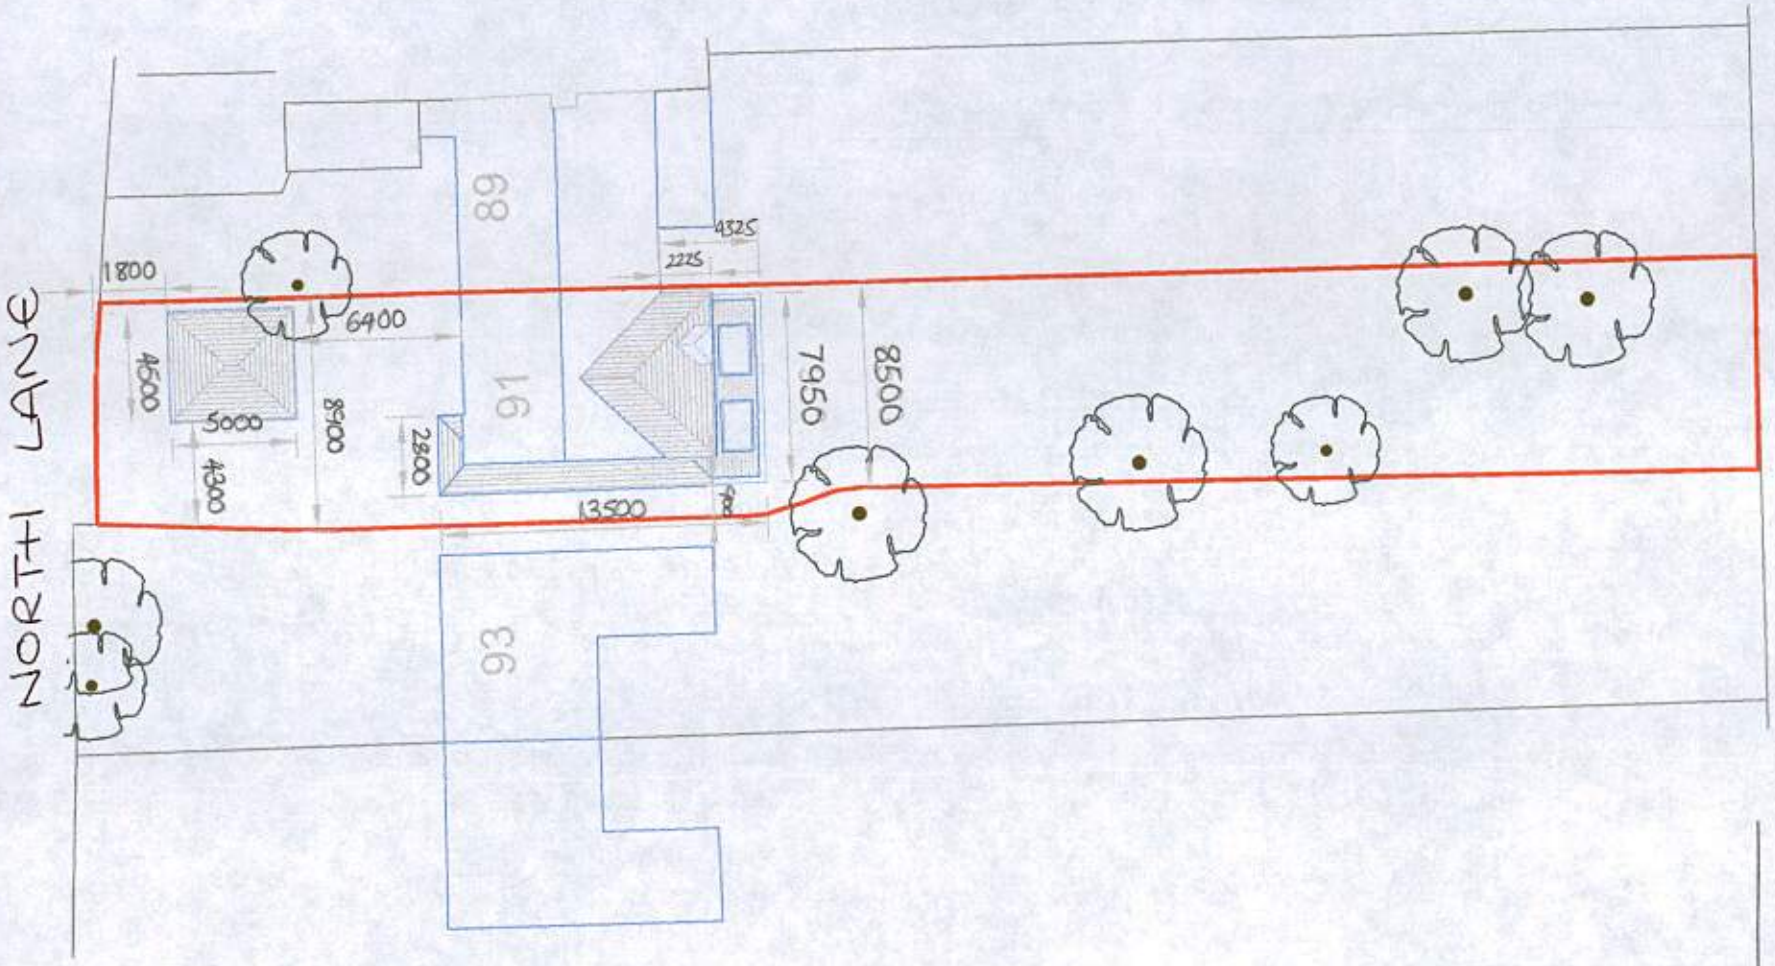

rev	date	by	description
A	14/06/14	SF	Planning Issue

SKETCH DESIGN

Mr & Mrs Hazzard 91 NORTH LANE EAST PRESTON client	DOUBLE STRY EXTENSION PROPOSED SITE project	BLOCK PLAN EP/95/14/HH drawing	2001-1 project no. / PL111 drawing no. / A rev SF 14/06/14 created / checked / JUN 13 approved 1/200 scale / A3@1:200 original sheet size	15 Longmeadow Drive, Wilstead, Bedfordshire MK45 3FB tel: 01234743050 email: safletcher@me.com Fletcher & COMPANY	

ARUN DISTRICT COUNCIL EP/95/14/HH