North Facing Elevation
as existing - Scale 1:50

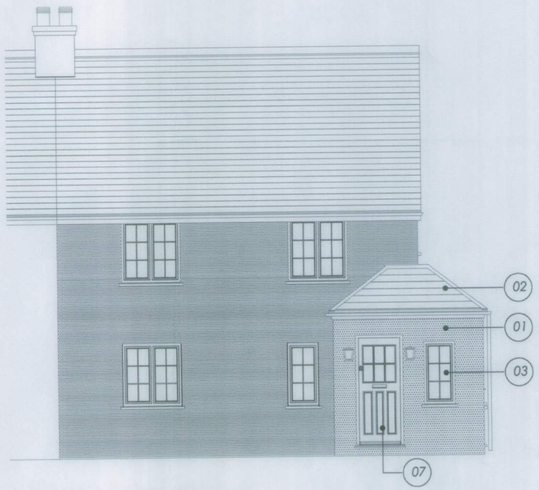

North Facing Elevation
as Proposed - Scale 1:50

South Facing Elevation
as existing - Scale 1:50

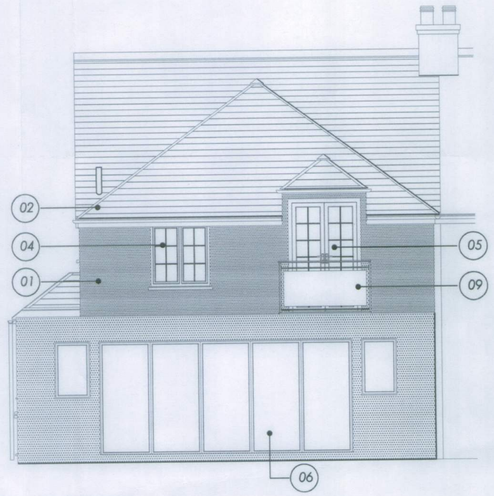

South Facing Elevation
as Proposed - Scale 1:50

West Facing Elevation
as existing - Scale 1:50

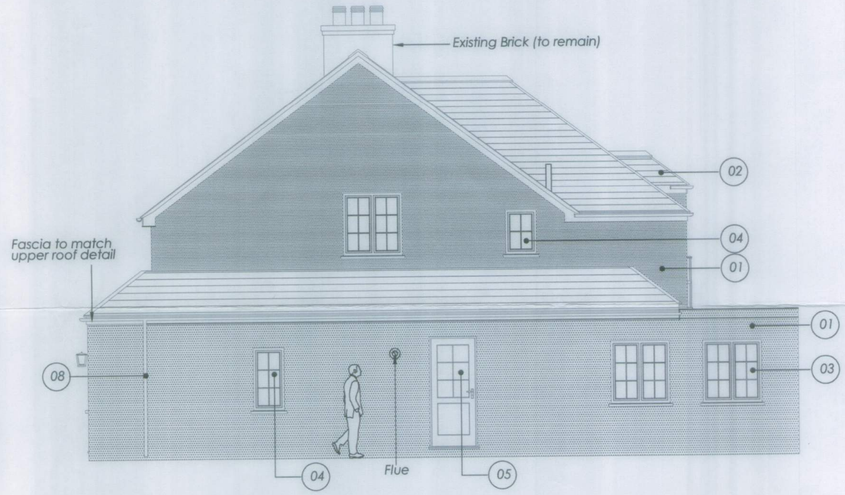

West Facing Elevation
as Proposed - Scale 1:50

Proposed Materials

Ref	Description	Proposal
01	Exterior Wall Render	To Match Existing
02	Roof Slate	To Match Existing
03	New Windows	Aluminum (Colour TBC)
04	New Windows (Frosted Glass)	Aluminum (Colour TBC)
05	New Doors	Aluminum (Colour TBC)
06	Bi Fold Doors	Aluminum (Colour TBC)
07	New Doors	Hardwood (Colour TBC)
08	Rainwater Goods	UPVc (Black)
09	Juliet Balcony	Brushed Steel/ Glazed

May 14	Planning Issue	SF

Fletcher & COMPANY

15 Longmeadow Drive,
Wilstead,
Bedfordshire,
MK45 3FB

t : 01234 743050
t : 07974 388669
e: saffletcher@me.com

CLIENT
Mr & Mrs Hazzard
91 North Lane
East Preston

PROJECT
Proposed Extension

DRAWING
Elevations

Planning Issue

SCALE:	DATE:	DRAWN:	CHECKED:
1/50	May 14		

2001-1	PL0107	A

Fletcher & COMPANY (Properties) Limited - Registered in England No. 5263585

ARUN DISTRICT COUNCIL EP/95/14HH