
"LANGMEAD RECREATION GROUND"

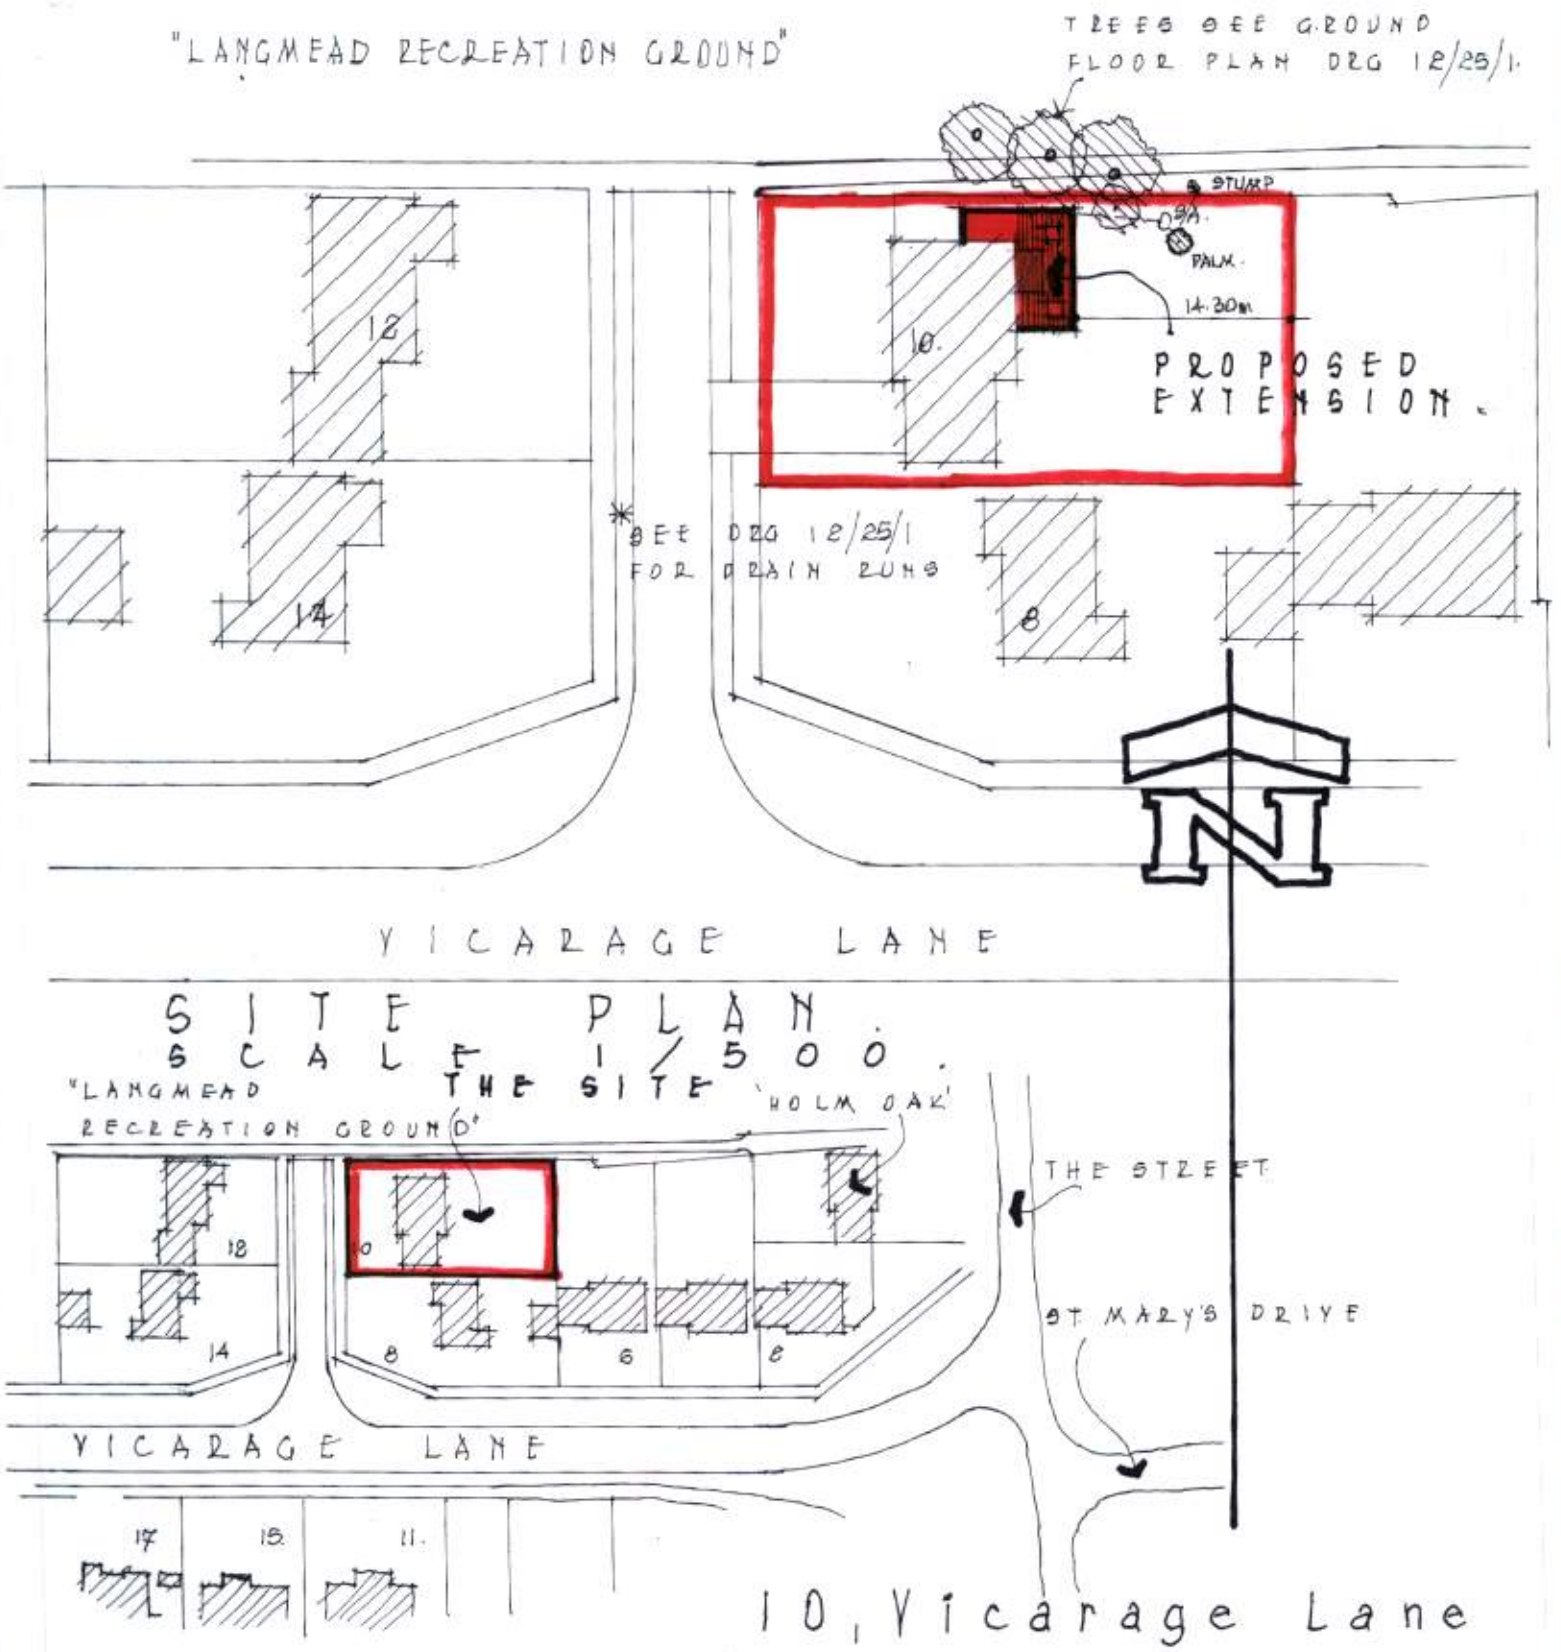

SITE PLAN.
SCALE 1/500.

LOCATION PLAN.
SCALE 1/1250.

GORDON F DIXON.
01903 503546.

10, Yicarage Lane
East Preston,
West Sussex
BN16 2SP.

Location & Site Plan.

DRG: 12/25.
DATE: AUG. 2012