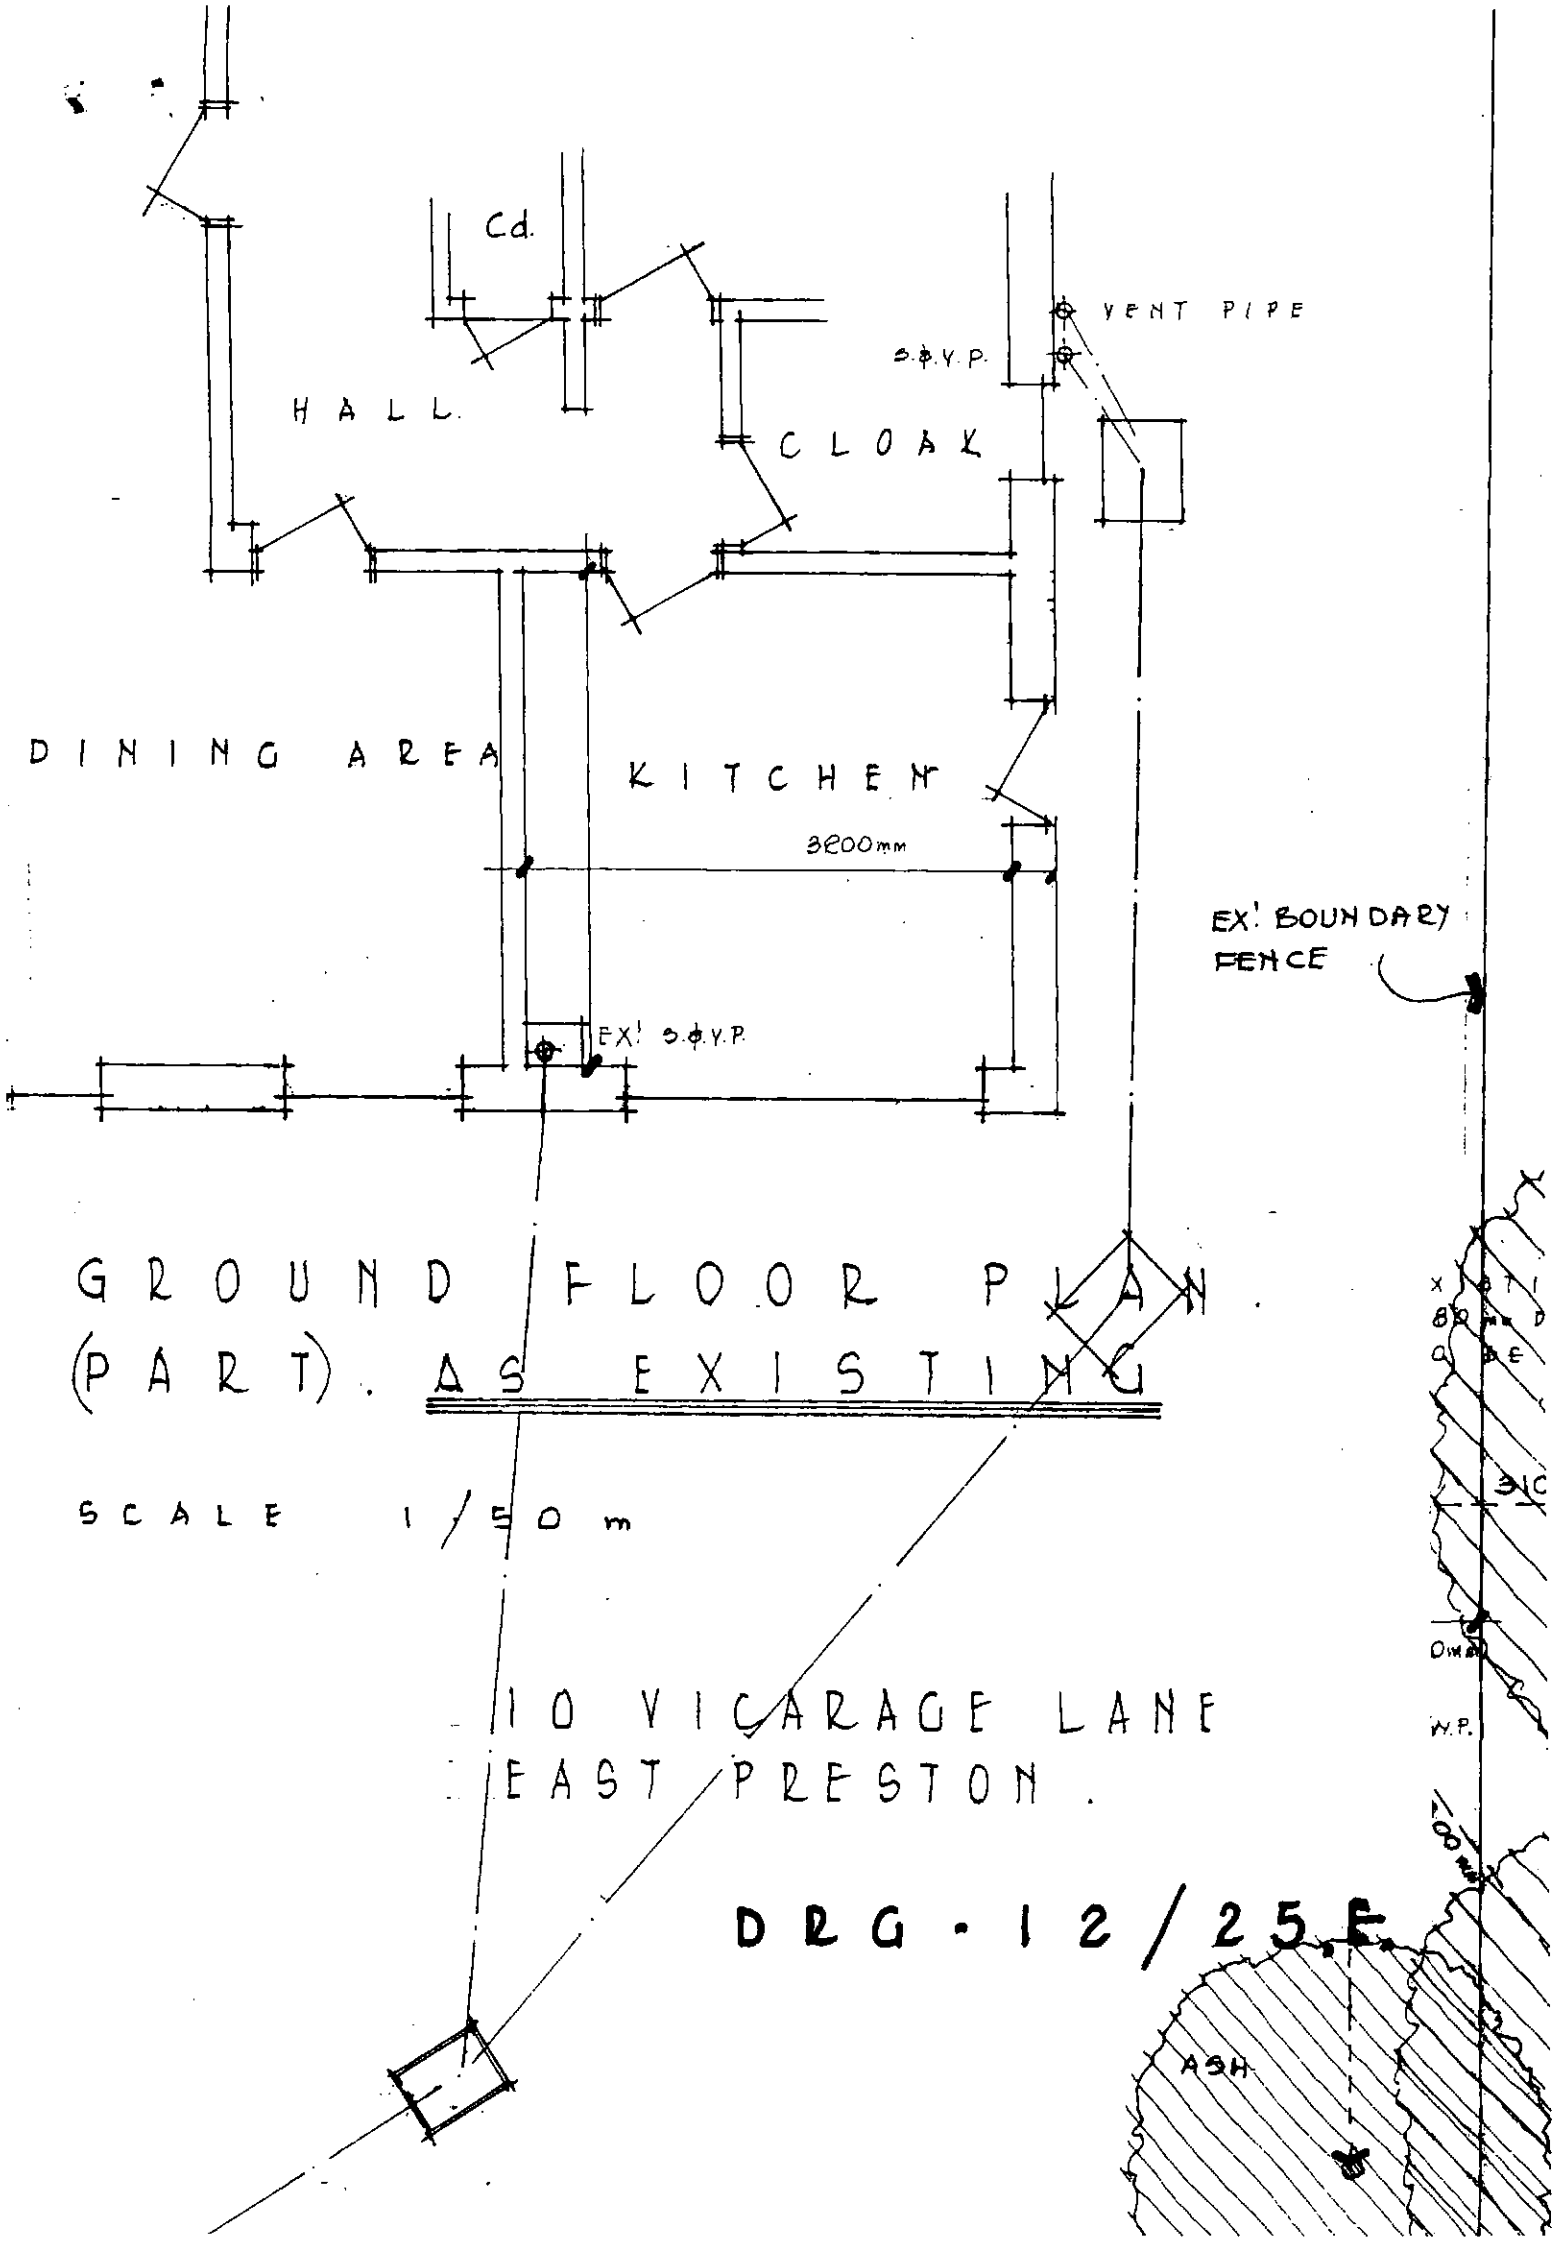

Cd.
VENT PIPE
S.V.P.
HALL
CLOAK
DINING AREA
KITCHEN
3800mm
EX' BOUNDARY FENCE
EX' S.V.P.
GROUND FLOOR PLAN.
(PART). AS EXISTING
SCALE 1/50 m
10 VICARAGE LANE
EAST PRESTON.
DRG. 12/25E
ASH
W.P.