



PROPOSED GND FLOOR 1:50

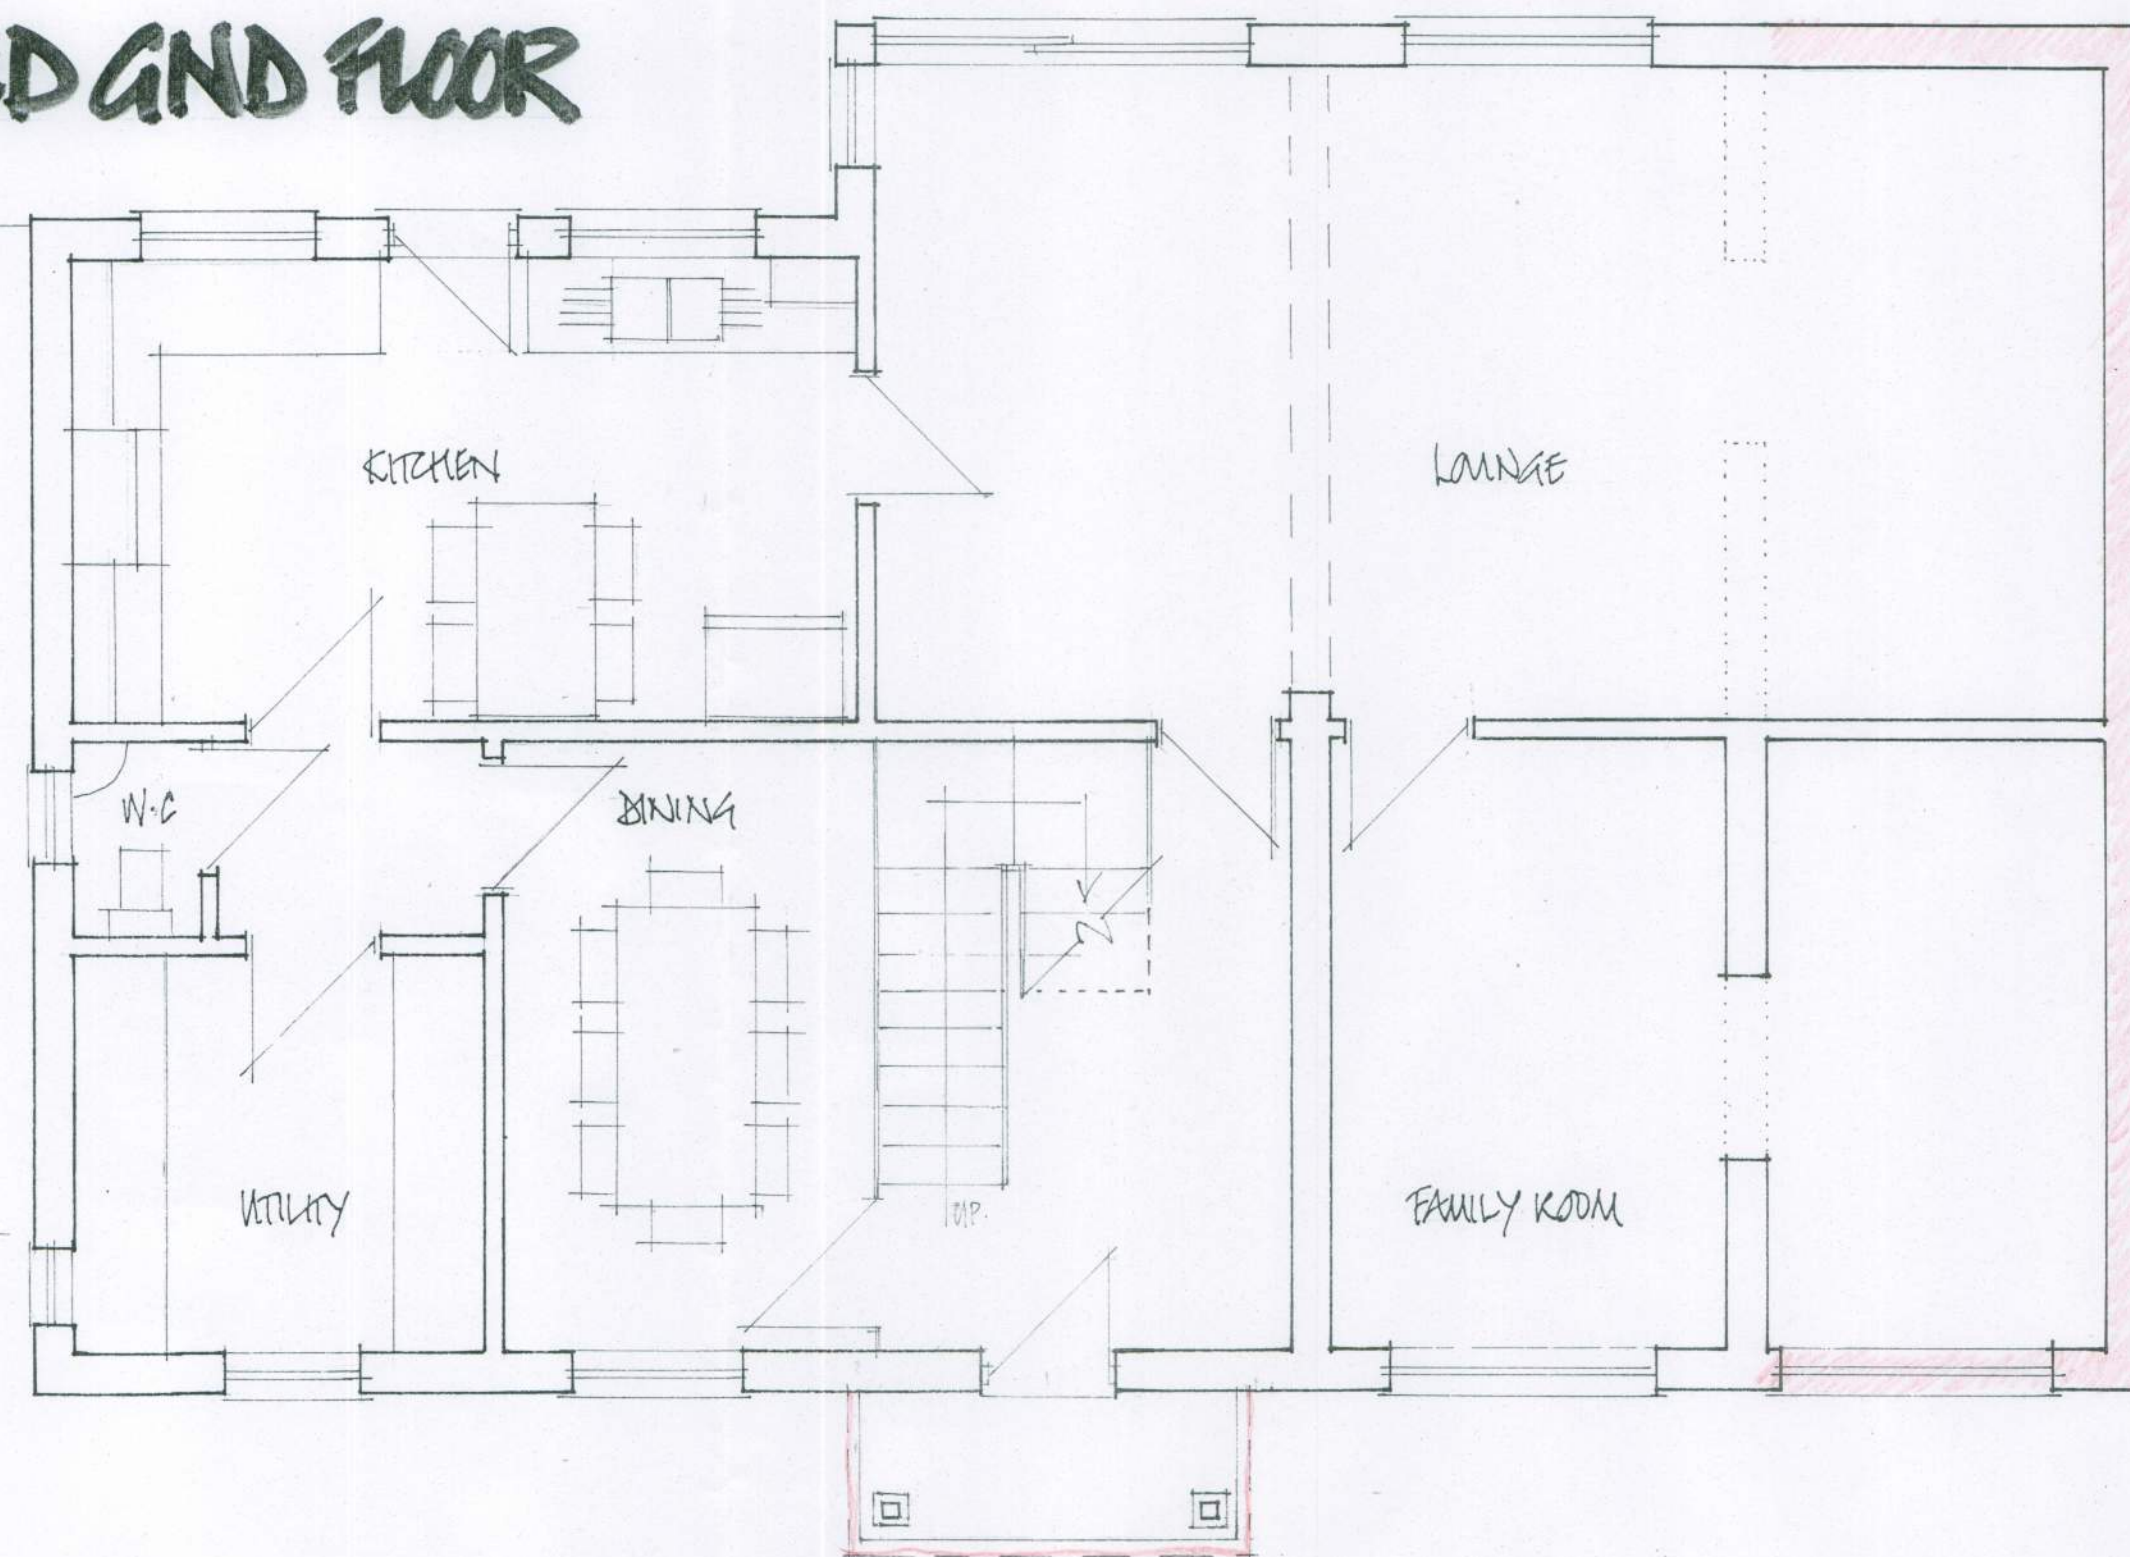


PROPOSED FIRST FLOOR 1:50

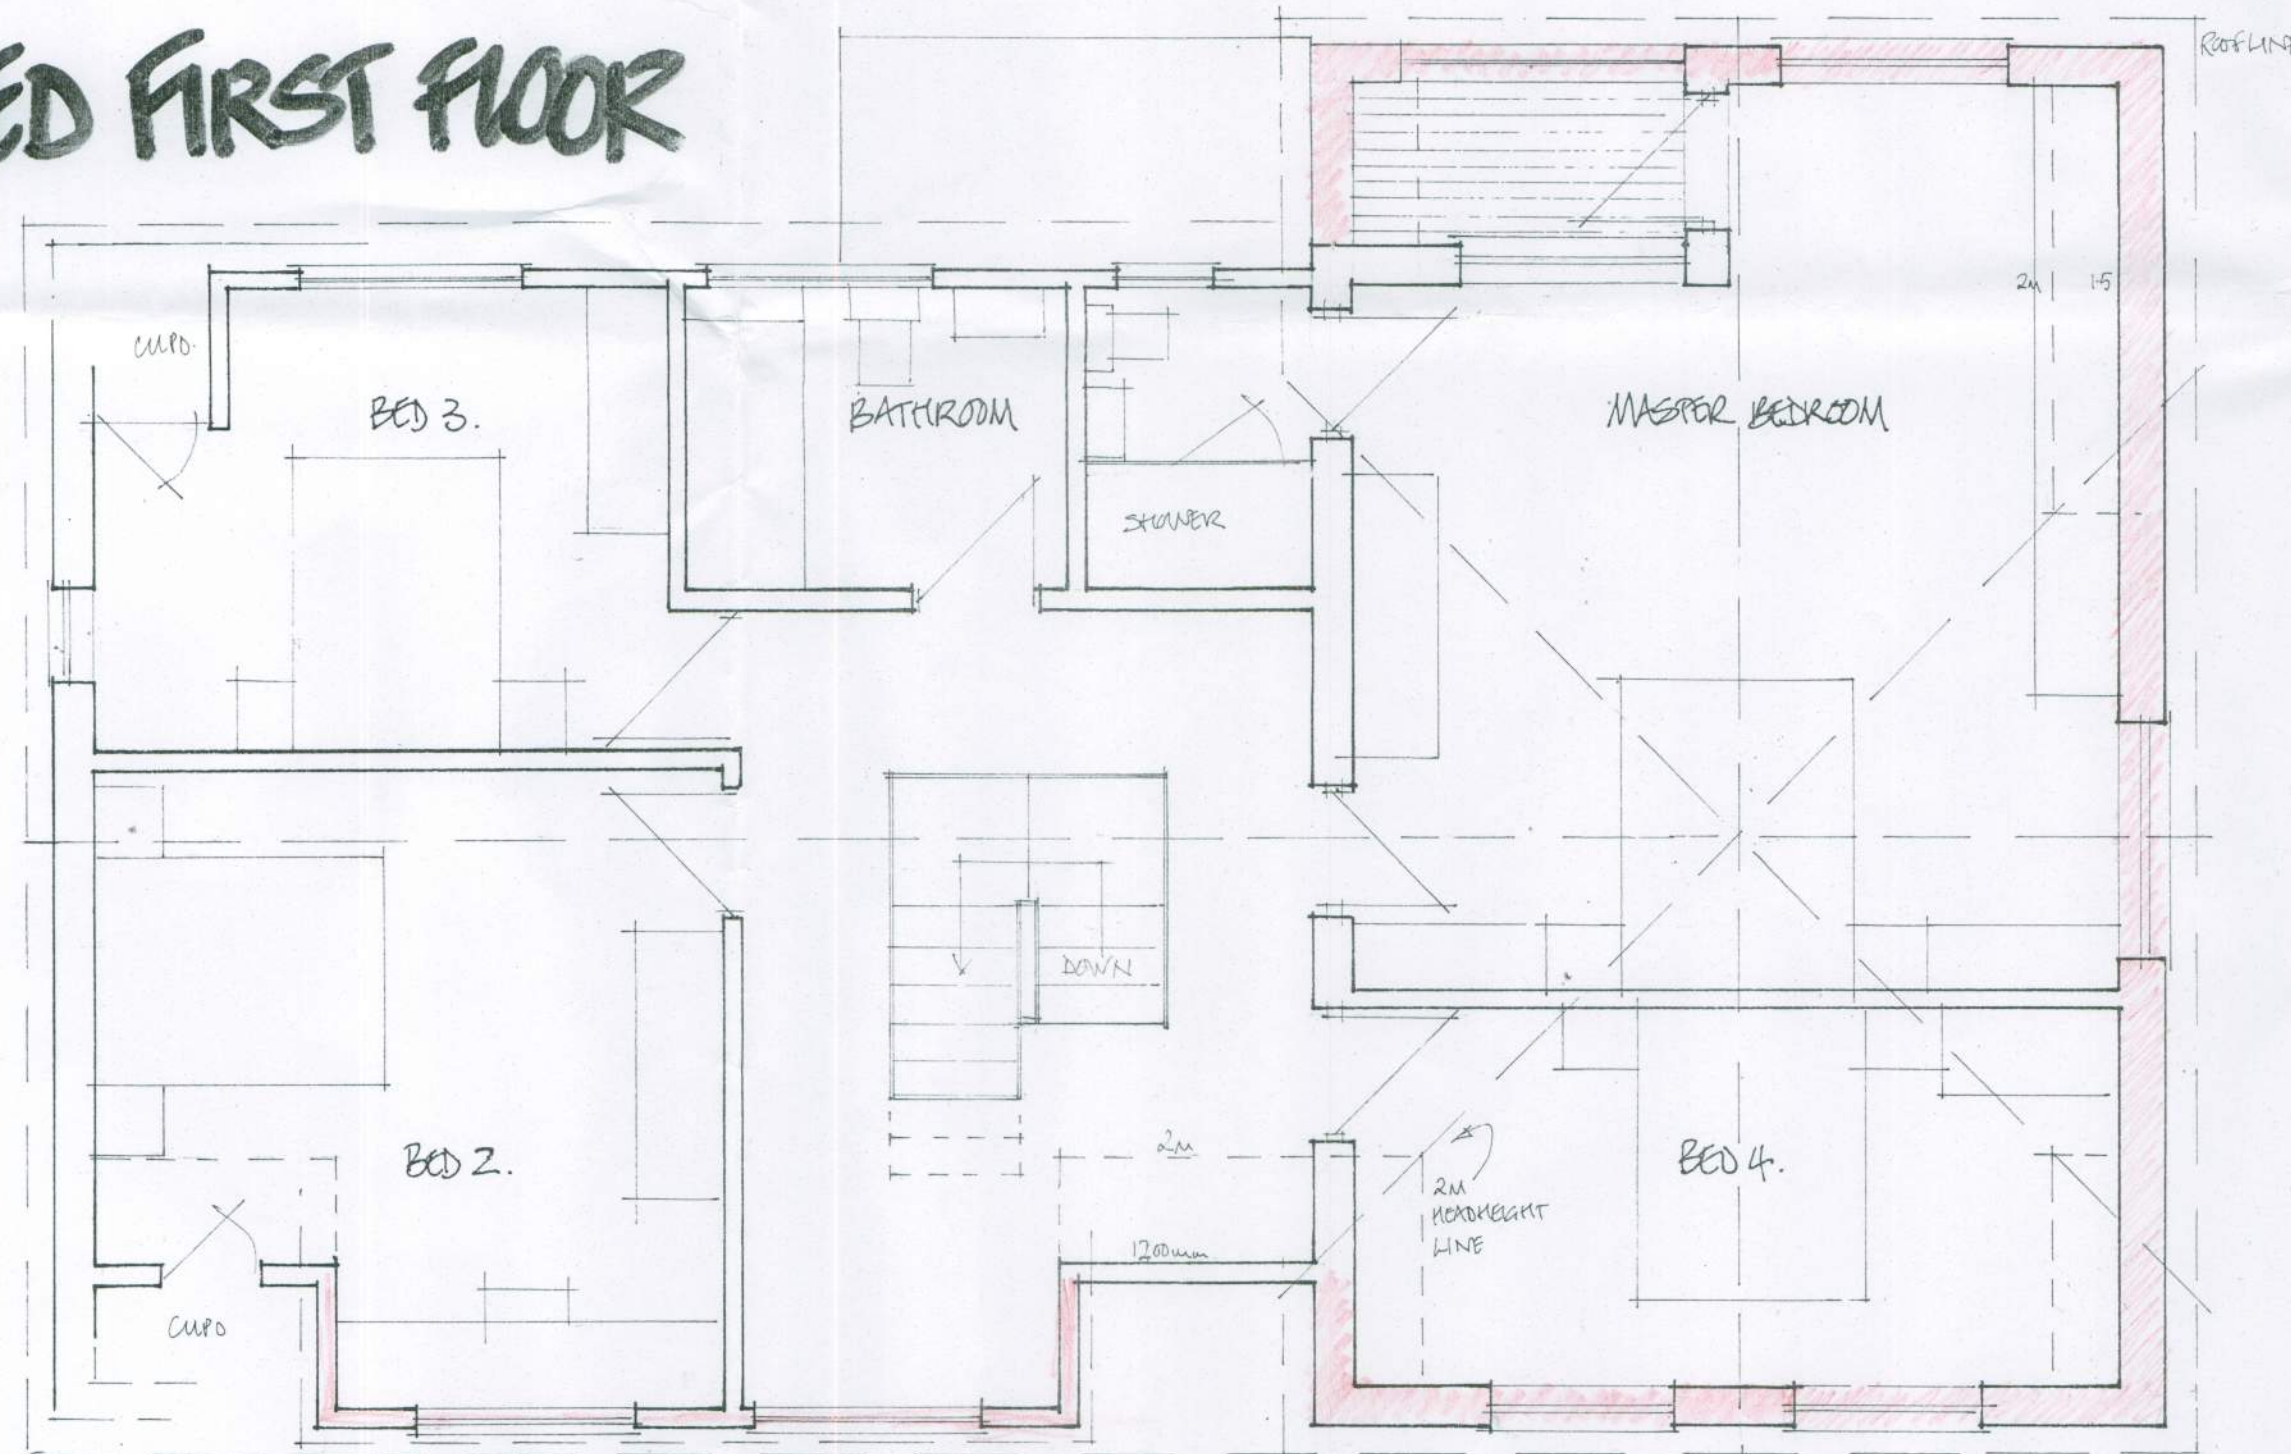


1:100




PROPOSED FRONT

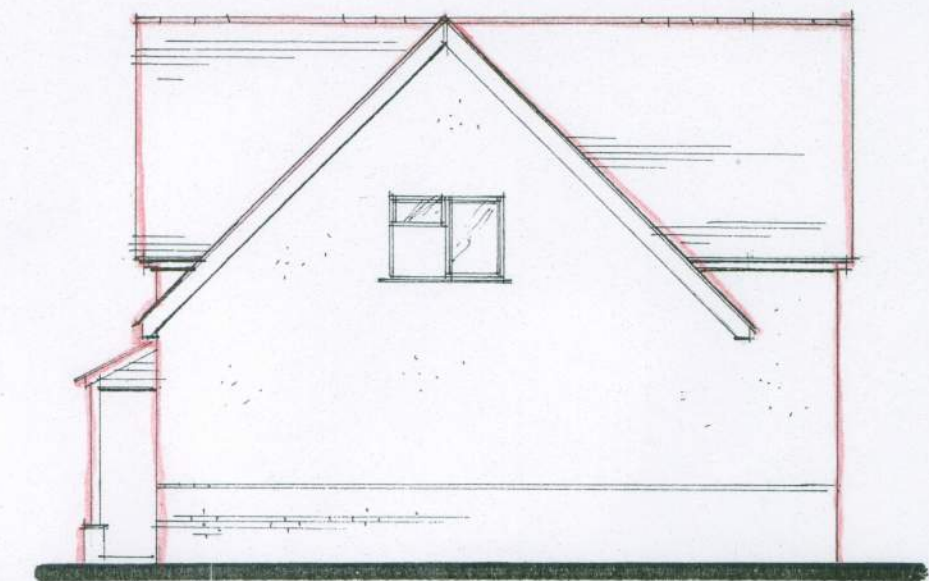

PROPOSED SIDE

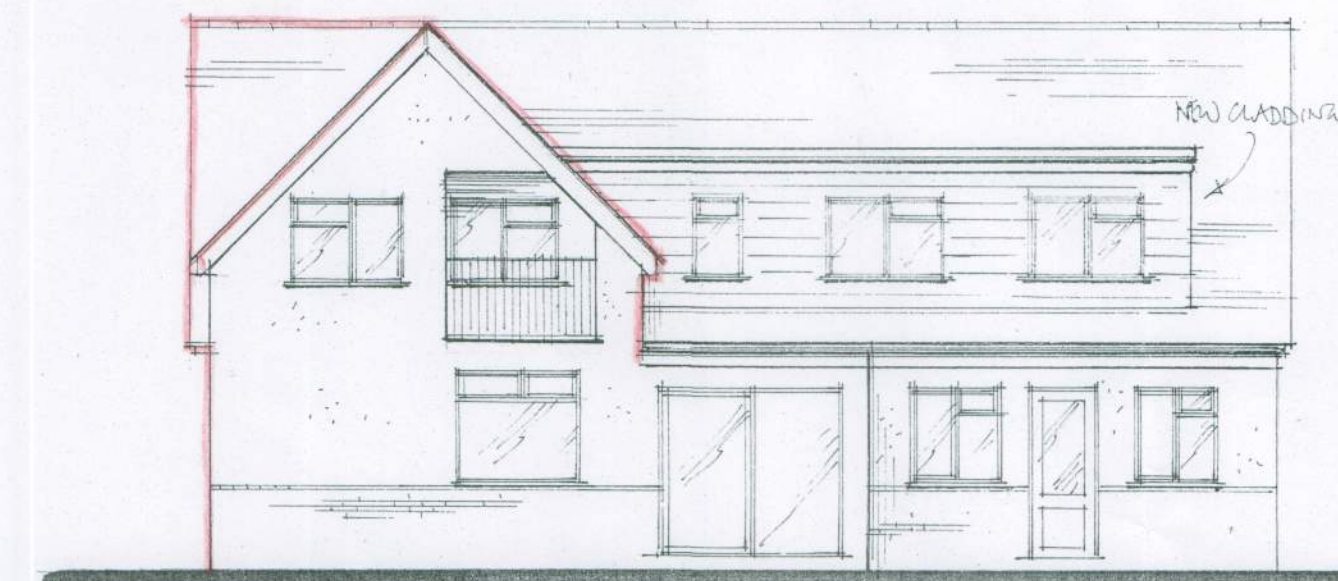

PROPOSED REAR

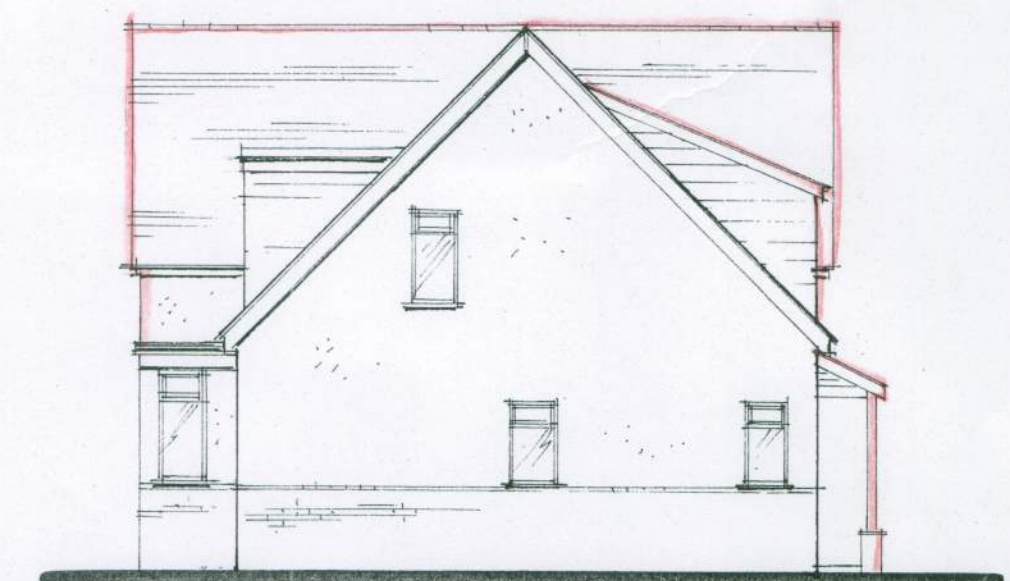

PROPOSED SIDE

PROPOSED EXTENSION WORKS
2 ELM AVENUE
EAST PRESTON

SHEET: PROPOSED PLANS/ELEVS.

CLIENTS: BROWN/HAMMUD
DATE: 03/09/2012
DRAWN: DS/OI/BH
DRAWN: M. NAISH
SCALE: 1:50 + 1:100