

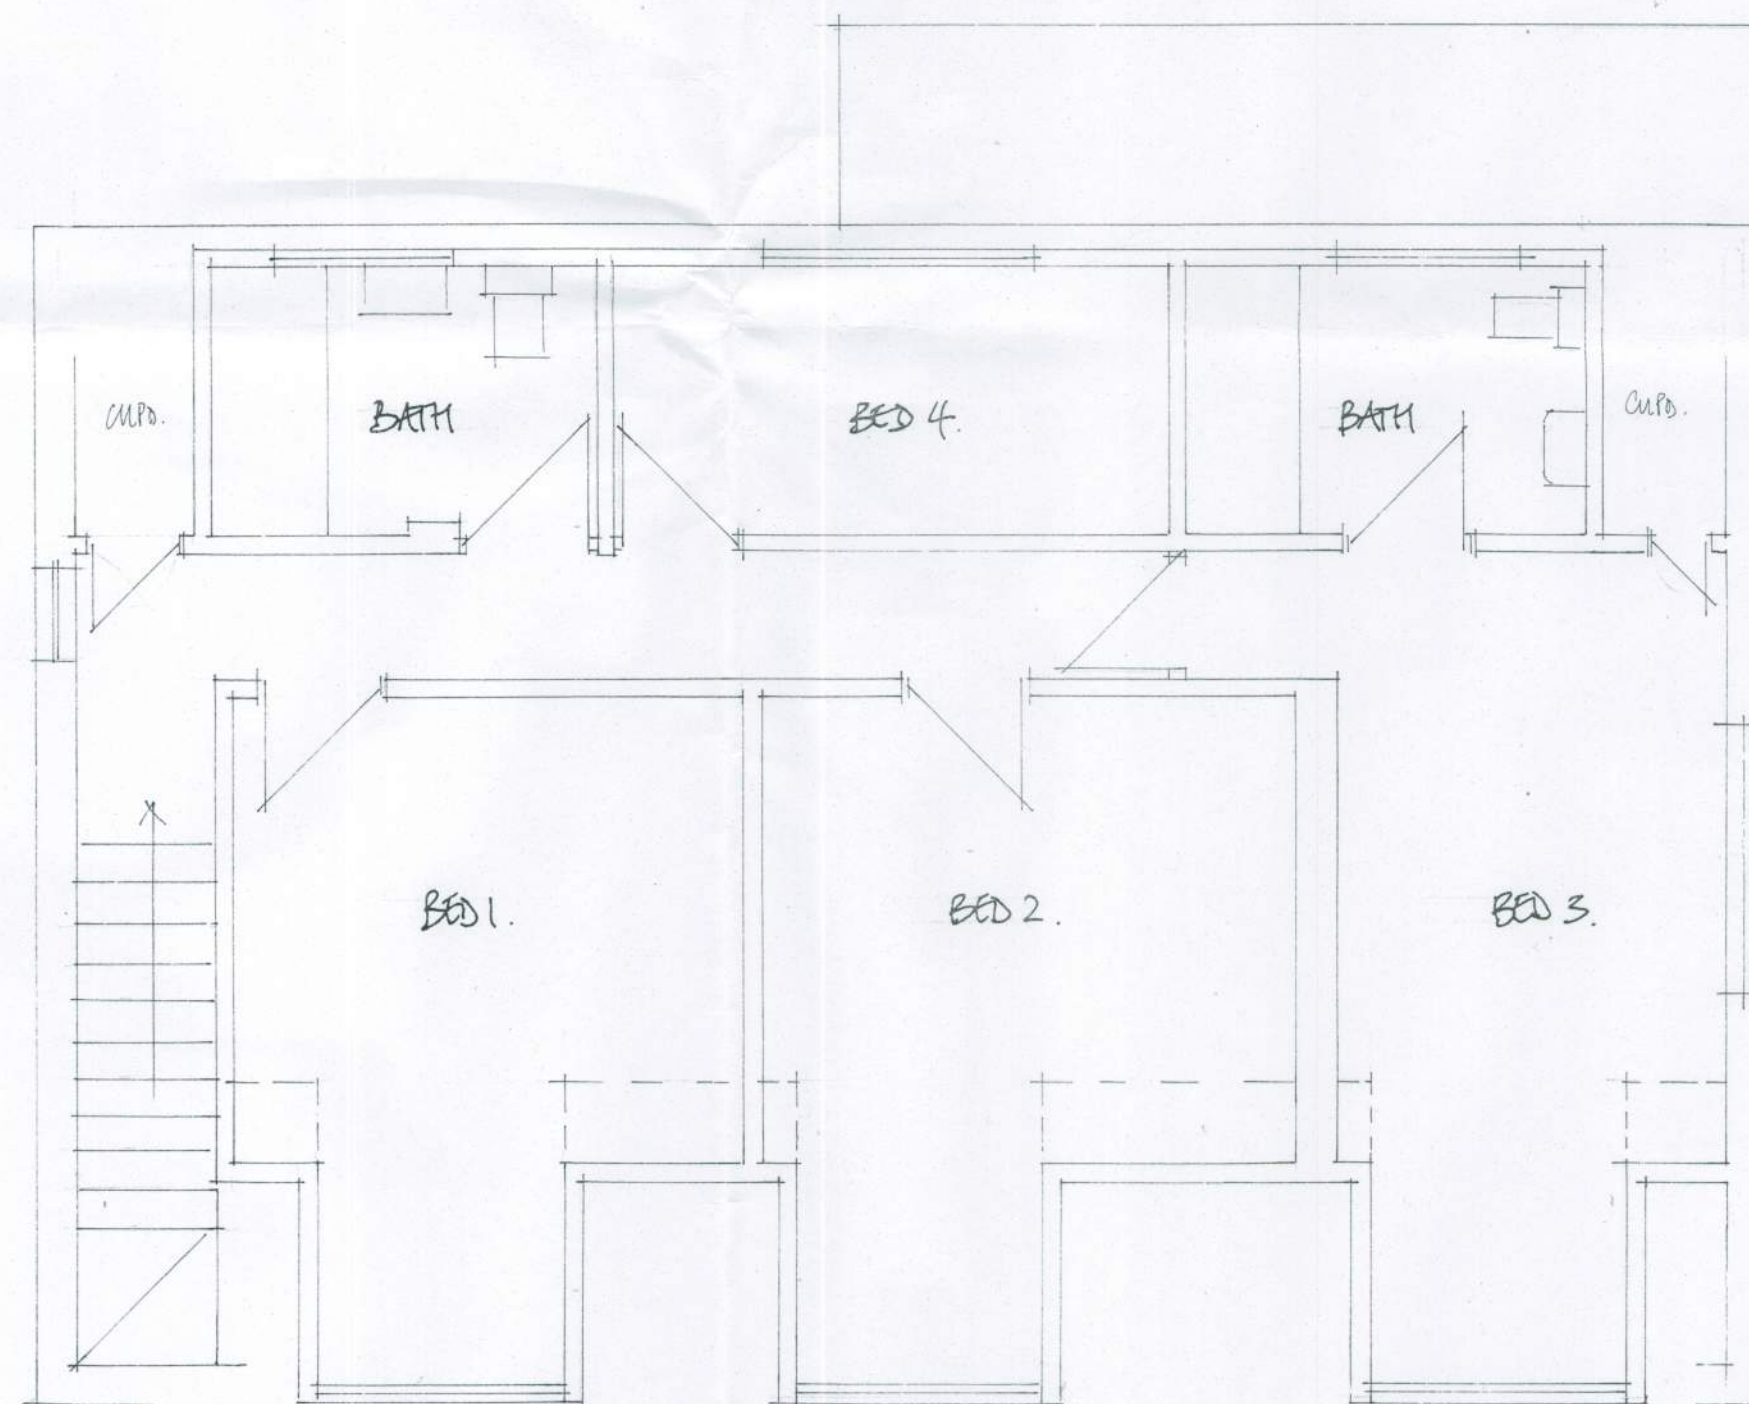


EXISTG GND FLOOR

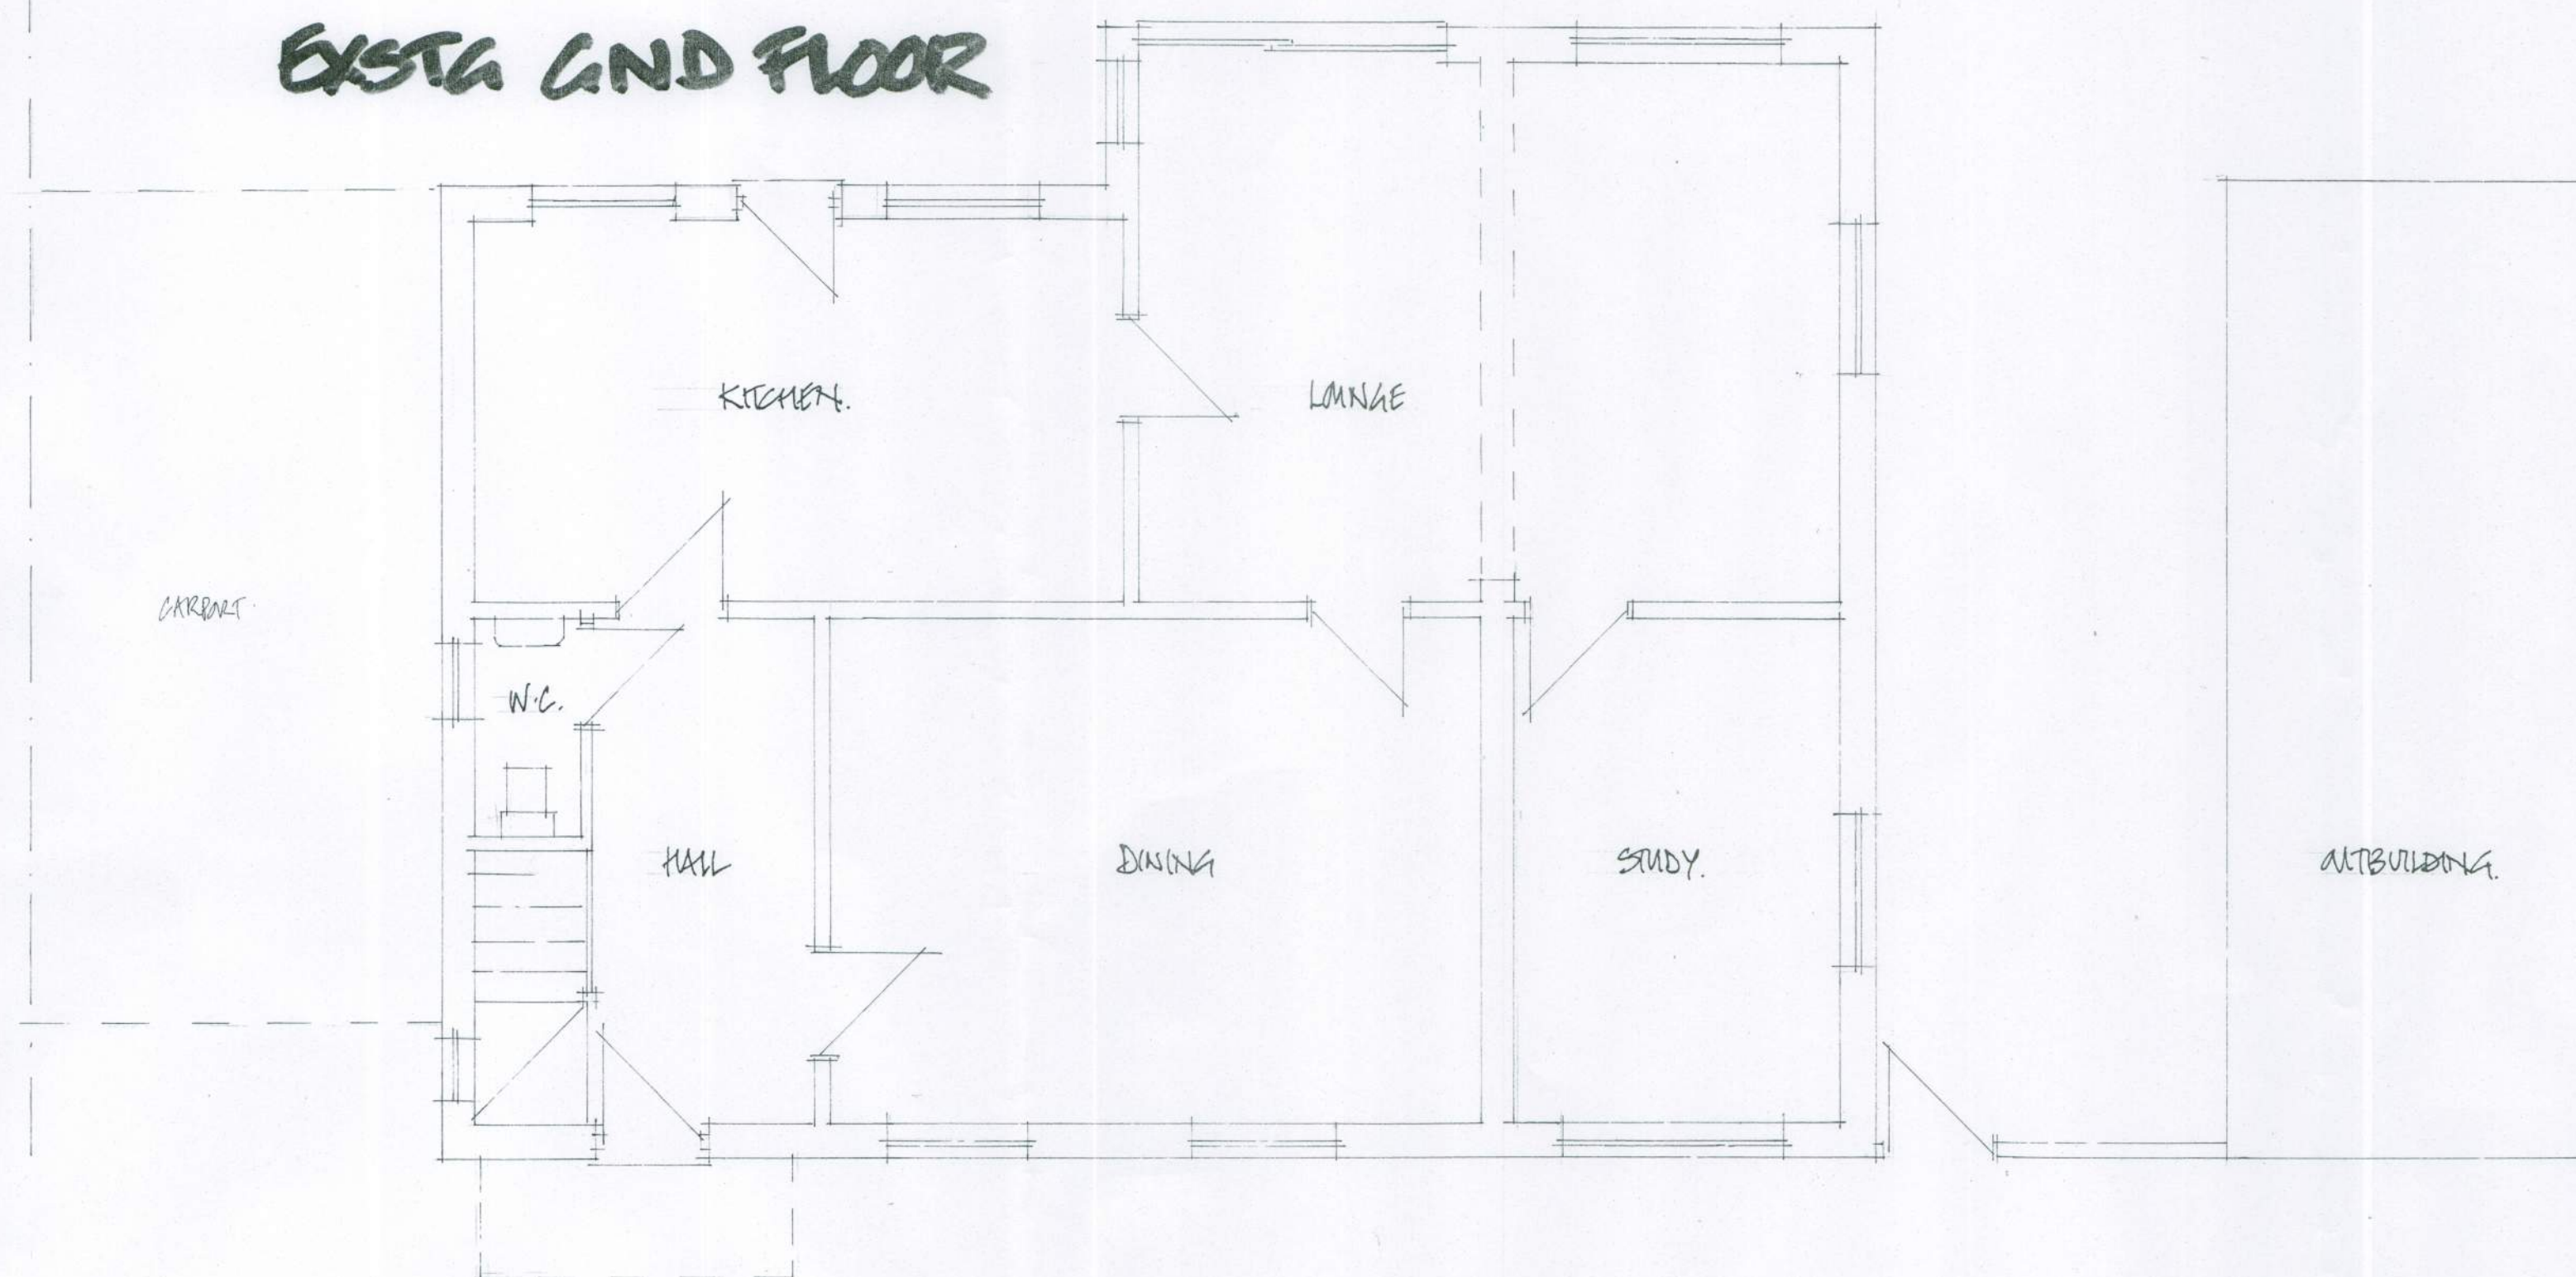


EXISTG FIRST FLOOR 1:50


1:100

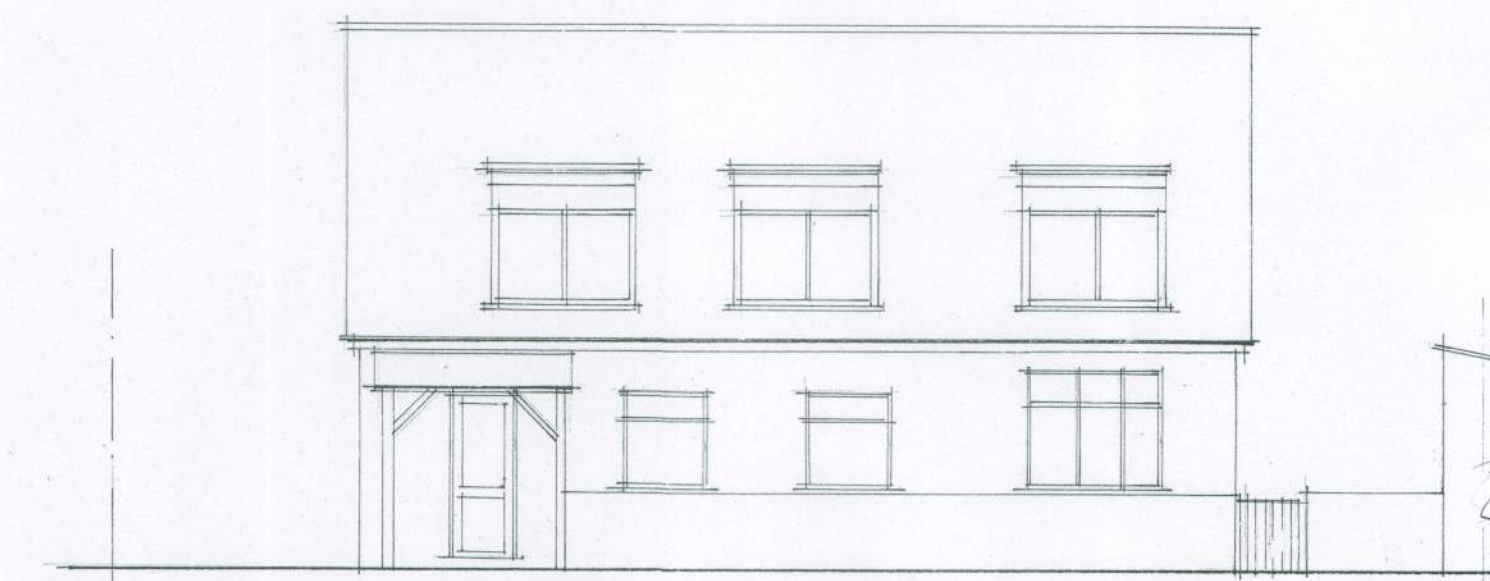


EXISTG FRONT

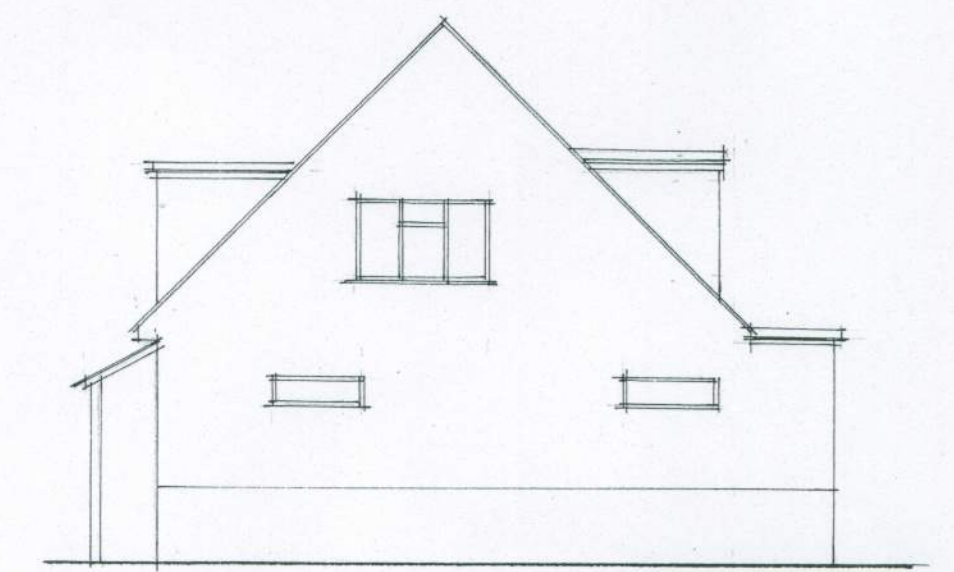

EXISTG SIDE

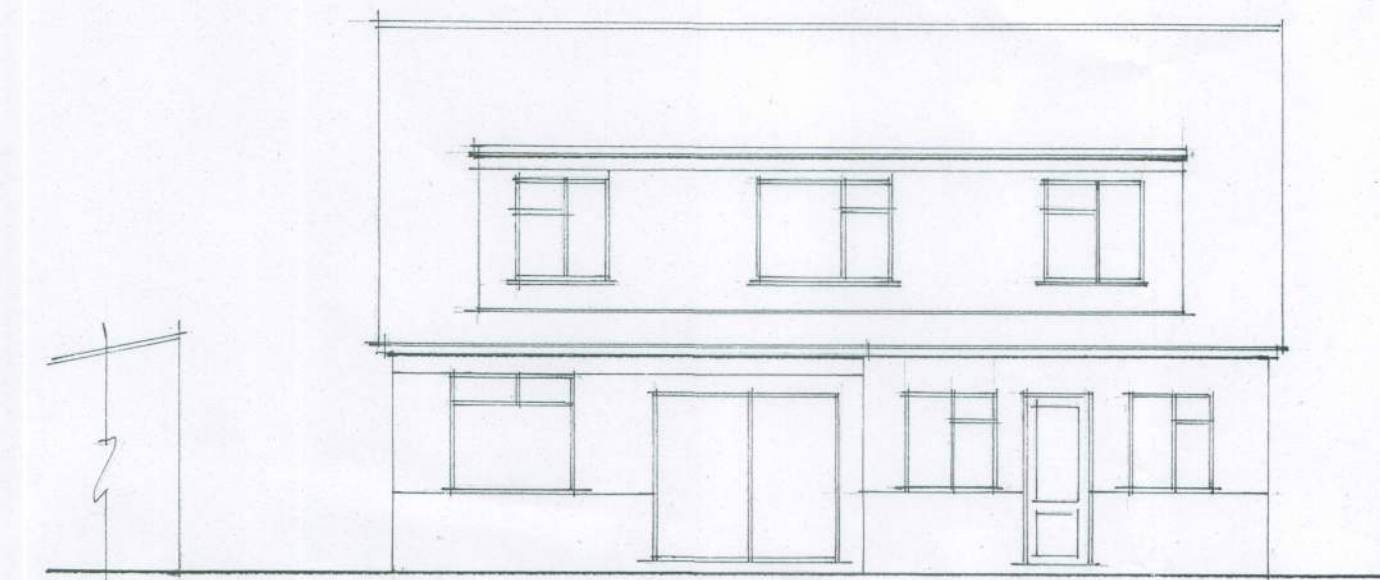

EXISTG REAR

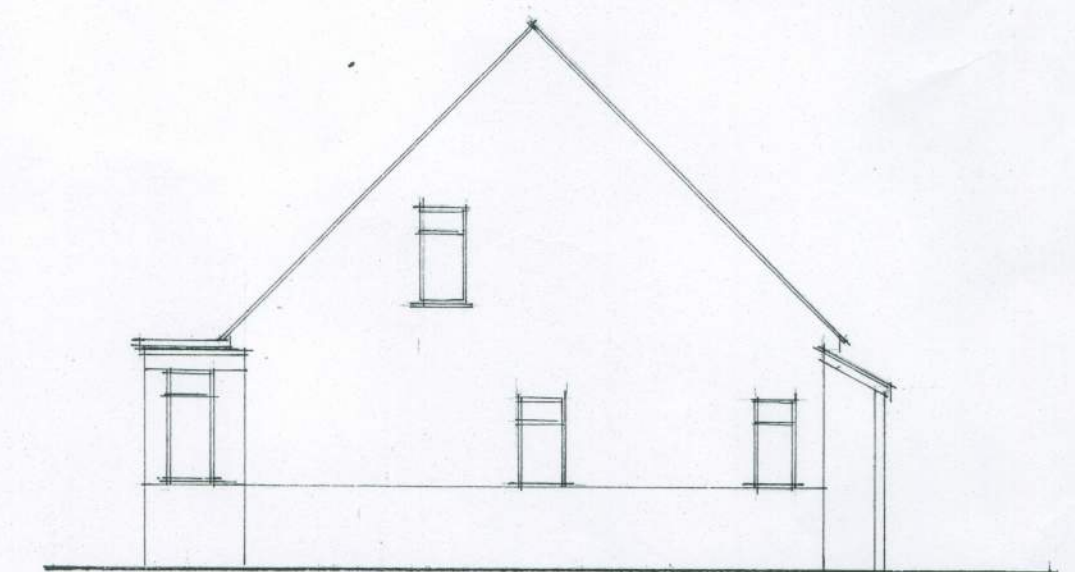

EXISTG SIDE

PROPOSED EXTENSION WORKS

**2 ELM AVENUE
EAST PRESTON**

SHEET: EXISTG PLAN/ELEVS.

CLIENTS: BROWN/HAMMUD

DATE: 03/09/2012

DRW NO: DS/01/BH

DRAWN: M. NAKH

SCALE: 1:50 & 1:100