



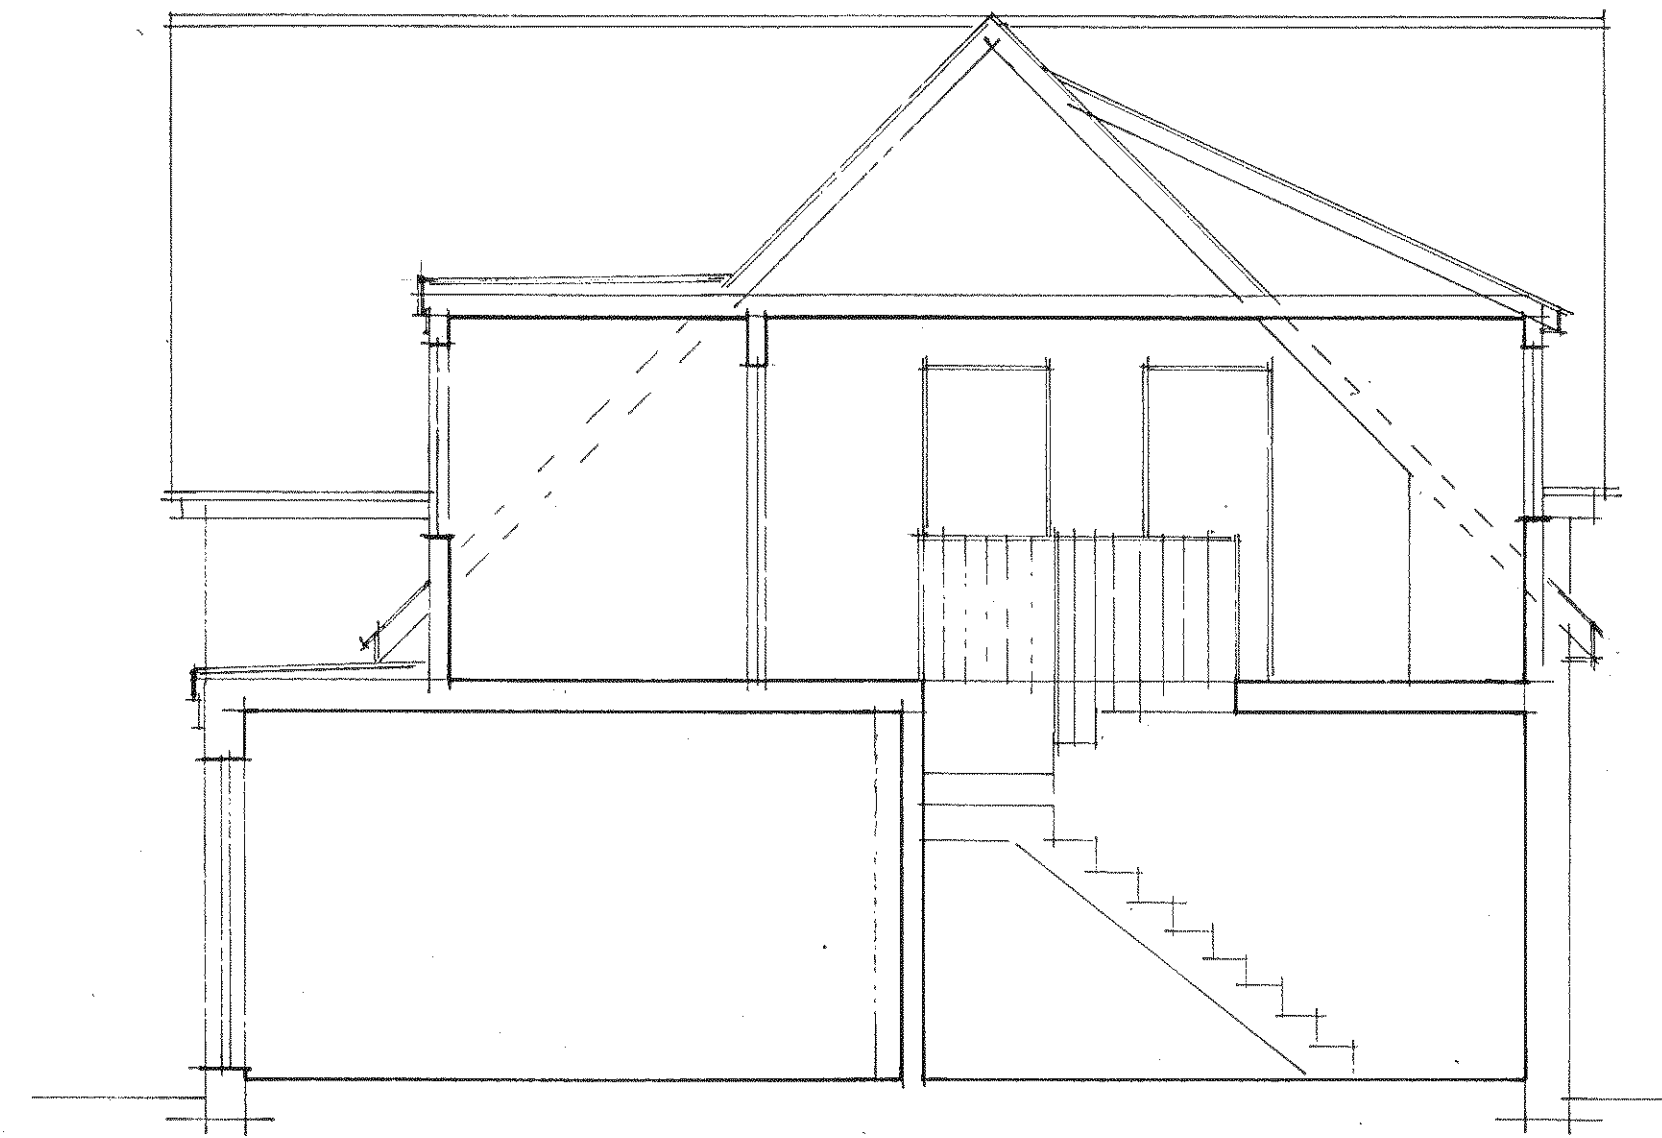

SECTION 2.
PROPOSED

1:50

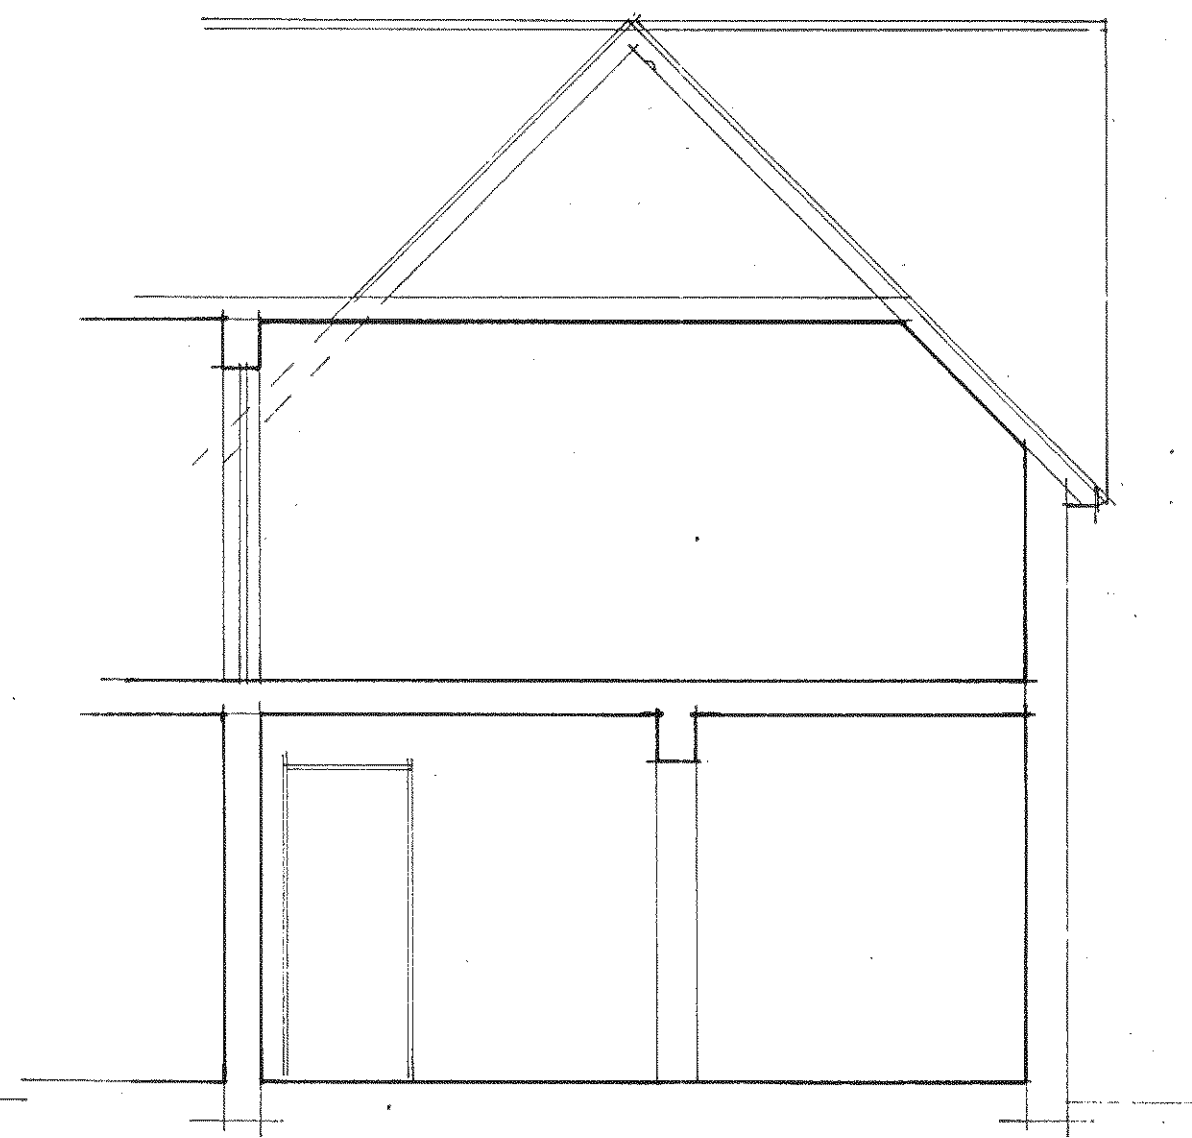

SECTION 3.
PROPOSED.

20/09/2012
DS/08/BA