

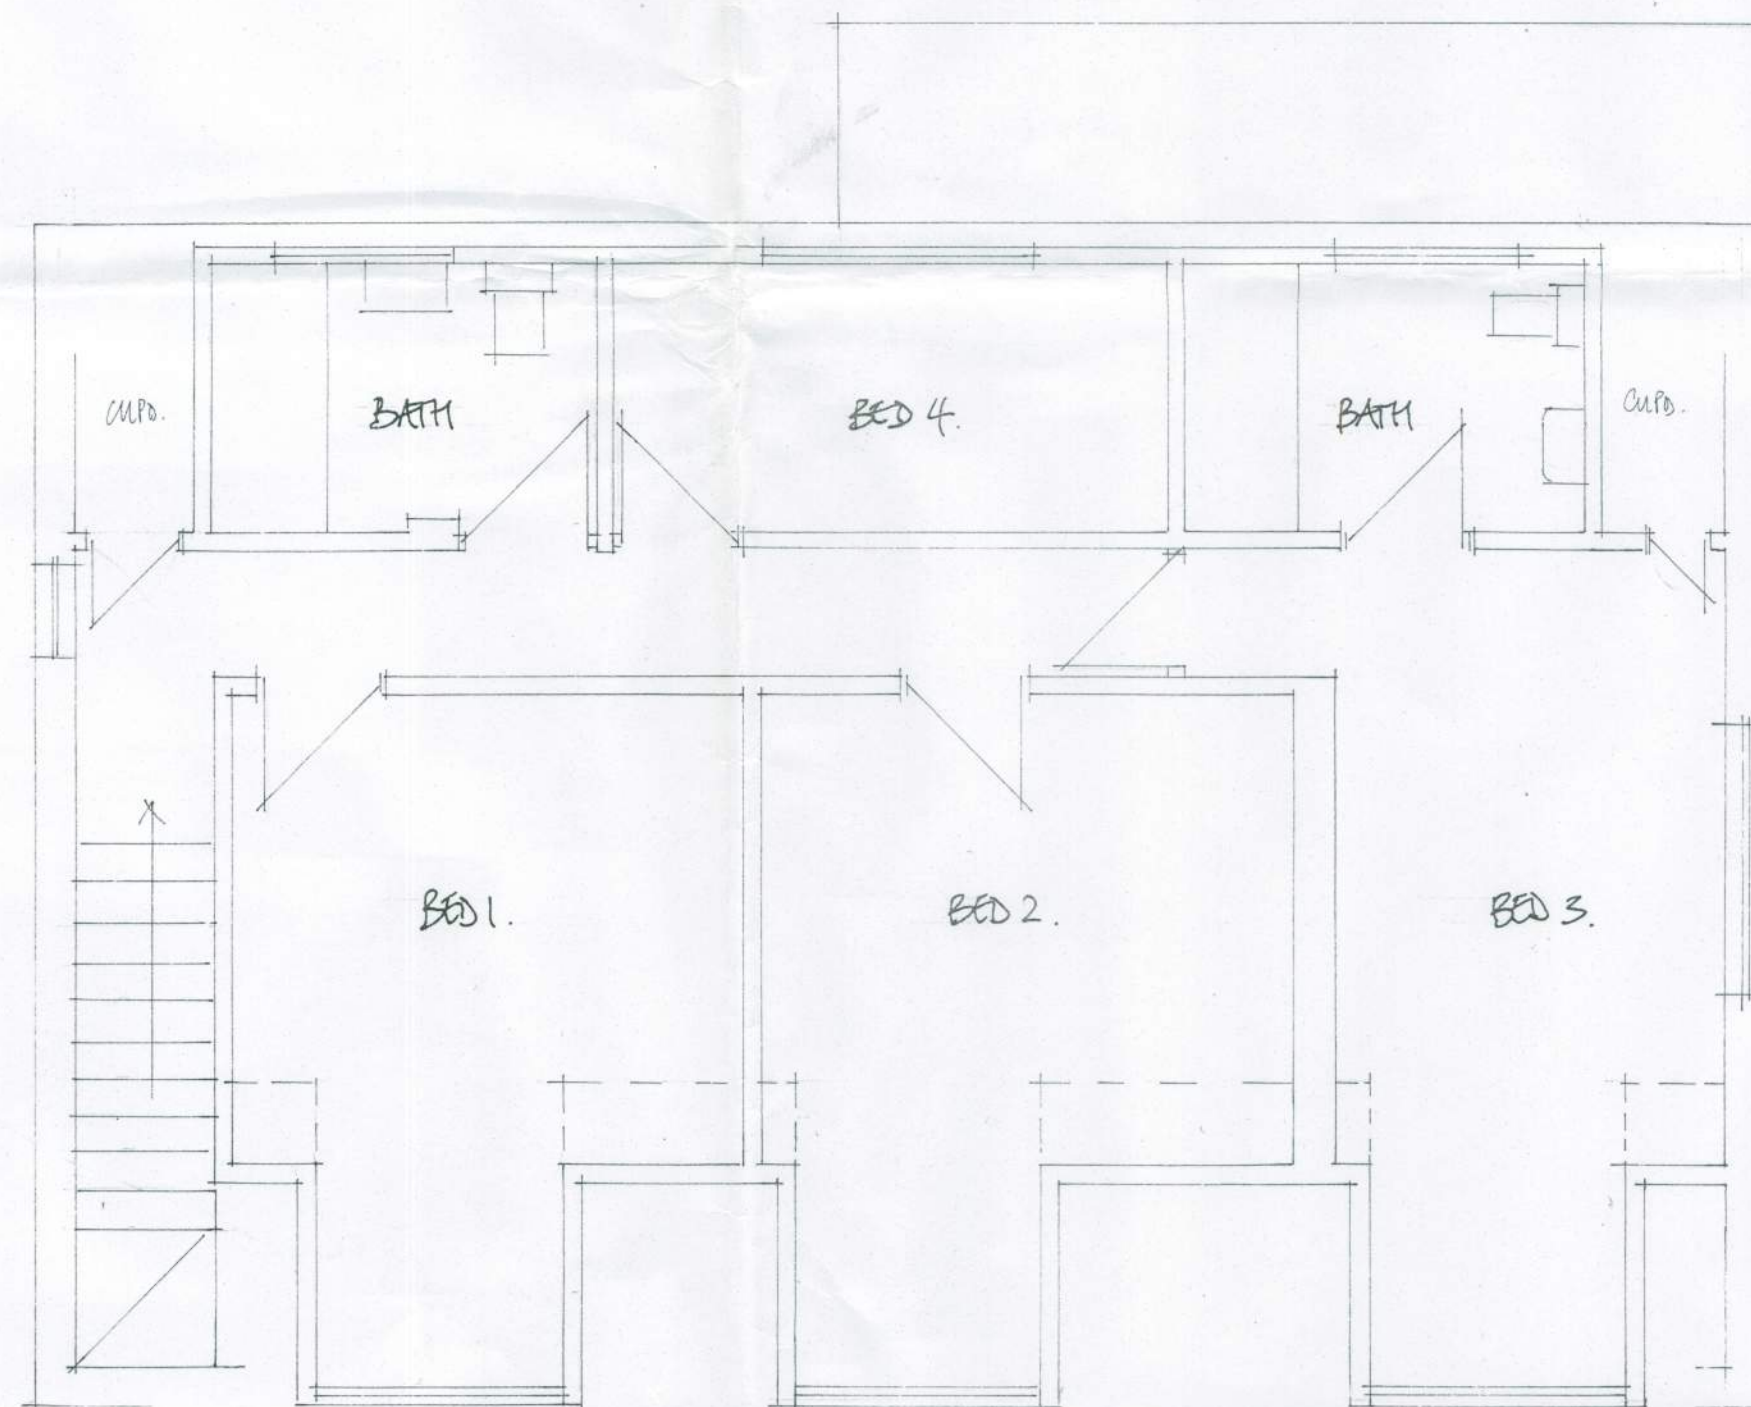


EXSTG GND FLOOR

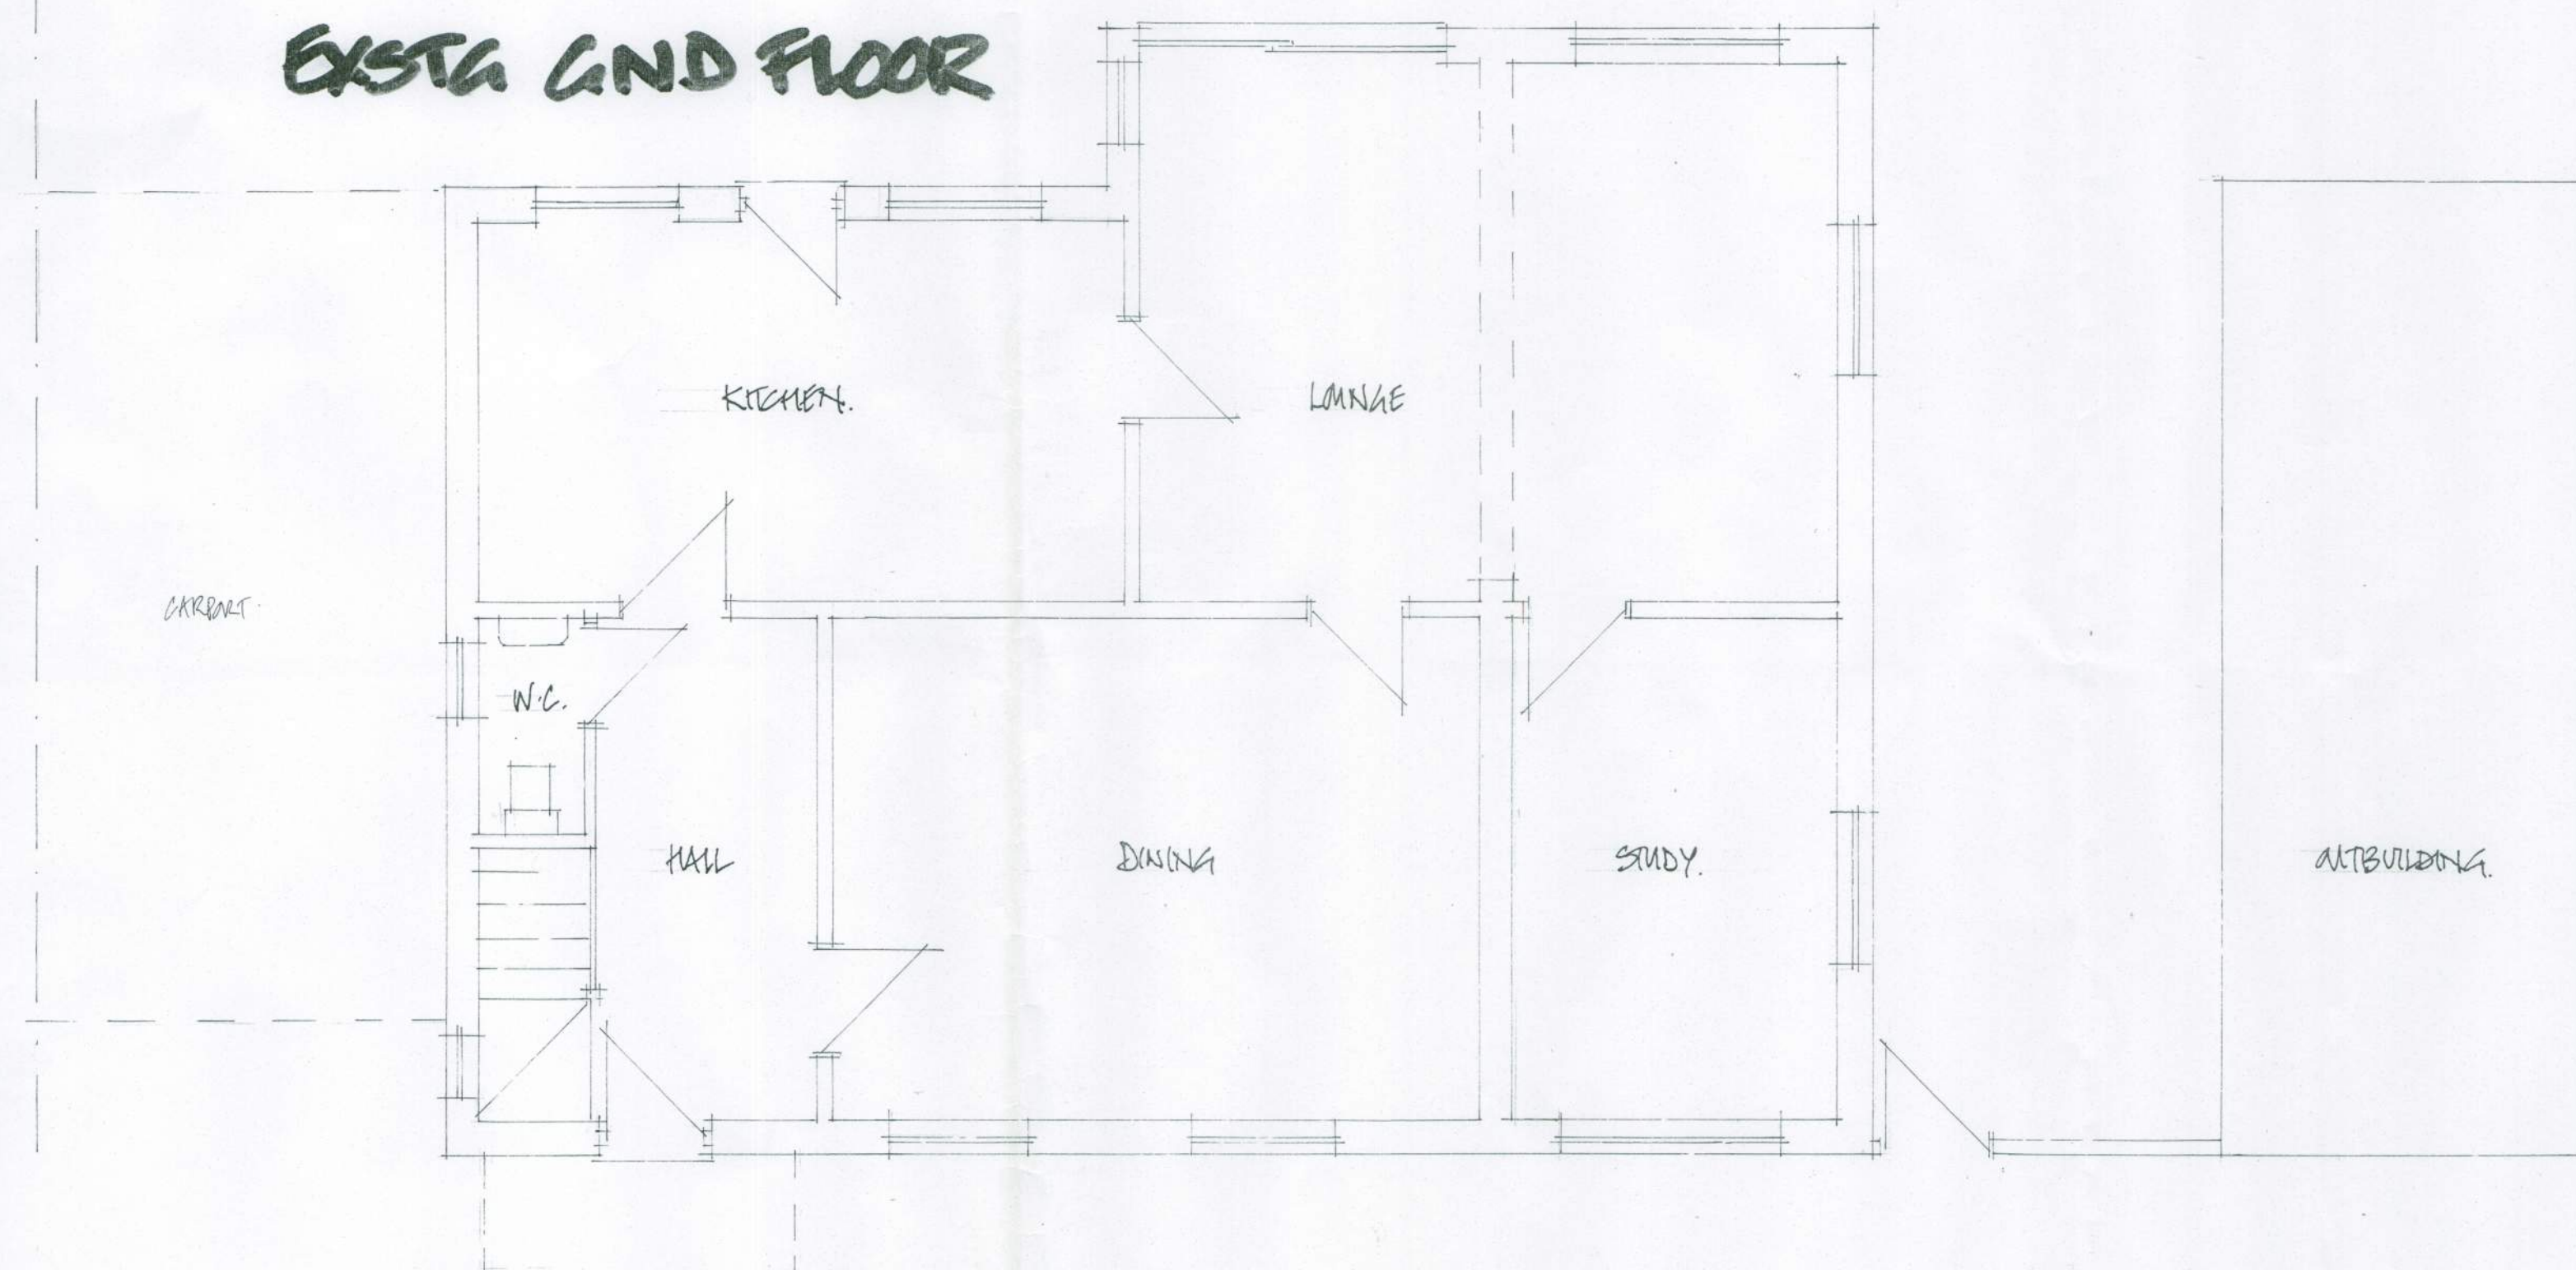


EXSTG FIRST FLOOR 1:50


1:100

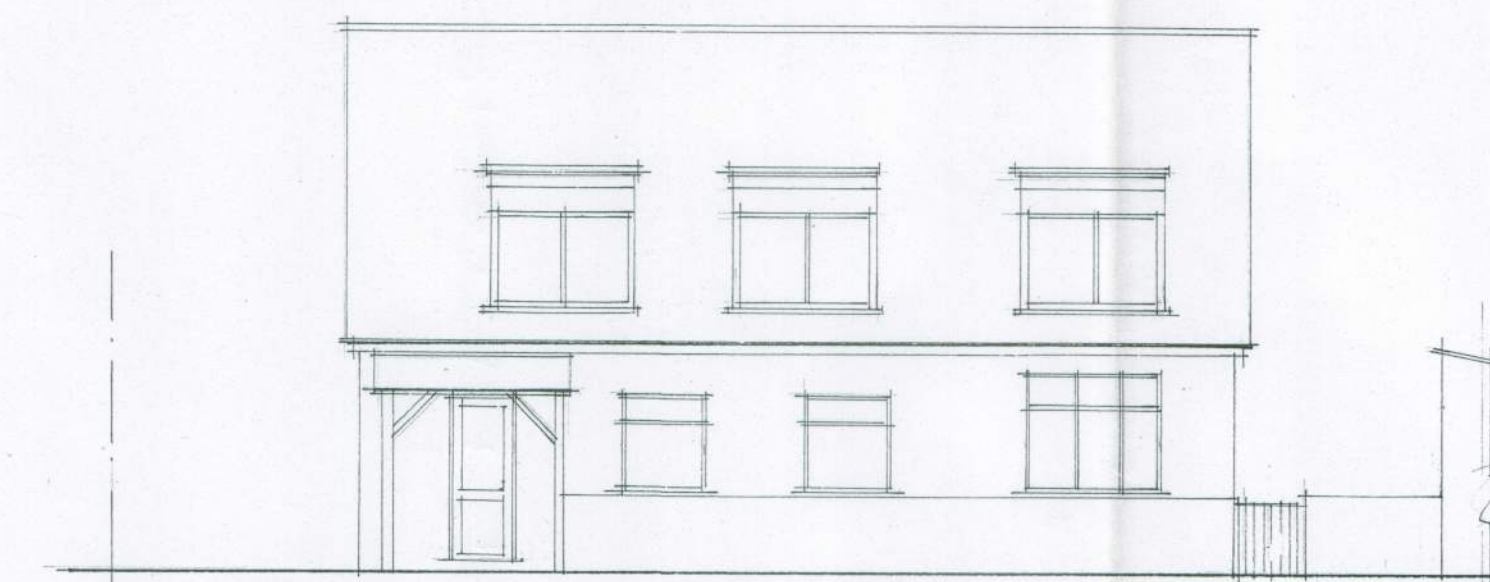


EXSTG FRONT

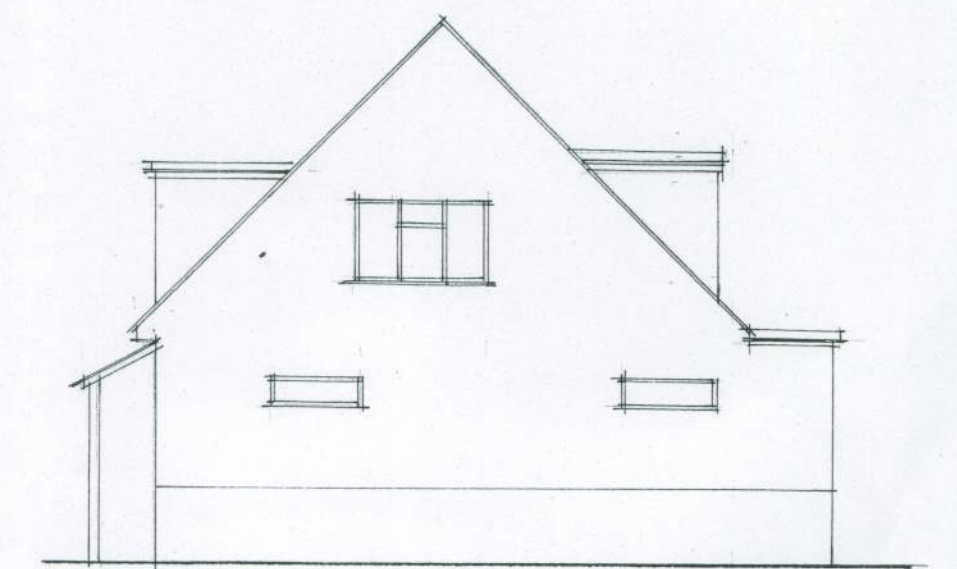

EXSTG SIDE

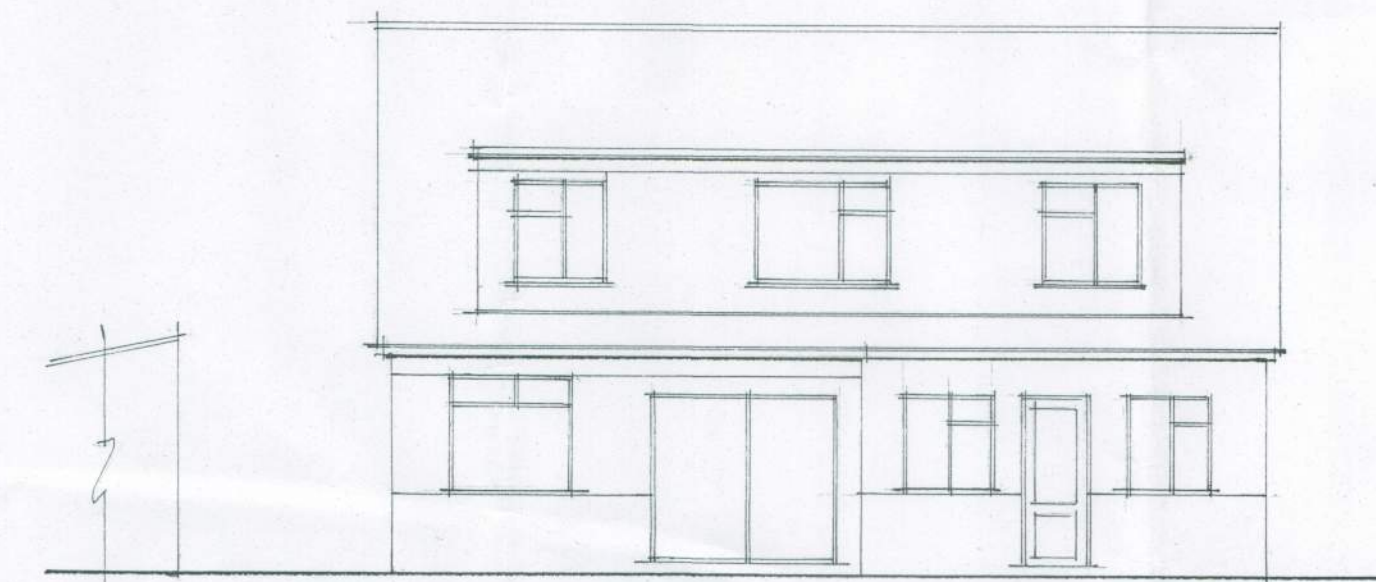

EXSTG REAR

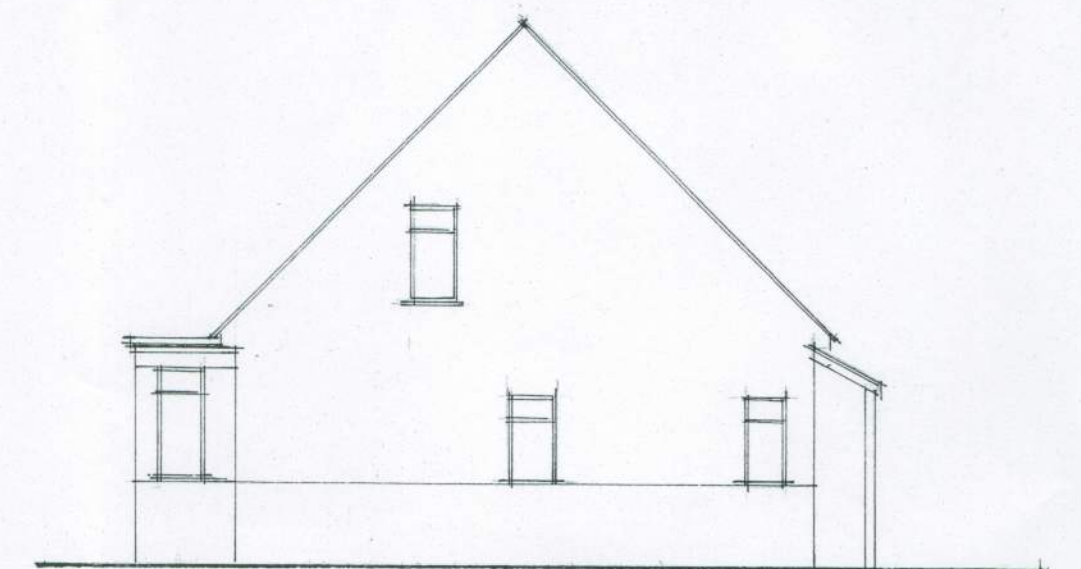

EXSTG SIDE

PROPOSED EXTENSION WORKS

2 ELM AVENUE
EAST PRESTON

SHEET: EXSTG PLAN/ELEVS.

CLIENTS: BROWN/HAMMUD

DATE: 03/09/2012

DRW NO: DS/01/BN

DRAWN: M. NASH

SCALE: 1:50 & 1:100