

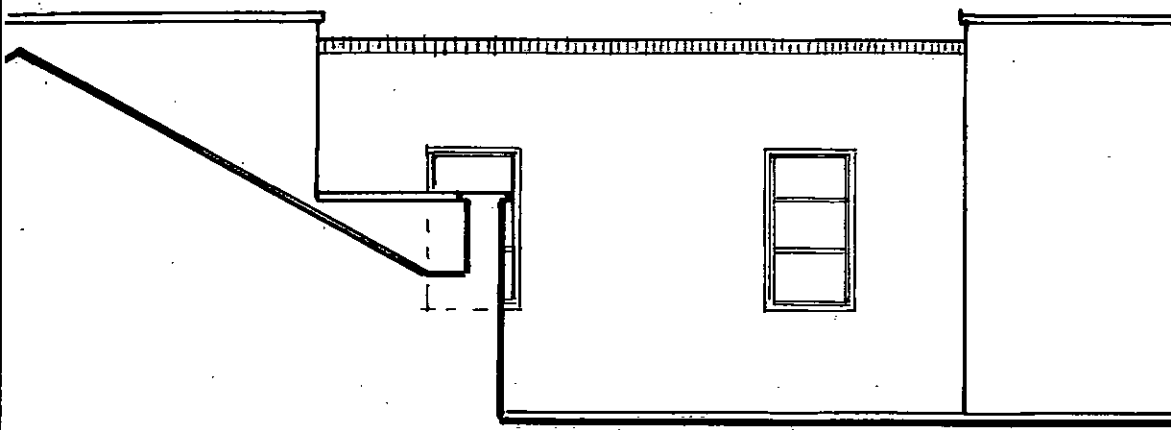



1: 50

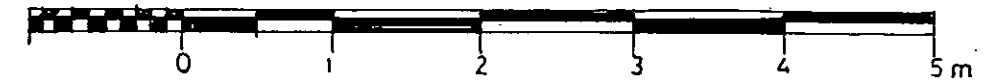


2 FRONT (north) ELEVATION
as existing 1: 50

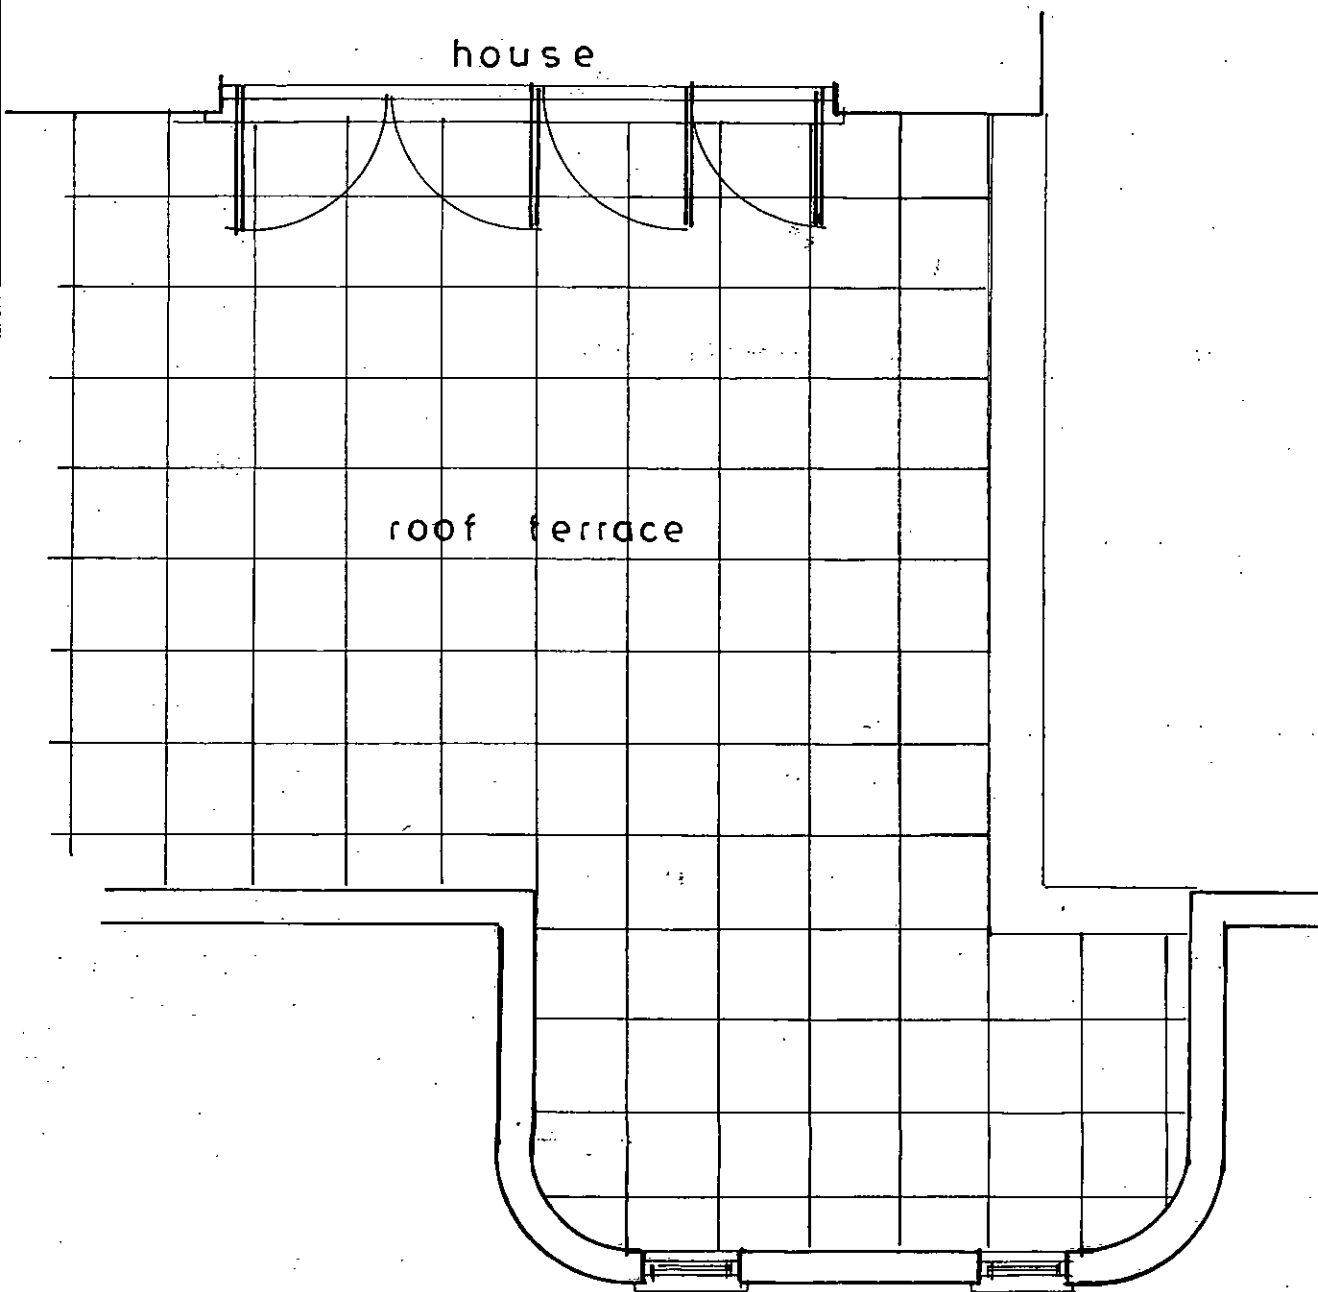


1 PLAN OF ROOF TERRACE
as existing 1: 50

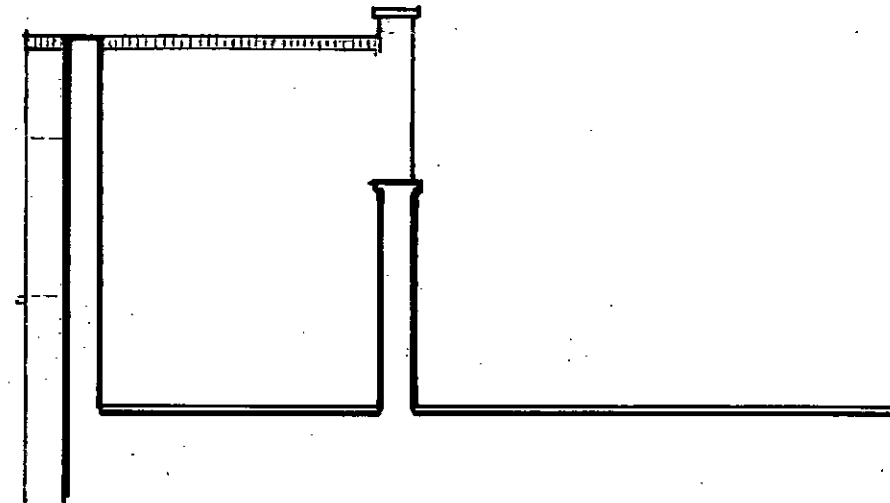

3 SIDE (east) ELEVATION
as existing 1: 50

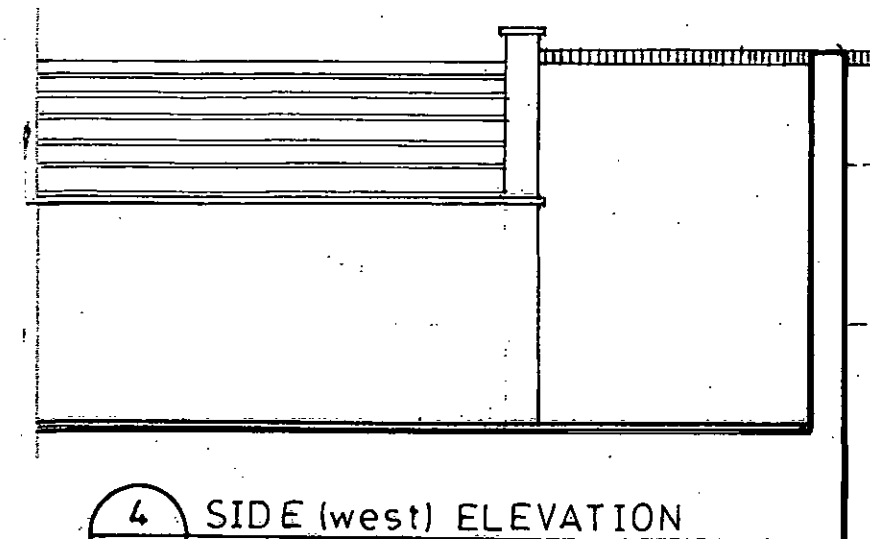

4 SIDE (west) ELEVATION
as existing 1: 50

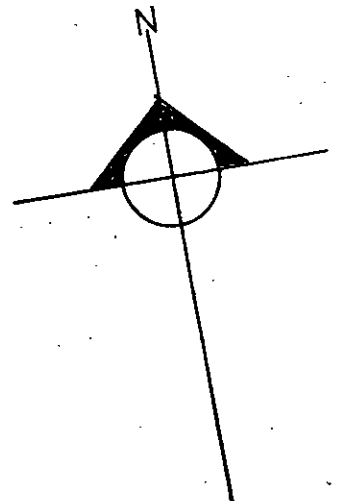

Client: Mr & Mrs K Booth.

Project: Proposed Glazed Canopy to
Roof Terrace of:
2 Seventeen,
Manor Road,
East Preston.
Littlehampton,
West Sussex.
BN16 1FG.

Drawing: Plan & Elevations.
(as existing)

Scale: 1:50.

Drawing Number: P/02