



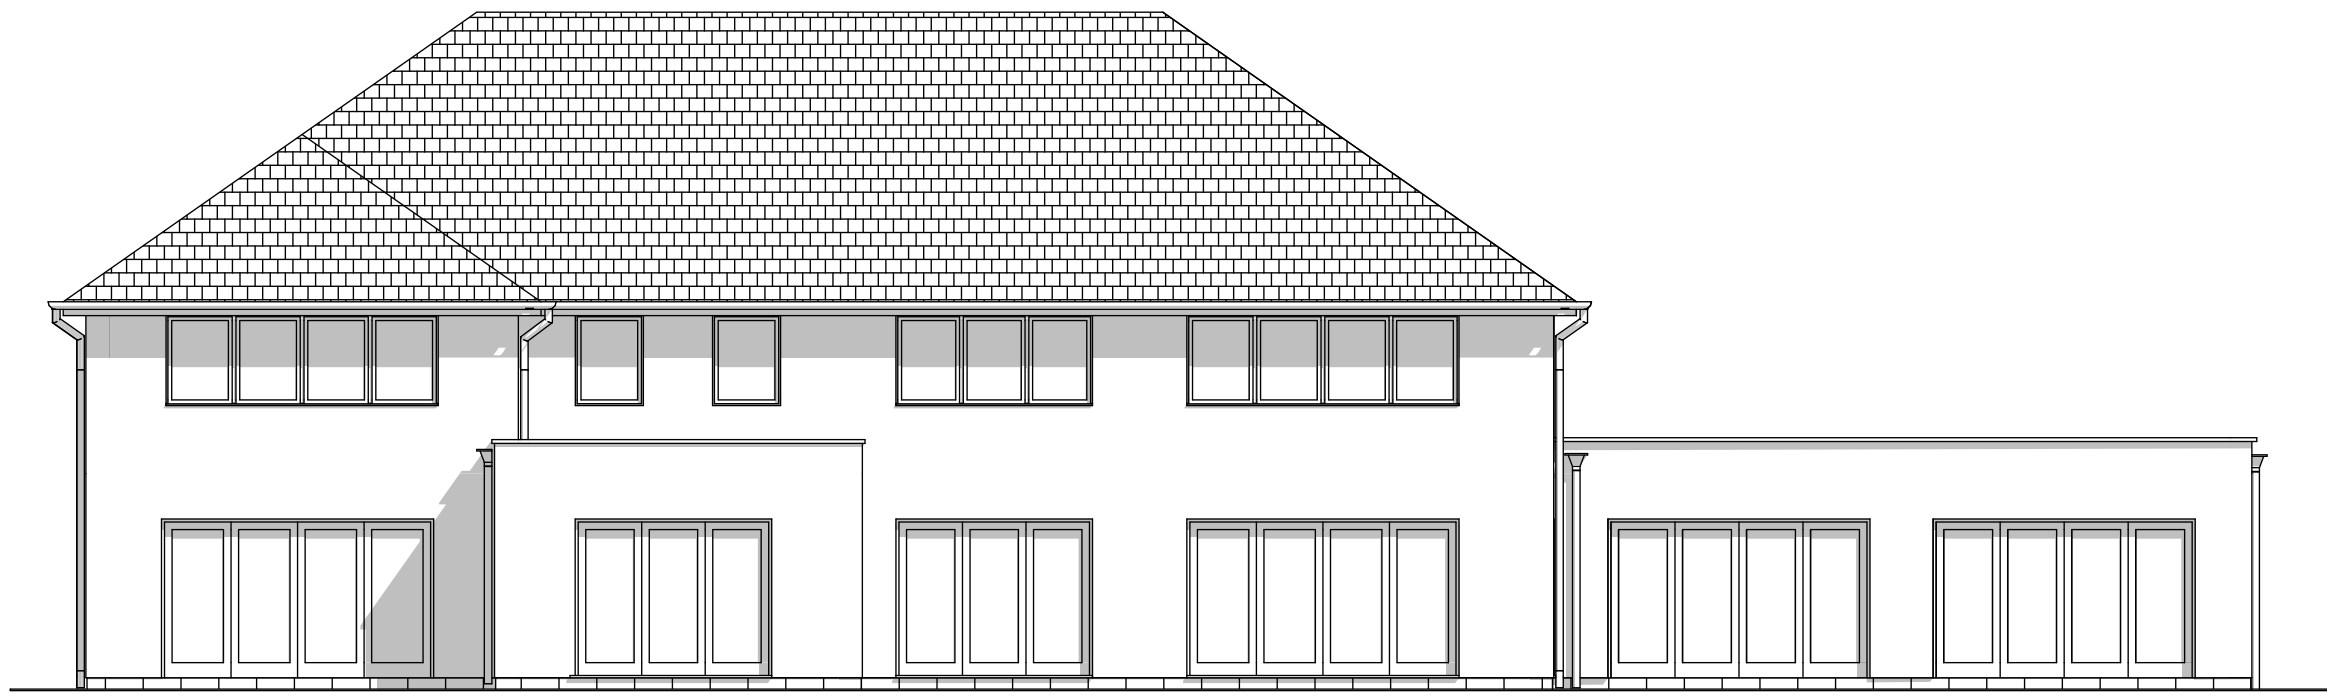


South Elevation 1:100 Elev




East Elevation 1:100 Elev

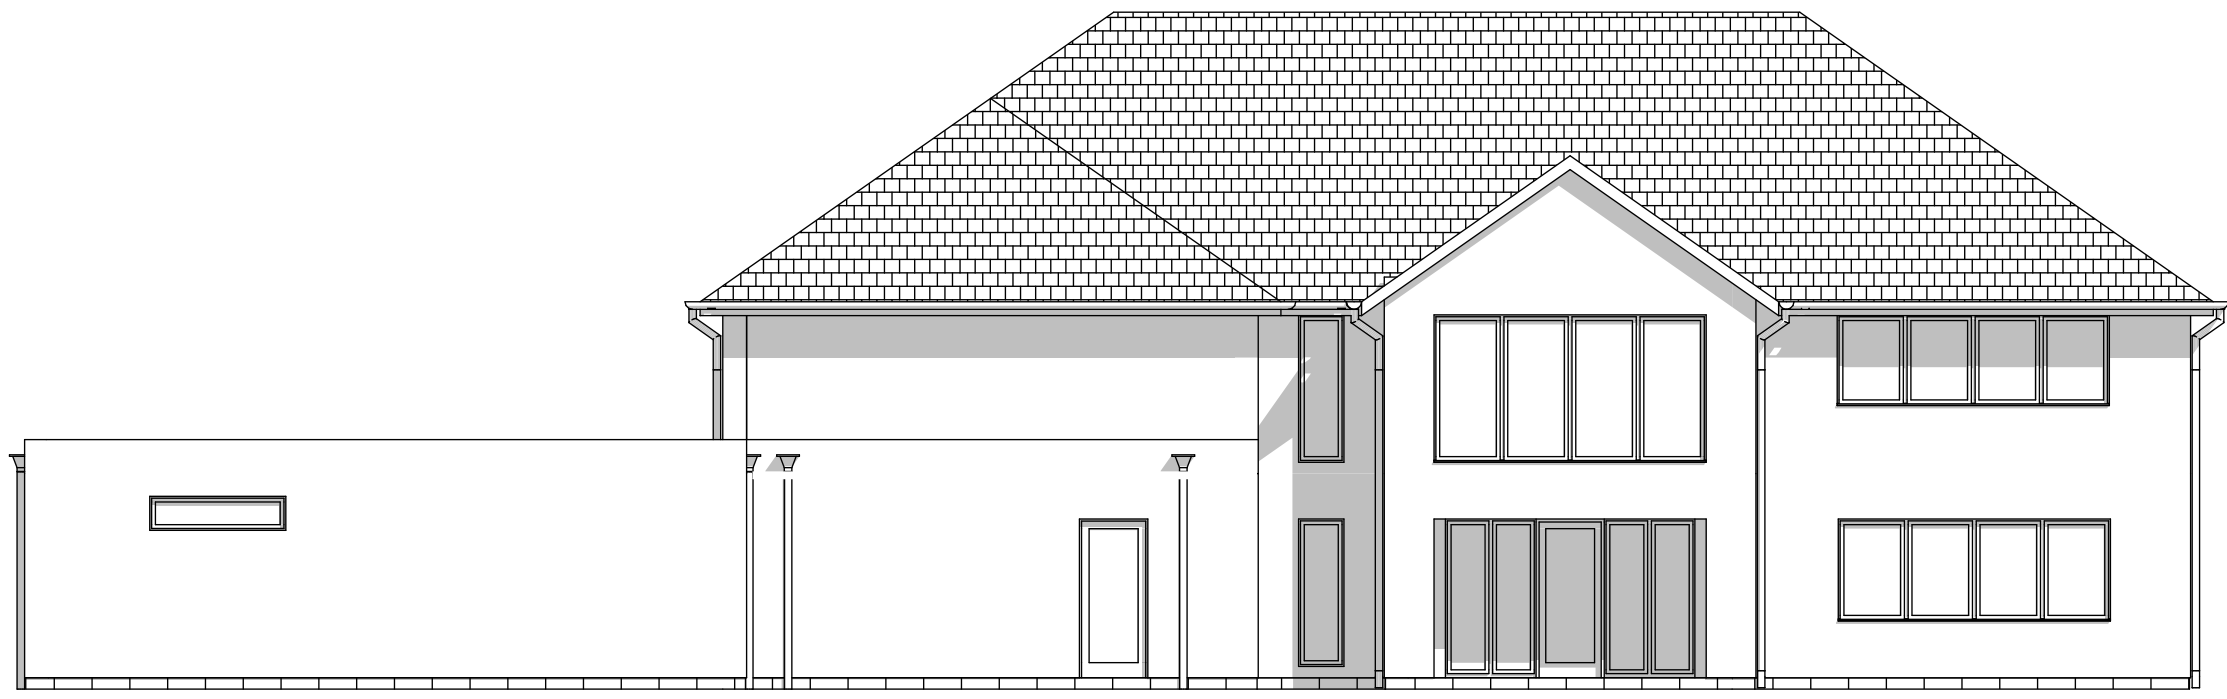


North Elevation 1:100 Elev

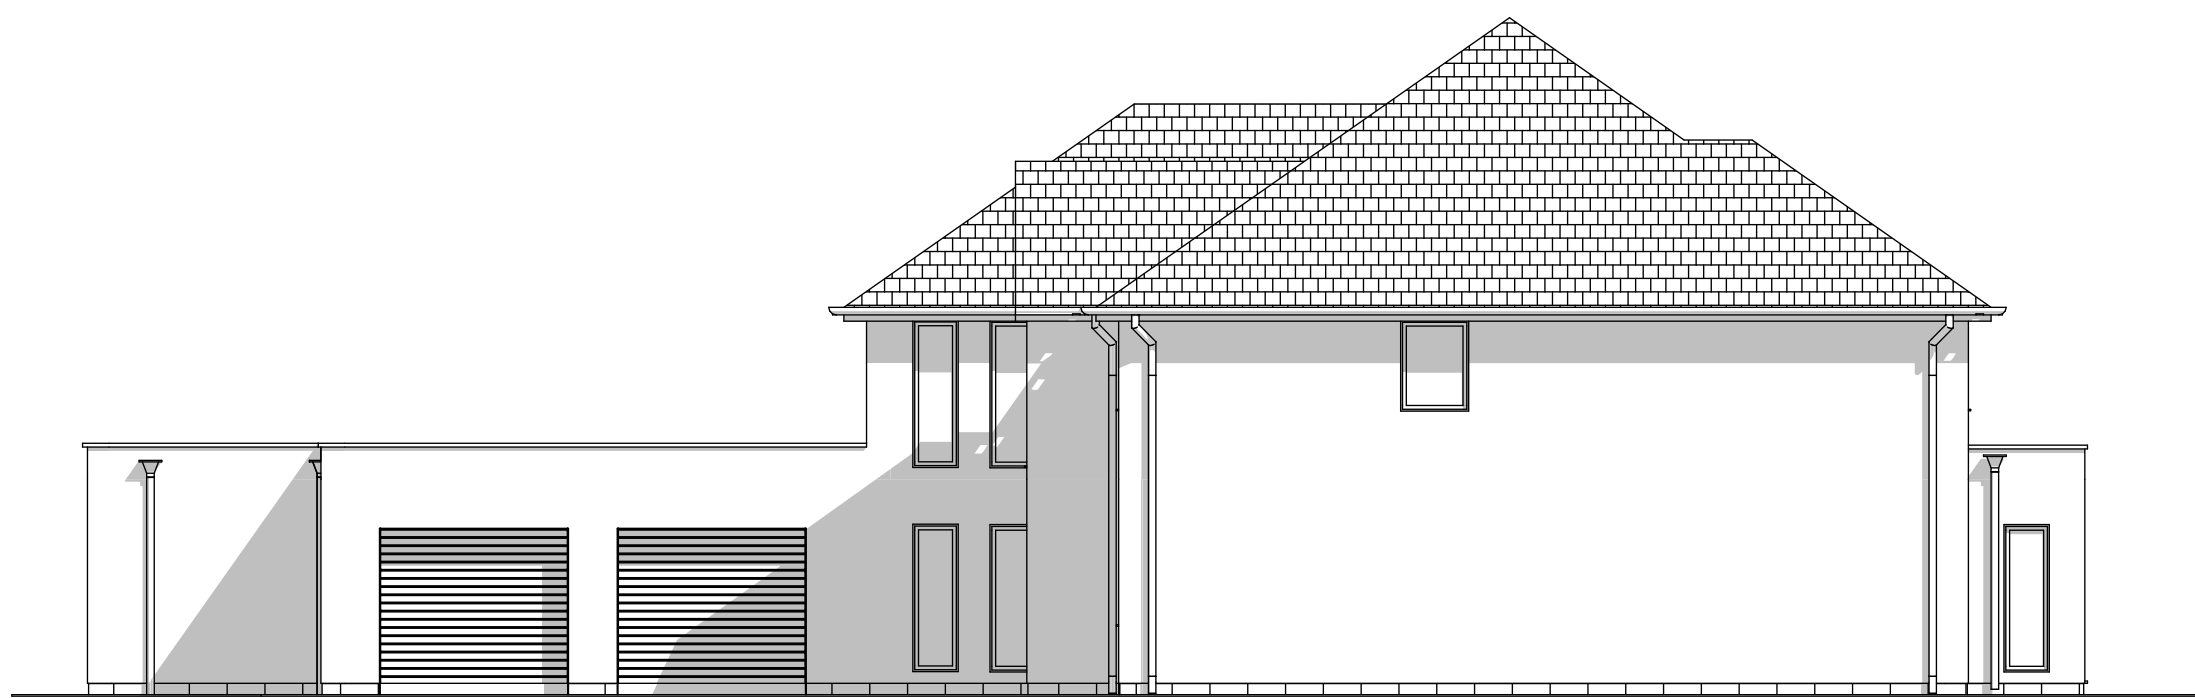


West Elevation 1:100 Elev

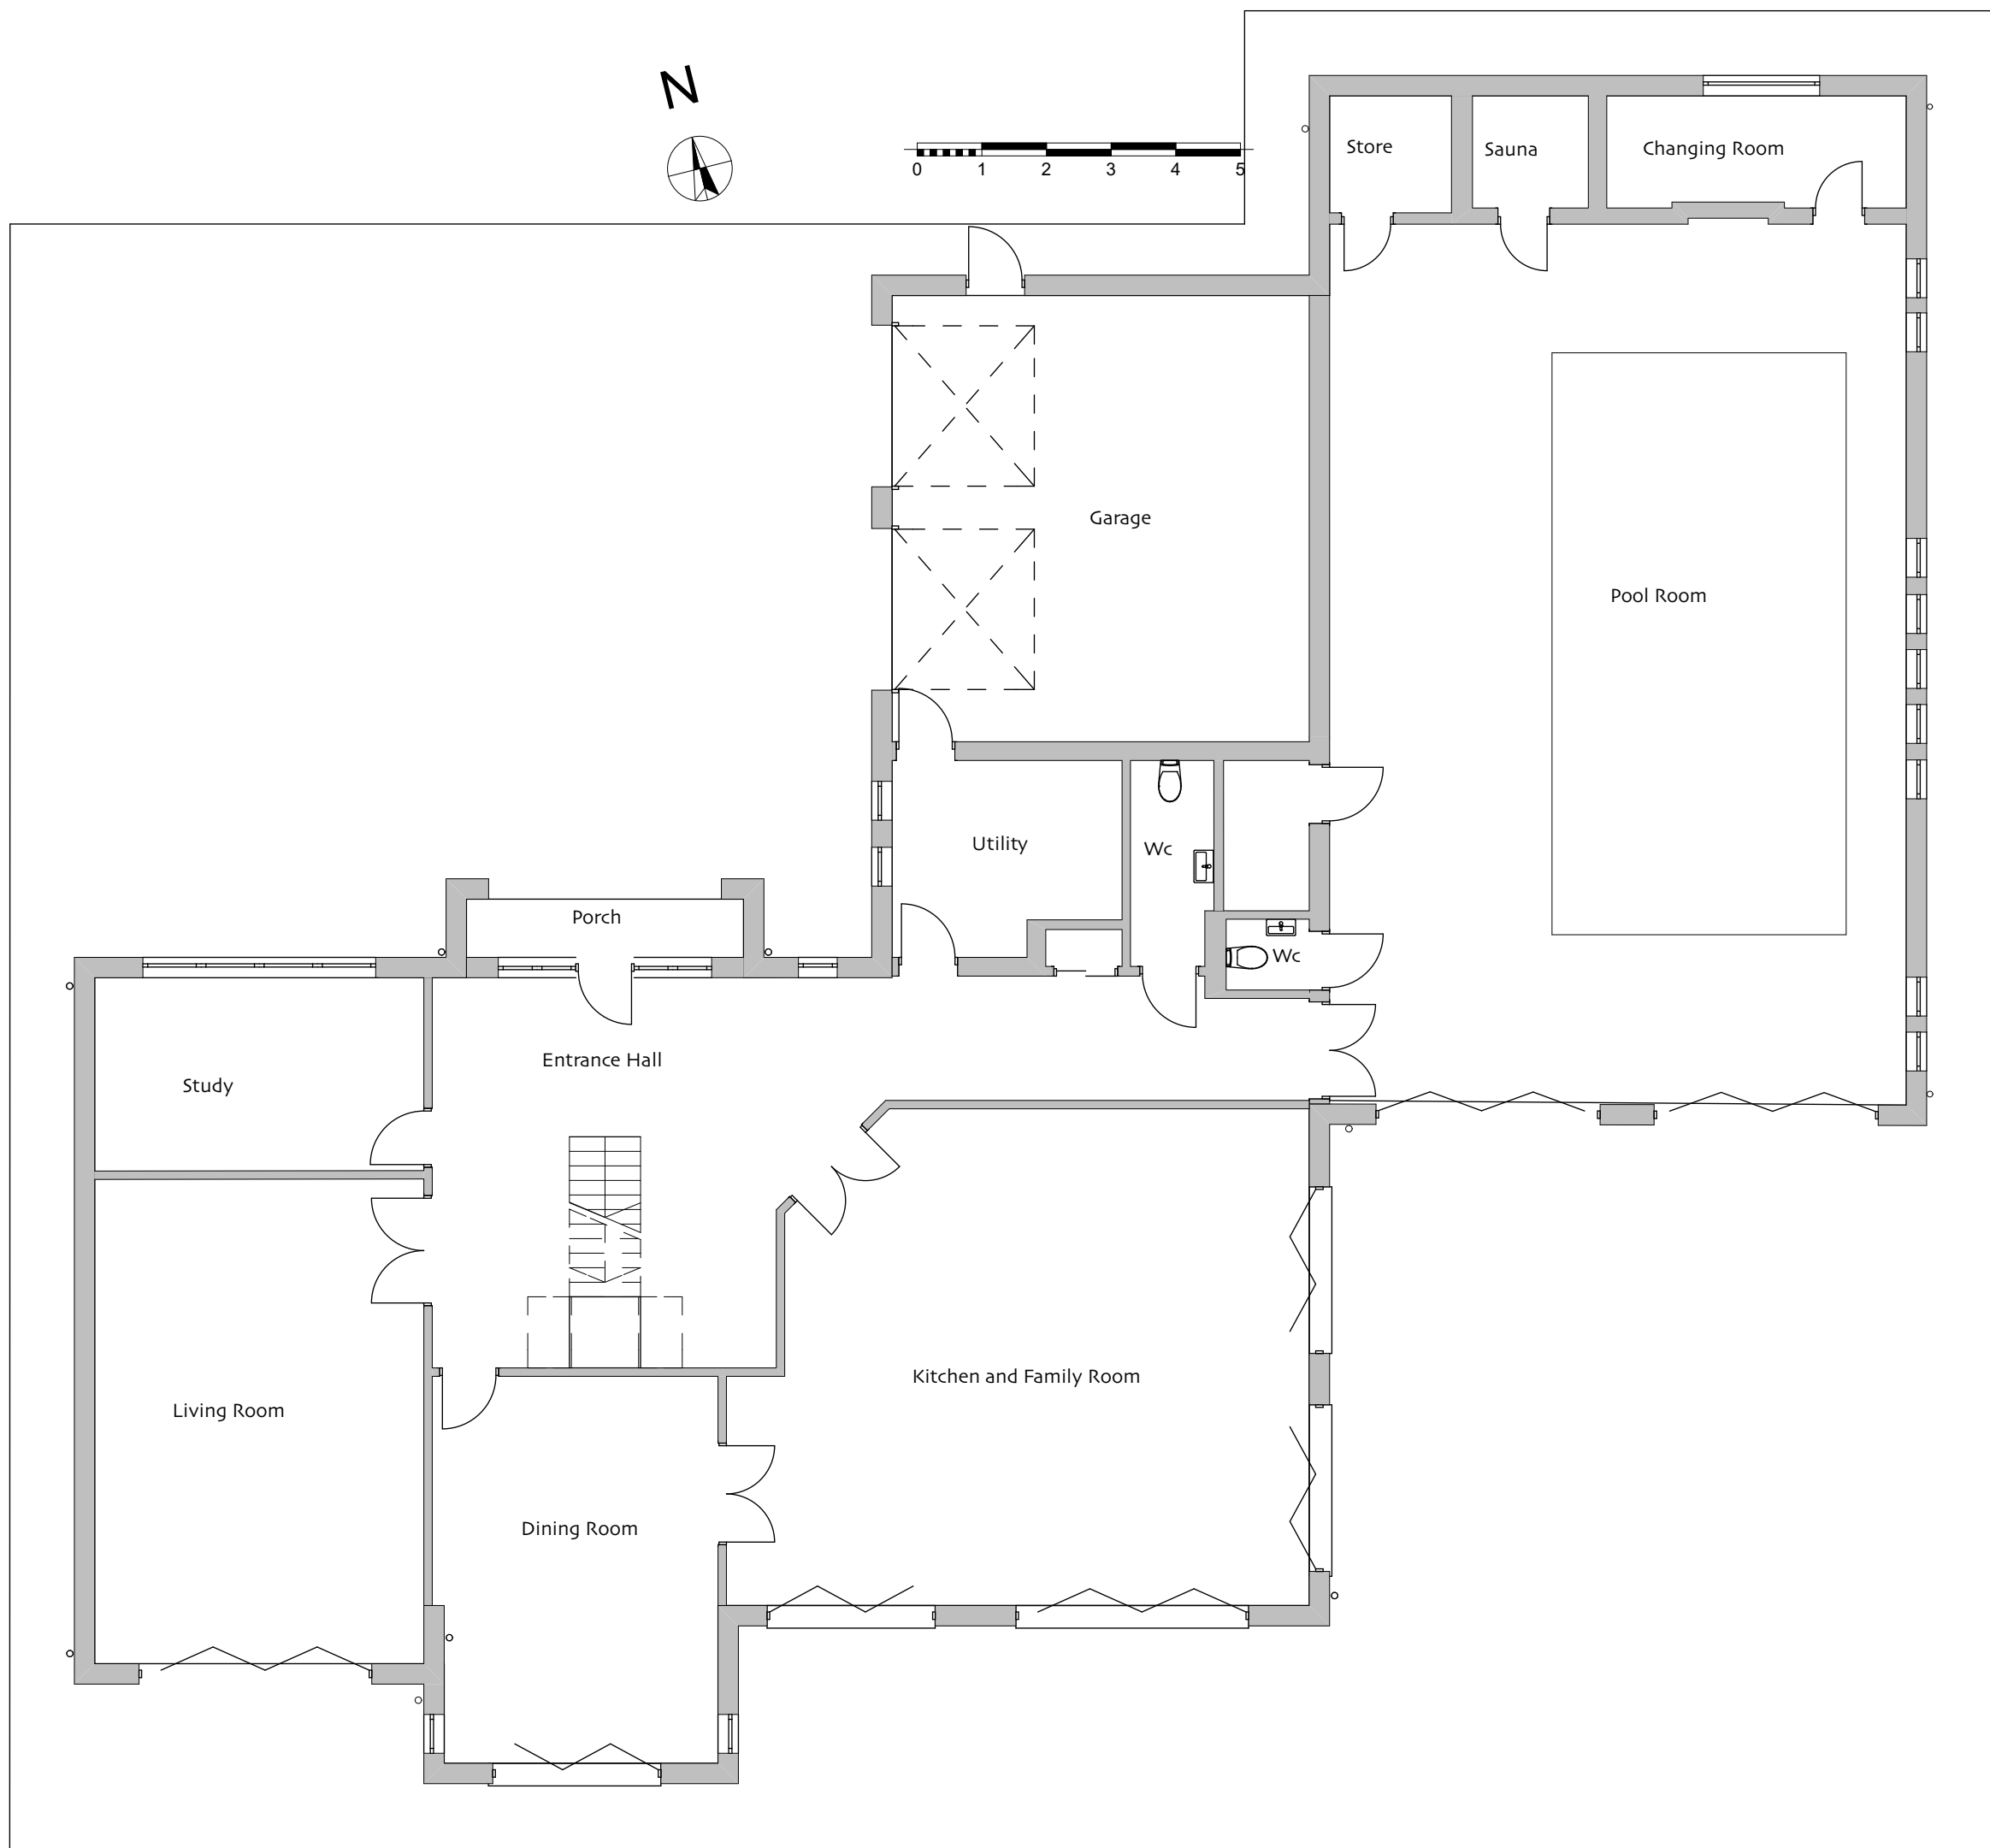

Ground Floor 1:100

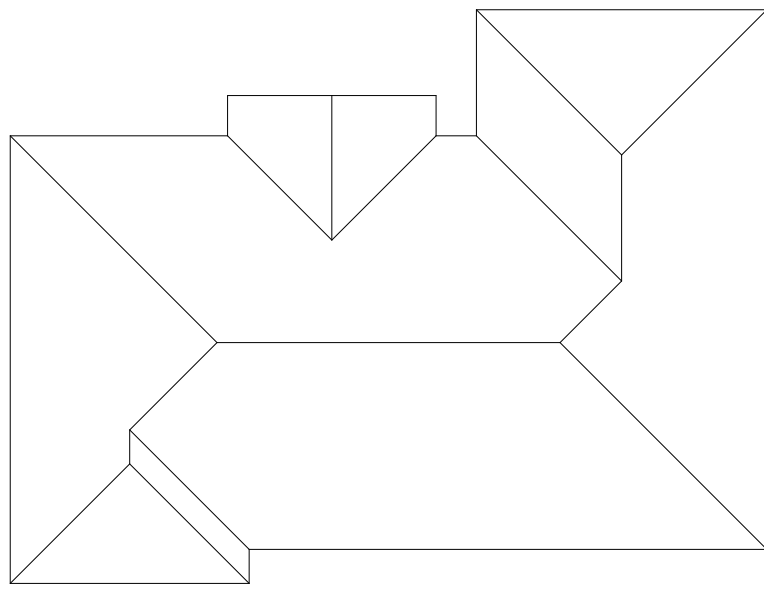

Roof Plan 1:200

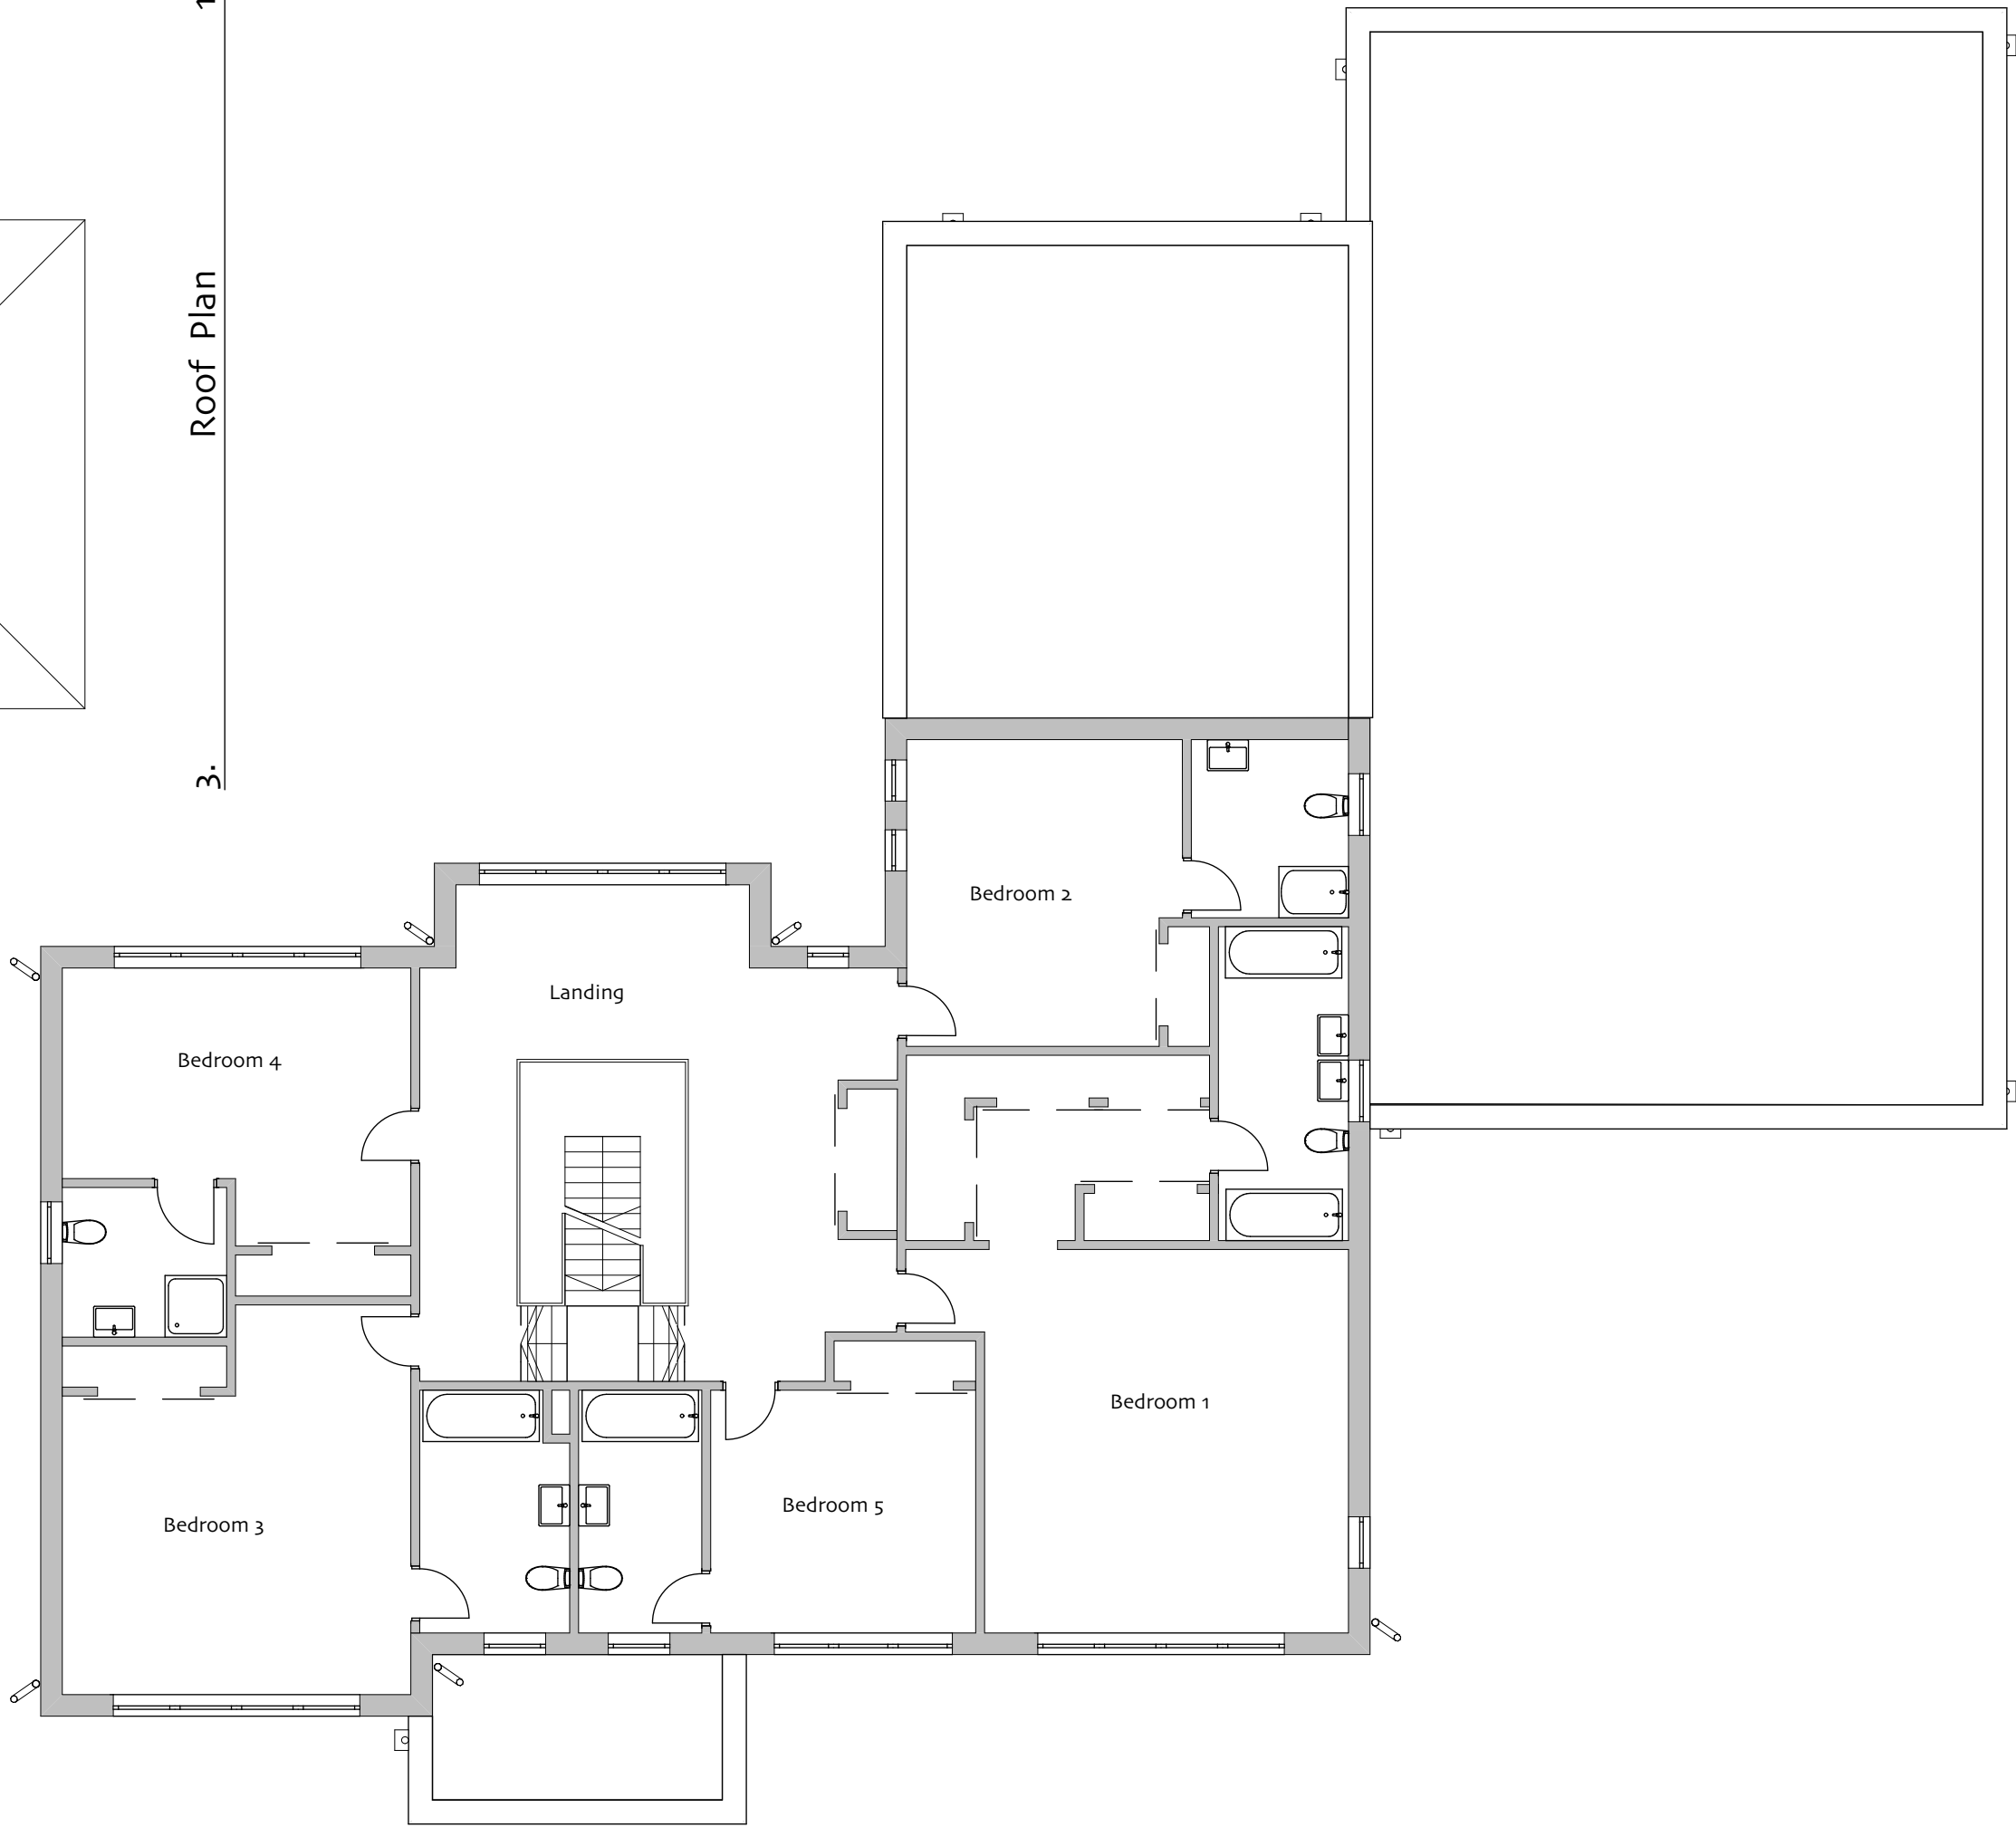

First Floor 1:100

