



PROPOSED ELEVATIONS 1:100

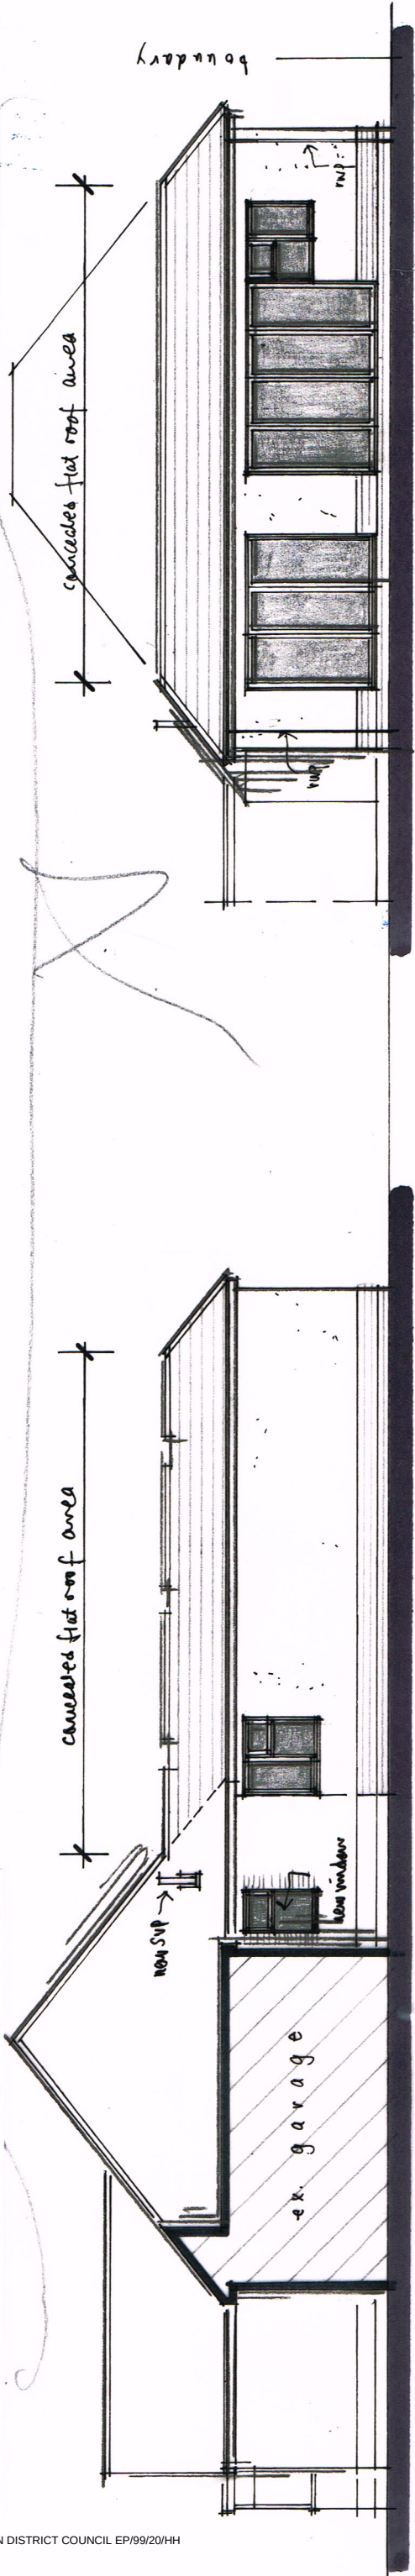

SIDE (e) ELEVATION 1:100 @ A3

REAR (n)

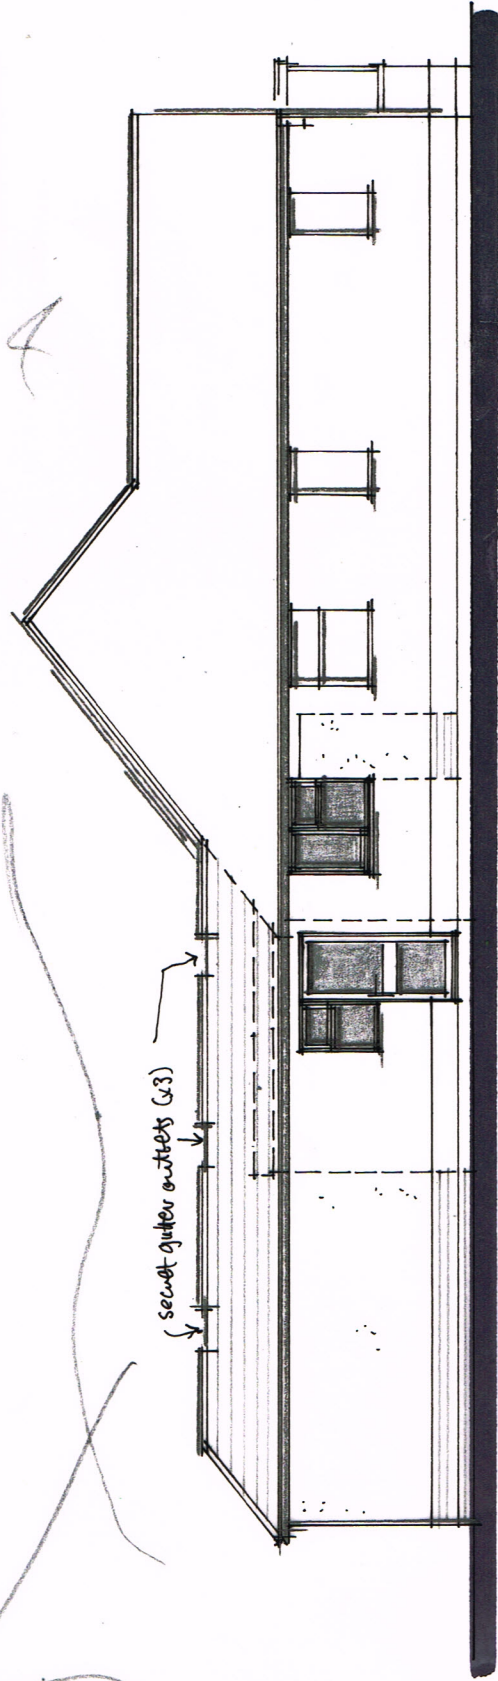


SIDE (w)

SCHEDULE OF FINISHES

- | | | |
|------------|---|---|
| ELEVATIONS | - | face brickwork & rendered facade |
| WINDOWS | - | white PVCu plastic or grey powdercoated aluminium double glazed |
| ROOF | - | plain roof tile to match existing with concealed composite GRP to flat roof |
| EAVES | - | white PVCu and double glazed |
| R/W GOODS | - | white half round guttering with 63mm diameter downpipes |

THE CONTRACTOR IS TO PROVIDE SAMPLES FOR APPROVAL BY THE CLIENT AND THE LOCAL PLANNING AUTHORITY WHERE REQUIRED.

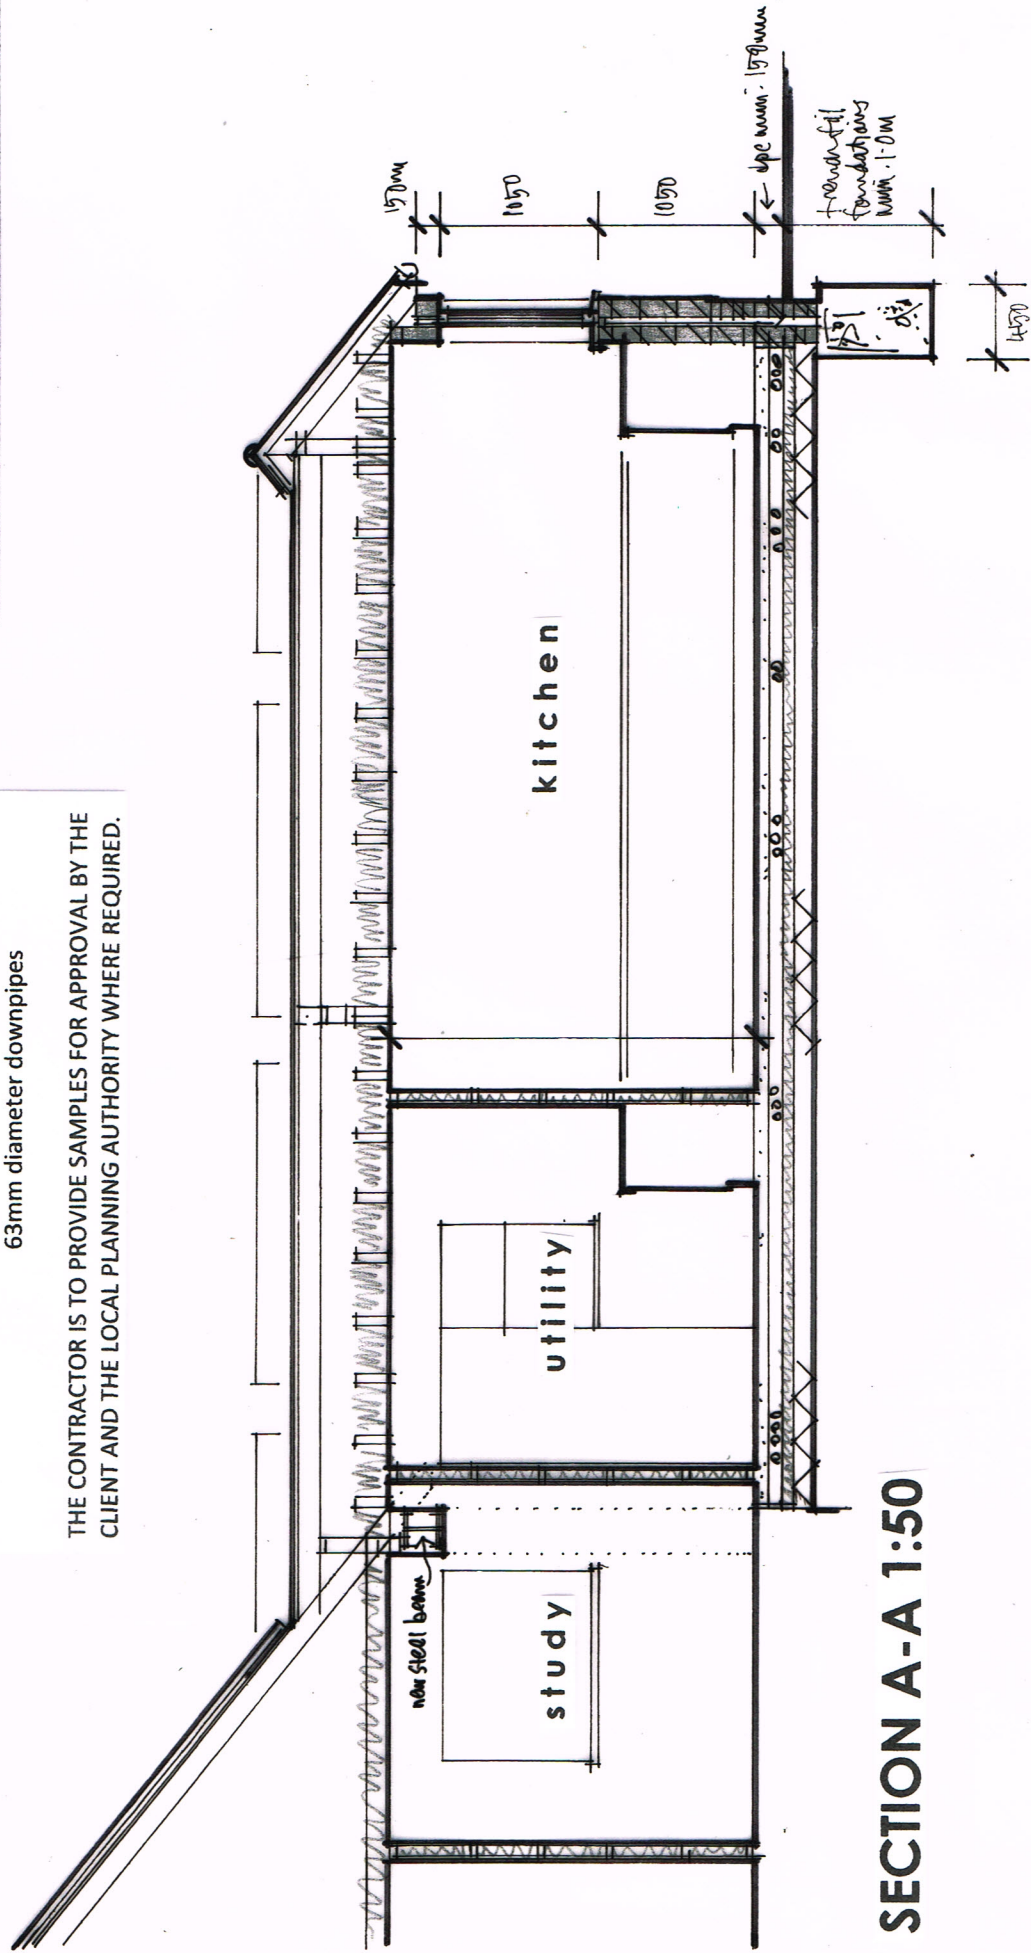

SECTION A-A 1:50

Figured dimensions to take precedence over scaled dimensions. The contractor is to verify all dimensions on site before commencing any works immediately.

Any discrepancies whatsoever to be brought to the attention of the client immediately.

The copyright of this drawing is reserved and the drawing must not be disclosed without authority.

Project	9 WORTHING ROAD, EAST PRESTON			
	Proposed single storey rear extension			
Client				
Drawing no.	EP/WR/04		Date	Aug 2020
Scale	AS SHOWN		Drawn By	WG

WAYNE GANDER MCIAT
Chartered Architectural Technologist
98 Durrington Lane
WORTHING
West Sussex
BN13 2RQ
Tel/Fax 01903 694817
Email - waynegander08@gmail.com