


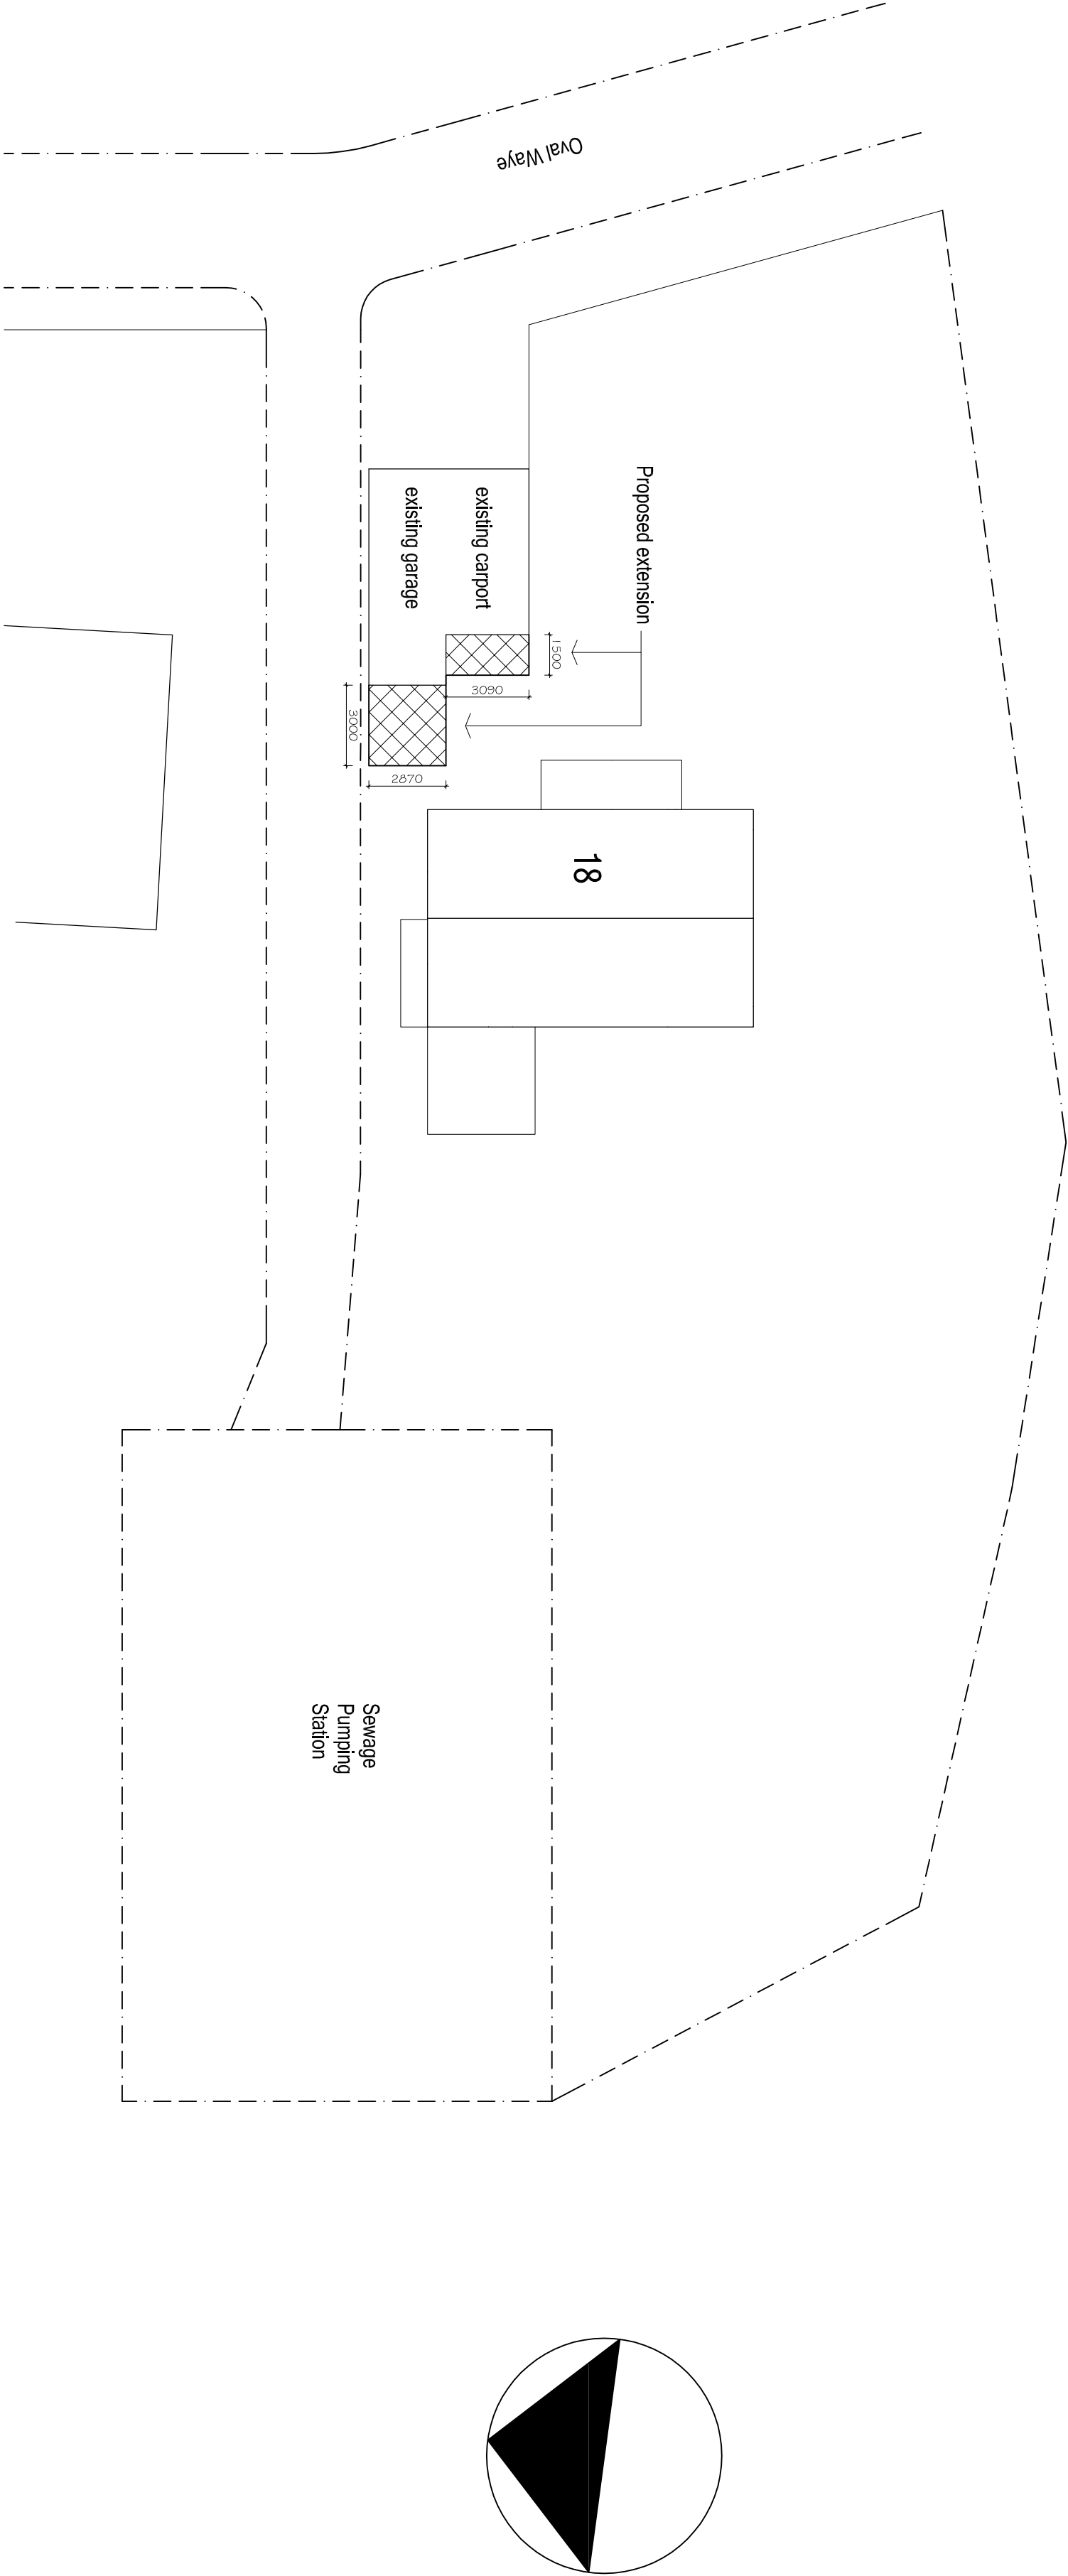

BLOCK PLAN 1:200

ARW Design

DRAWING NO:	1113/2	REVISION:	0
-------------	--------	-----------	---

DRAWING TITLE:	BLOCK PLAN	SCALE:	AS NOTED @ paper size A2
LOCATION:	18, OVAL WAY, FERRING, WEST SUSSEX	DATE:	MAY 2015
CLIENT:	M. NEWMAN	DRAWN:	ARW
PROJECT:	GARAGE EXTENSION & ALTERATIONS		