


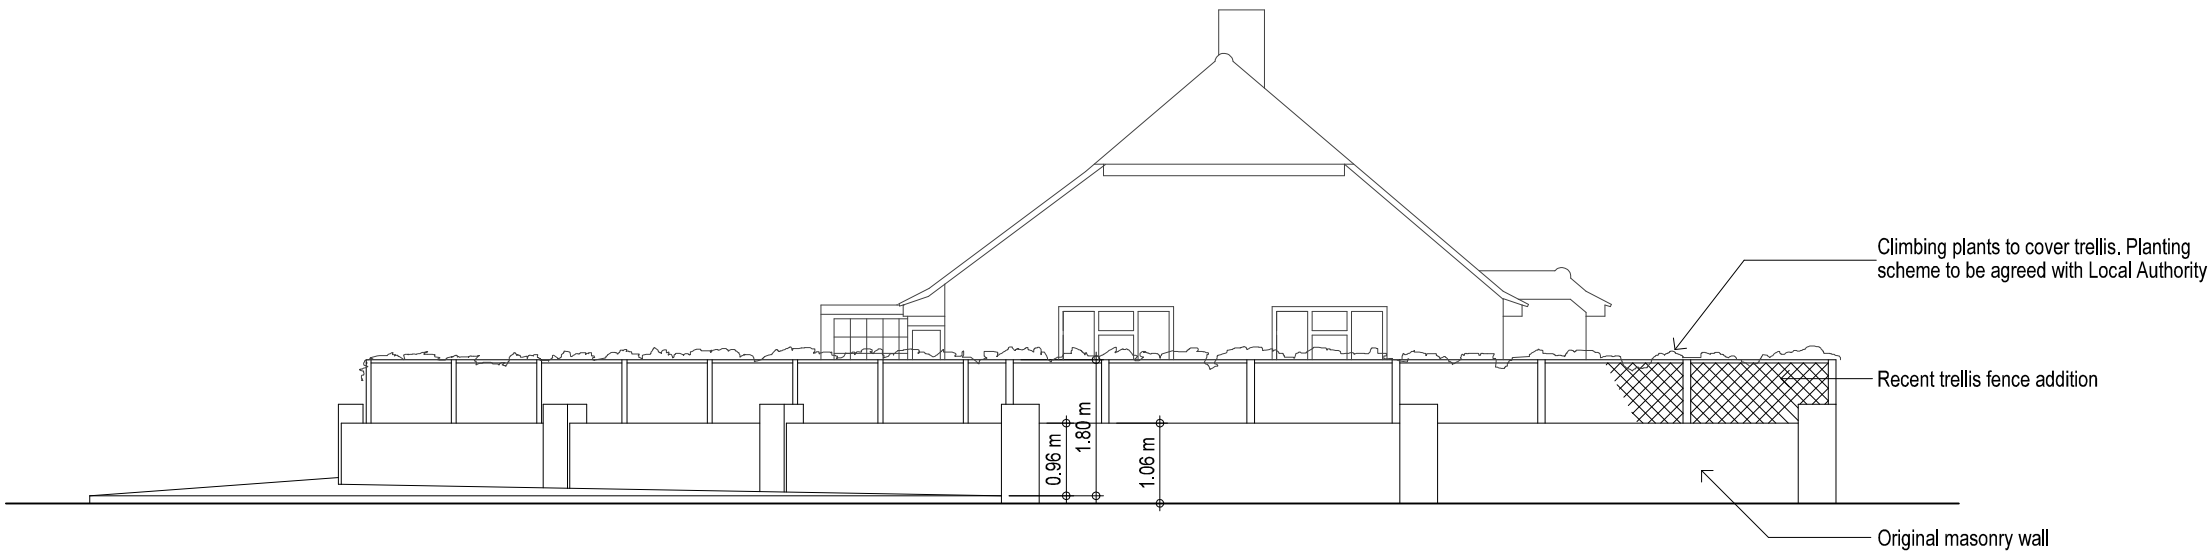

--	--	--	--	--	--

Revisions

PROJECT

Front Boundary Treatment
at
2 Sea Lane Gardens
Ferring

DRAWING

Elevation to Sea Lane

Scale	Date	Drg No
1:100@A3	May 2018	1717/C12
Drawn by	Checked by	Revision
GC	GC	

Glenn Curran MCIAT

ARCHITECTURAL DESIGN + TECHNOLOGY
THE STUDIO 19 UPPER WEST DRIVE FERRING WEST SUSSEX BN12 3RG
T 01903 248787 M 07505 306875 E INFO@GLENNCURRAN.CO.UK

