


112, Littlehampton Road

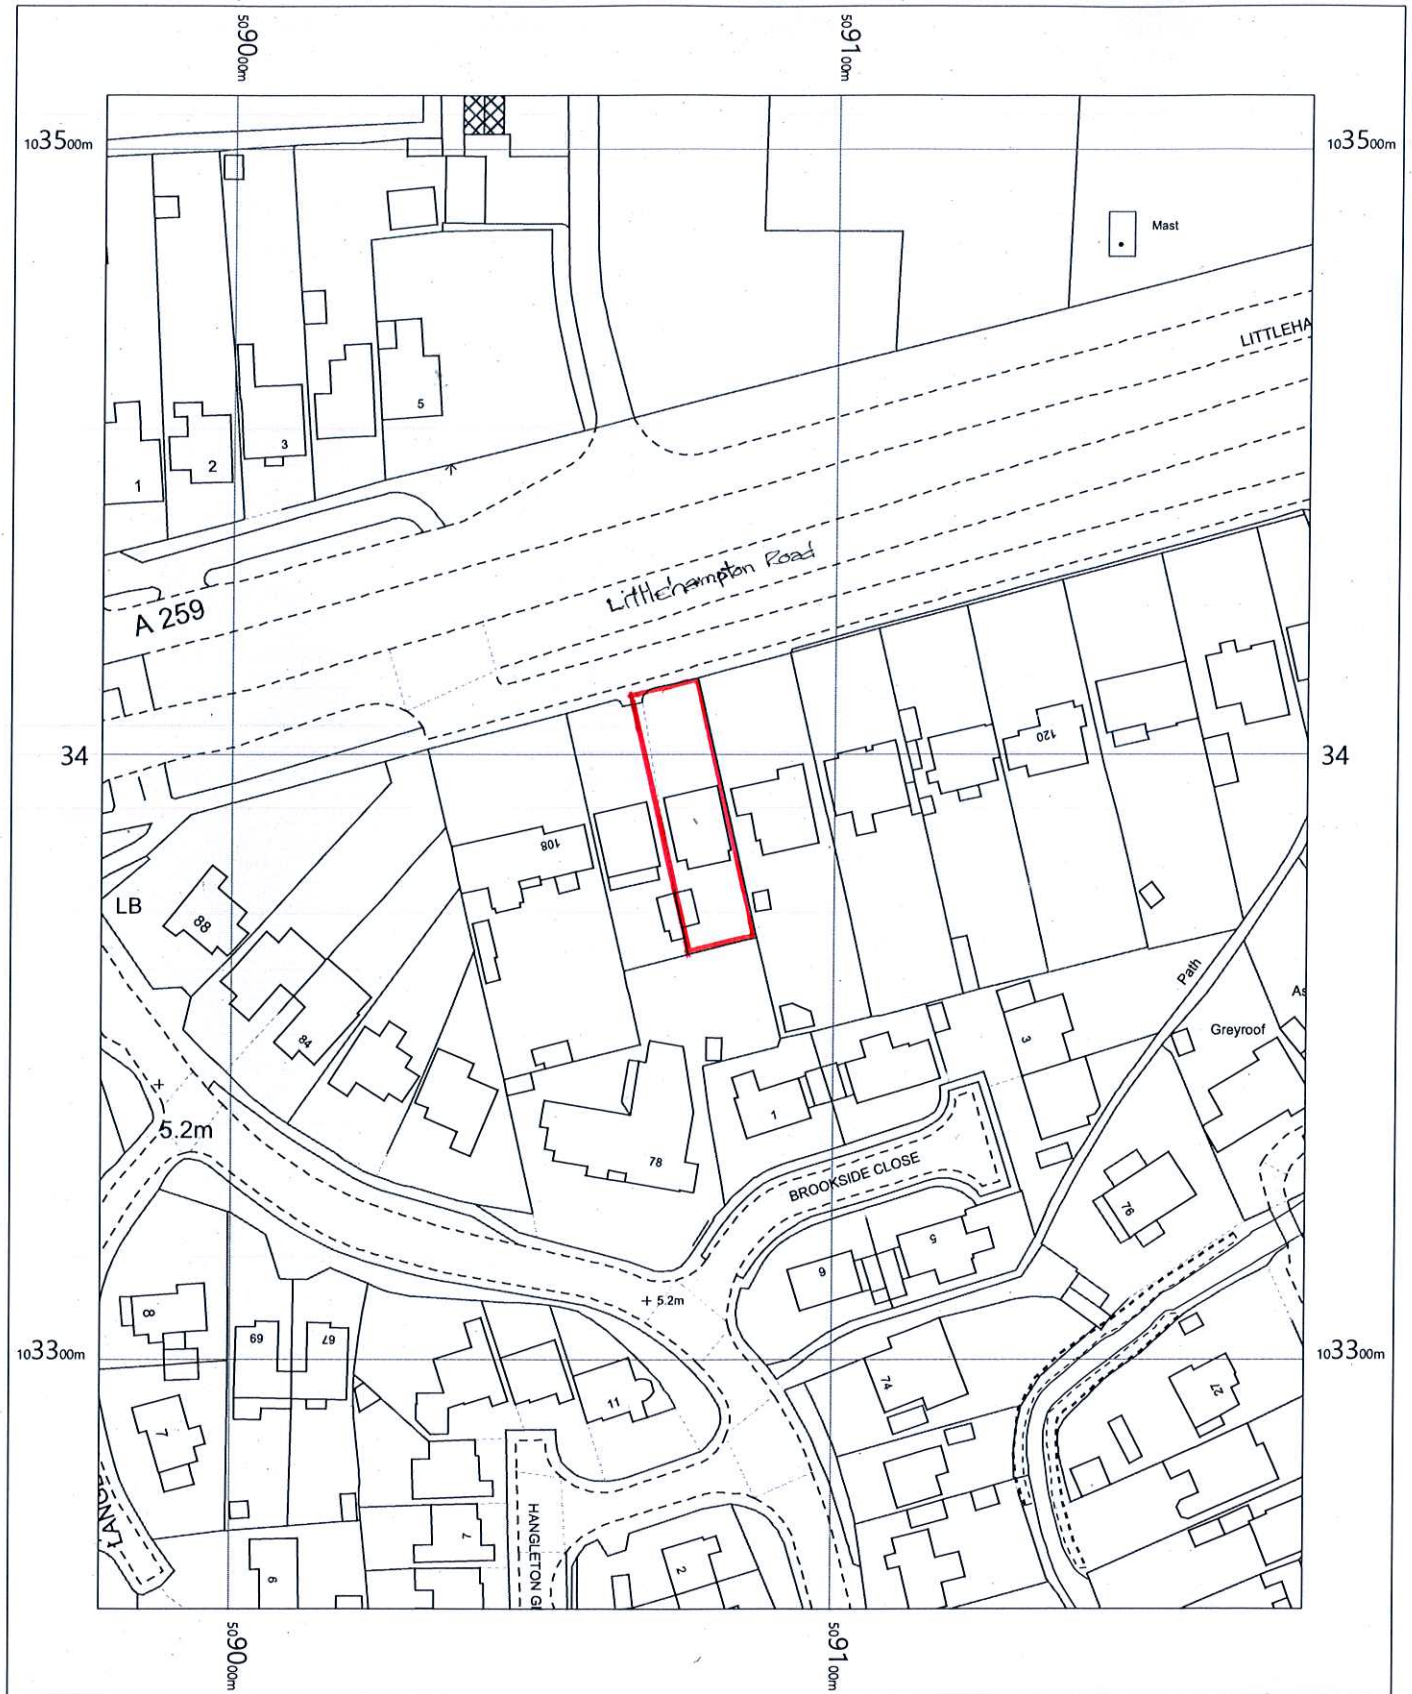

112, Littlehampton Road
Ferring
West Sussex
BN12 6PL

OS MasterMap 1250/2500/10000 scale
Monday, May 24, 2021, ID: MDP-00964671
www.mapdataportal.co.uk

1:1250 scale print at A4, Centre: 509078 E, 103384 N

©Crown Copyright Ordnance Survey. Licence no. 100019980



MAPS@
Aworth
SURVEY CONSULTANTS