


LOCATION PLAN

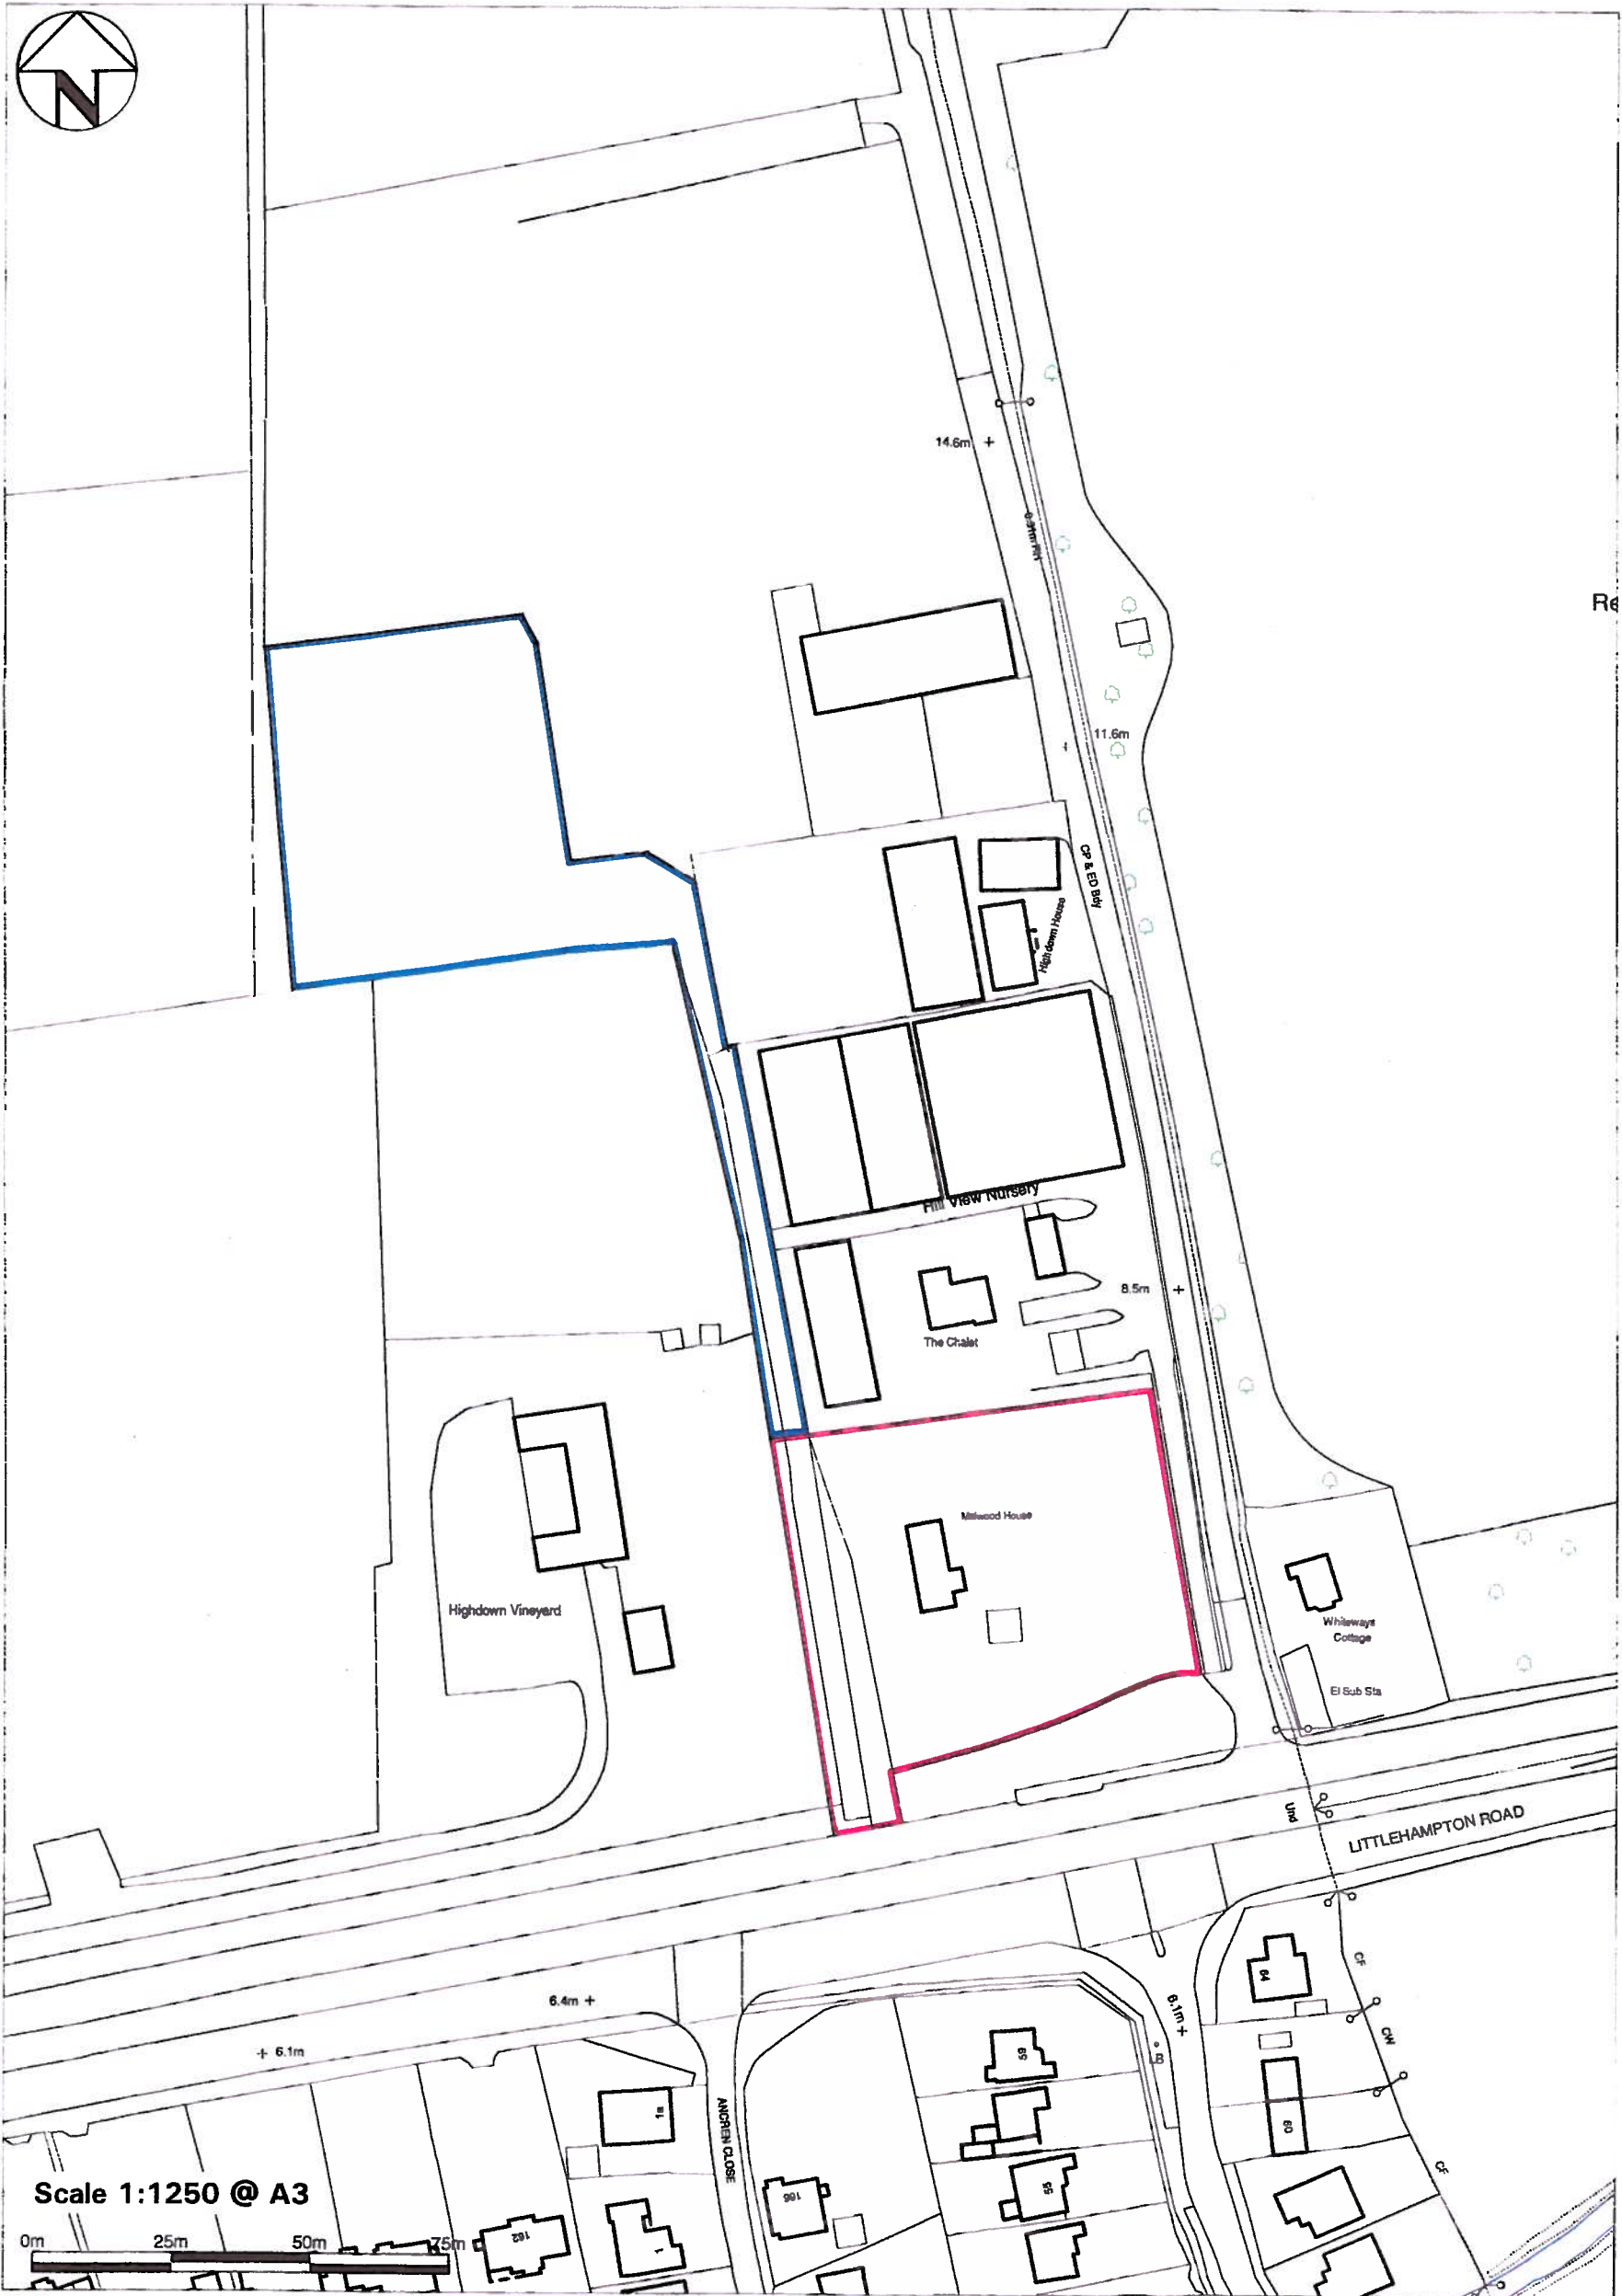

Scale 1:1250 @ A3



Ordnance Survey © Crown Copyright 2012. All rights reserved.
Licence number 10000489. Printed Scale - 1:1250



Reproduced from the Ordnance Survey
Map with the permission of the
Controller of Her Majesty's
Stationary Office. Crown Copy-
Right reserved.
Licence No: SR 10000489