


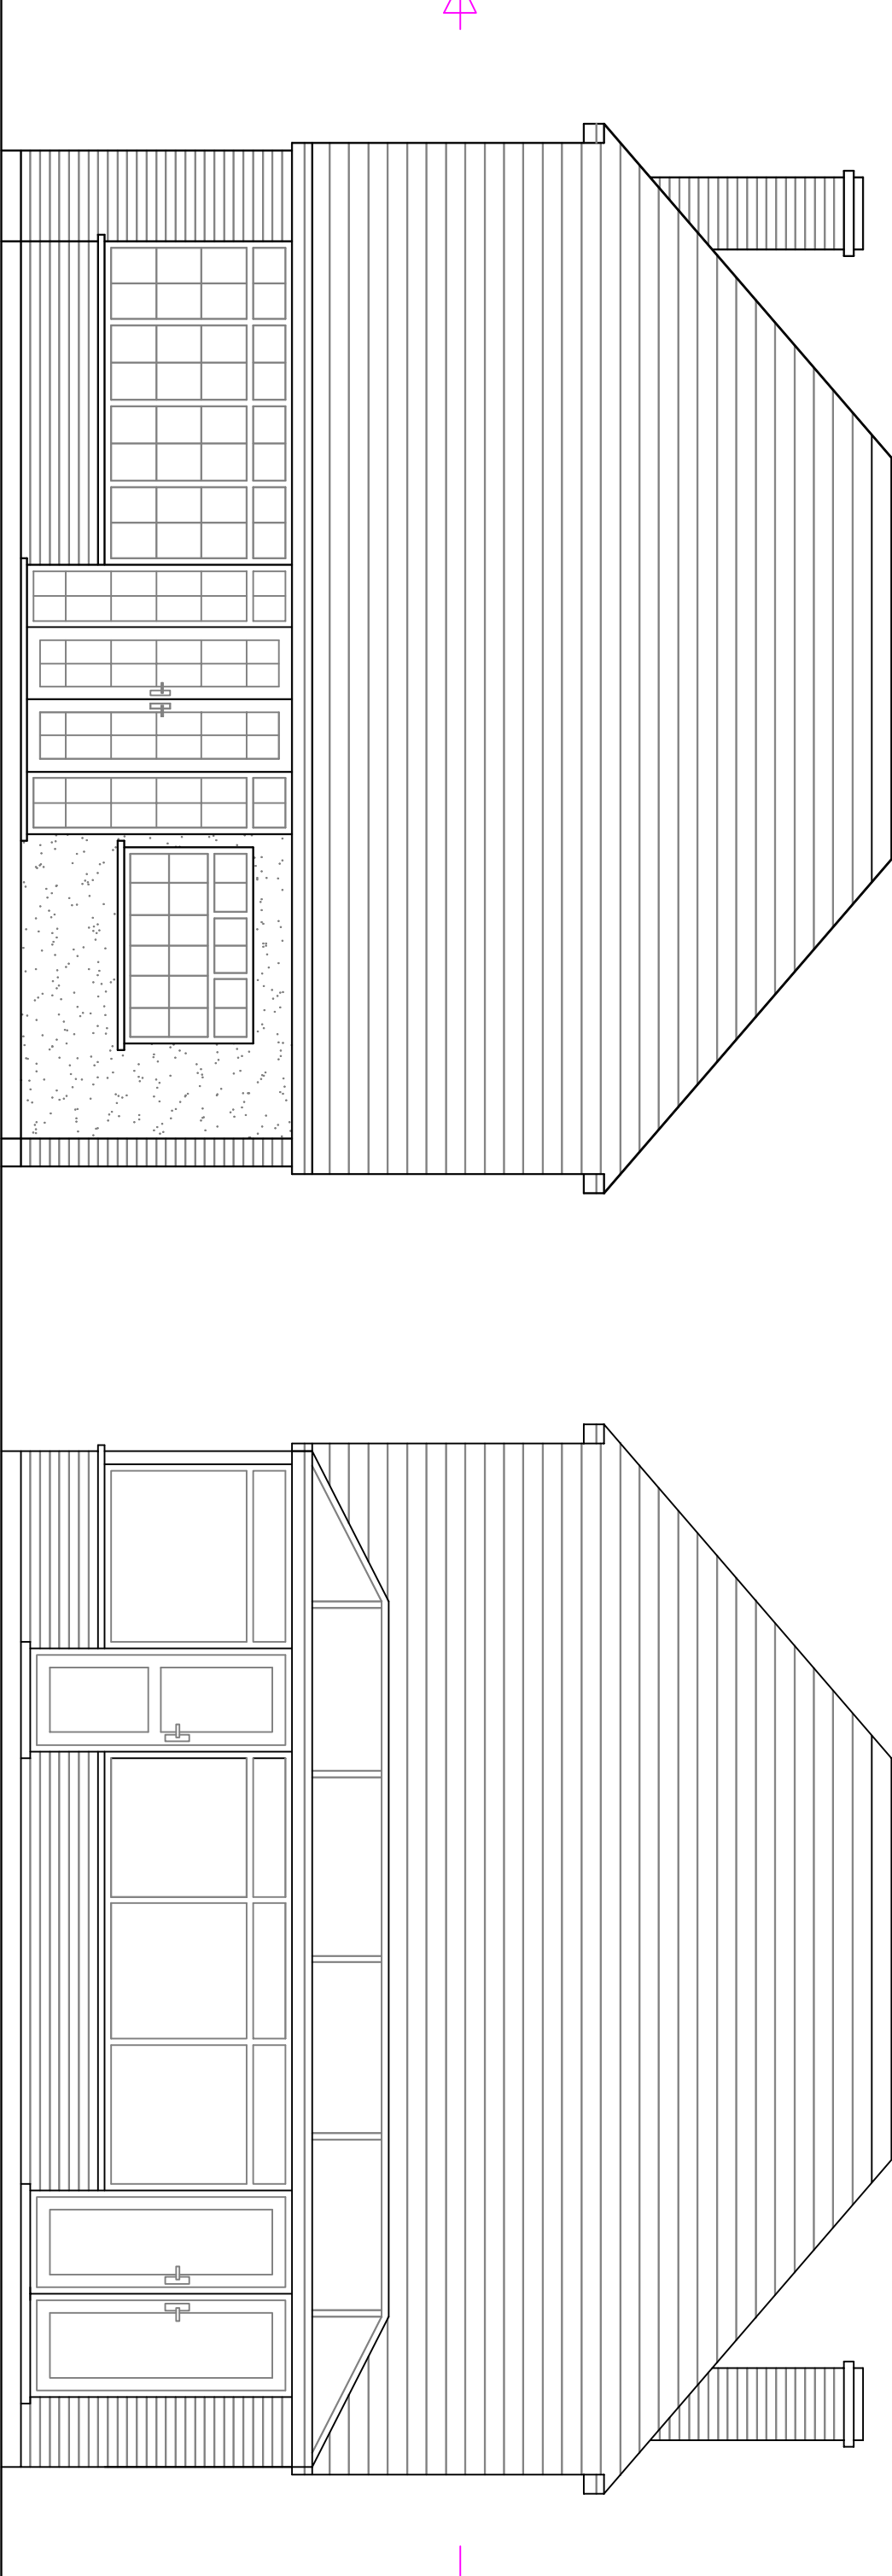

Existing Front  
Elevation

Existing Rear  
Elevation

|                       |          |                                                  |                    |                          |                       |       |
|-----------------------|----------|--------------------------------------------------|--------------------|--------------------------|-----------------------|-------|
| Itemref               | Quantity | Title/Name, designation, material, dimension etc |                    |                          | Article No./Reference |       |
| Designed by           |          | Checked by                                       | Approved by - date | File name                | Date                  | Scale |
| jd                    |          |                                                  |                    |                          | July 2014             | 1:50  |
| 59 Singleton Crescent |          |                                                  |                    | Proposed Loft Conversion |                       |       |
|                       |          |                                                  |                    | 02                       | 0                     | Sheet |