


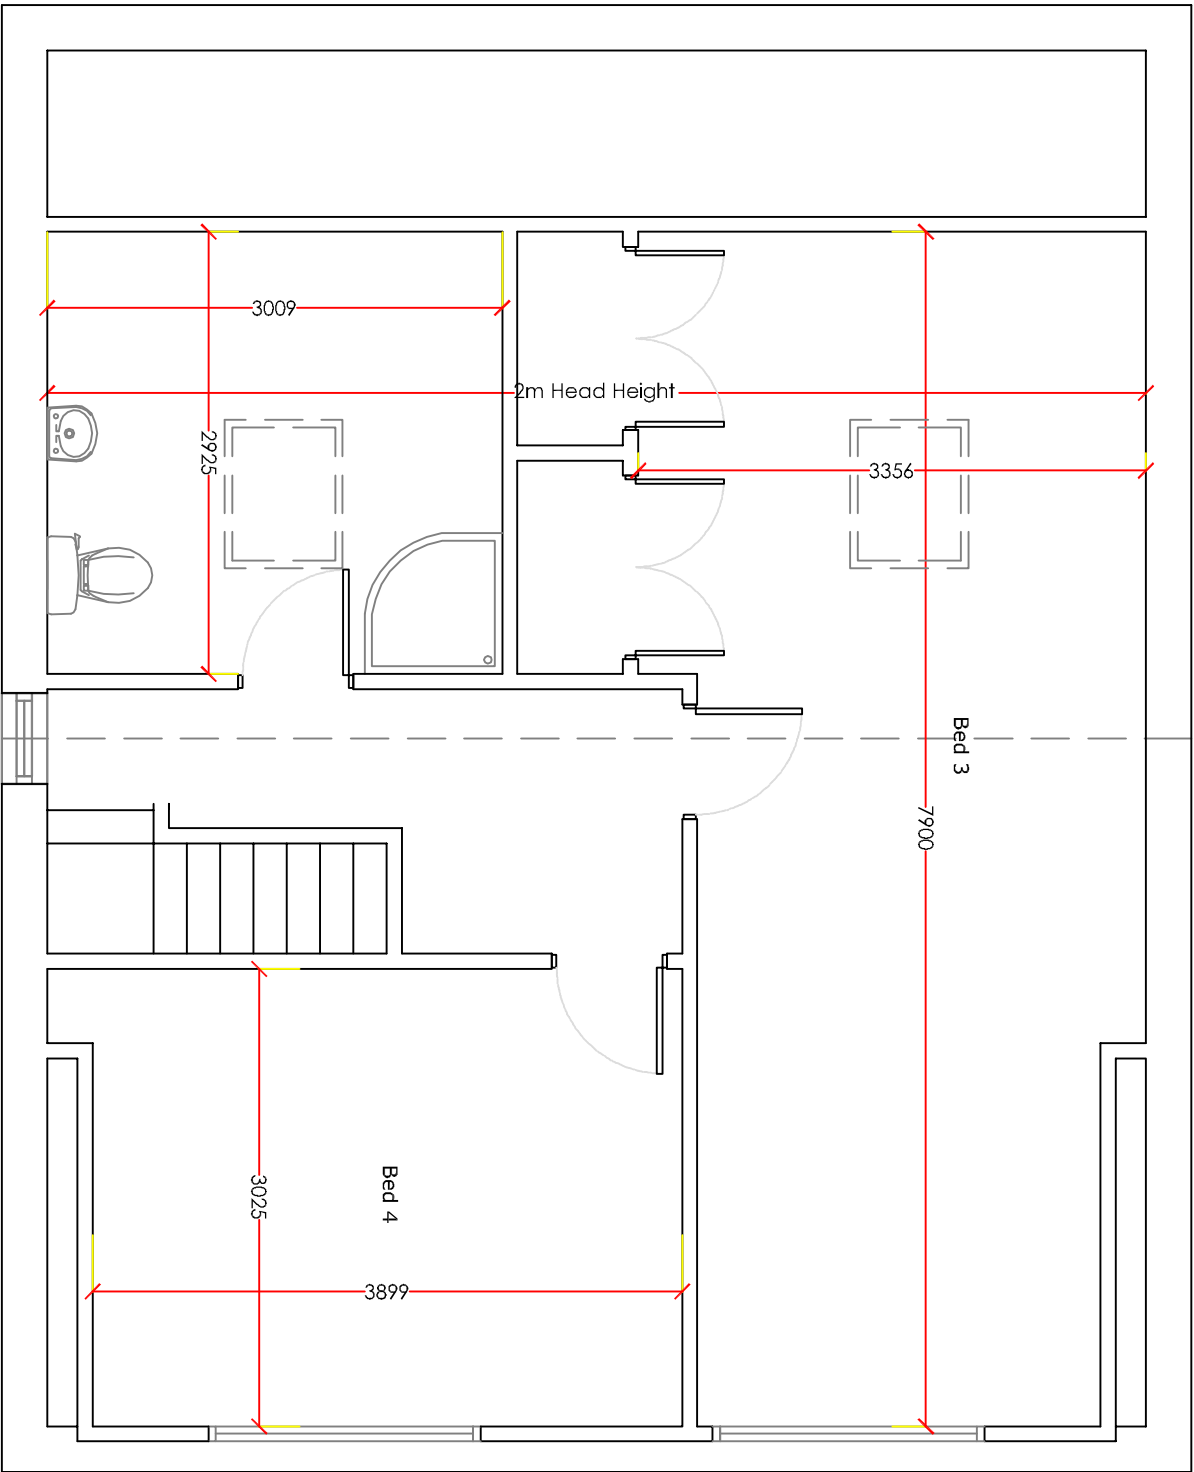

Proposed Loft Plan

Itemref	Quantity	Title/Name, designation, material, dimension etc			Article No./Reference	
Designed by		Checked by	Approved by - date	File name	Date	Scale
jd					July 2014	1:50
59 Singleton Crescent			Proposed Loft Conversion			
			06	Edition	0	Sheet