
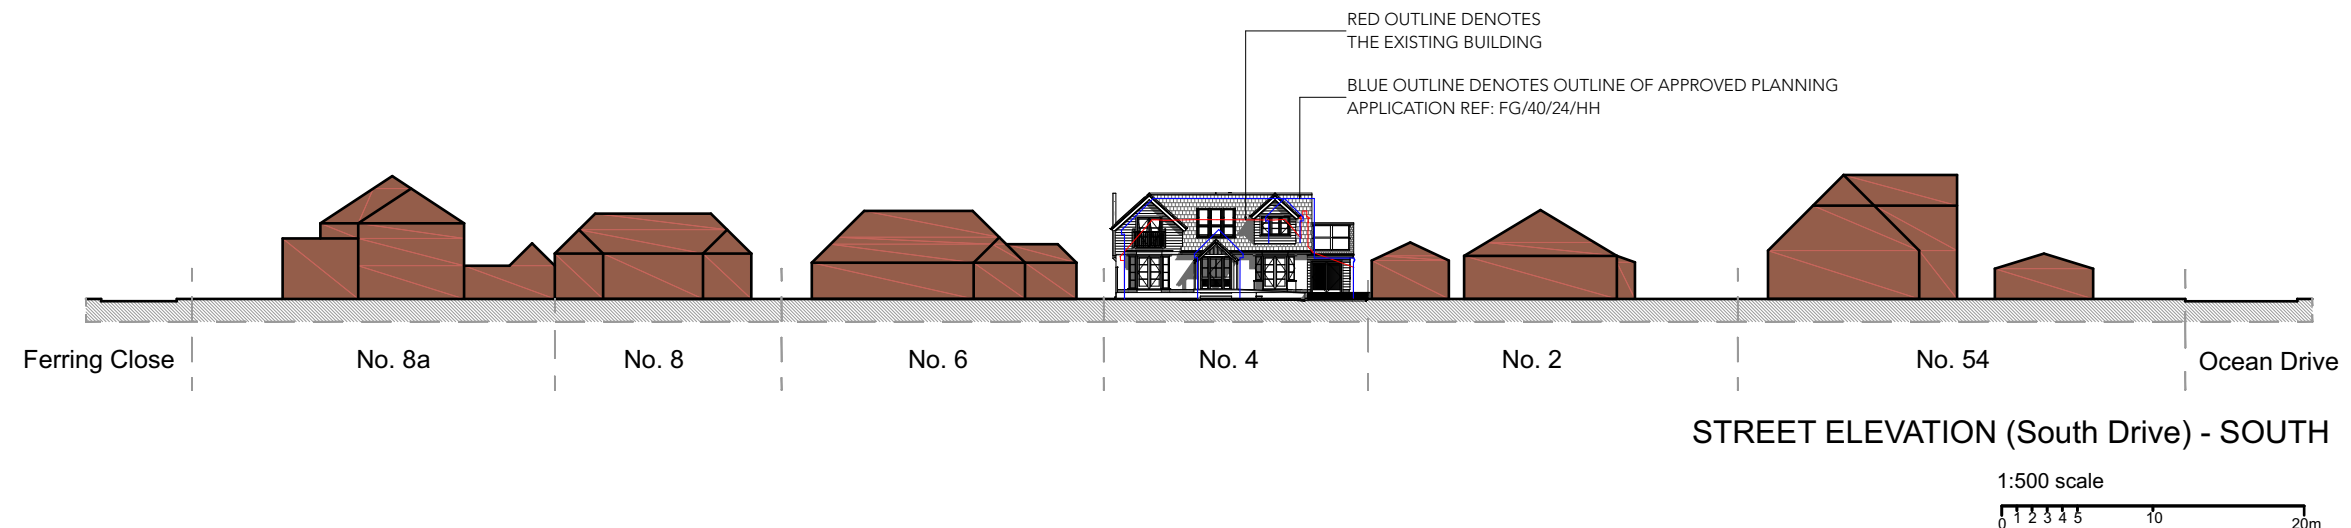


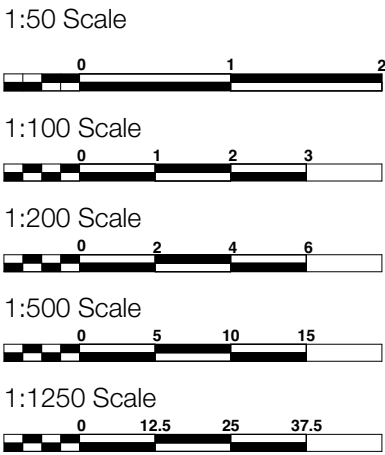

STREET SCENE

1:500

CLIENT: Mr & Mrs Smith

ADDRESS: 4 South Drive
Ferring
West Sussex
BN12 5QS

DATE: 08/08/2025

SCALE: 1:500 @ A3