


Planning Application for Lawful Development Certificate

IMAGES ARE IMPRESSIONS ONLY AND DO NO FORM PART OF APPLICATION

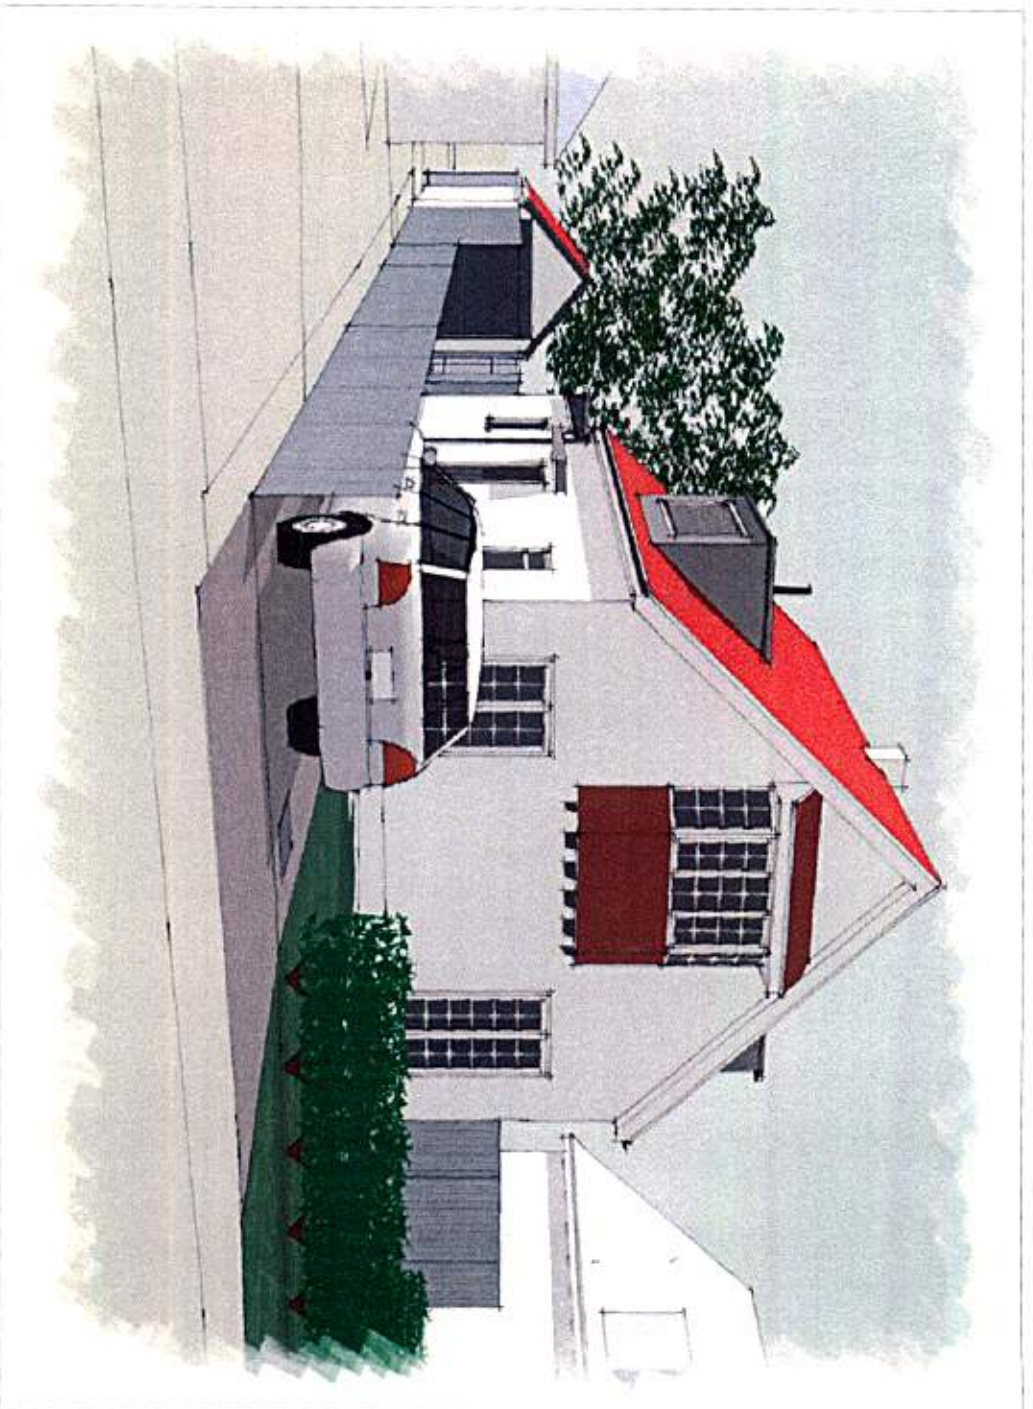

STREET VIEW OF PROPOSALS FROM NORTH EAST

PROPOSED ALTERATIONS AND EXTENSIONS

32 LITTLE PADDOCKS FERRING

client **S ALEXANDER** date **JULY 2013**
project **32 LITTLE PADDOCKS** drg no **13016-FC 01B**

scale **NTS**

REV B 29.08.13 - IMAGES UPDATED
REV A 08.08.13 - IMAGES UPDATED

SUBJECT TO DETAILED SURVEY - DRAWING PREPARED FOR PLANNING APPLICATION PURPOSES ONLY
NO DIMENSIONS ARE TO BE SCALED FROM THE DRAWING EXCEPT FOR THE PURPOSE OF PLANNING APPLICATIONS - THE CONTRACTOR SHOULD CHECK ALL DIMENSIONS ON SITE - IT IS THE CONTRACTORS RESPONSIBILITY TO ENSURE THAT ALL WORKS ARE LAWFUL AND IN COMPLIANCE WITH THE BUILDING REGULATIONS
ALL OS INFORMATION REPRODUCED FROM ORDNANCE SURVEY DATA. ICIDOWN COPYRIGHT ALL RIGHTS RESERVED LICENSE NO. 00029449



ELEVATED VIEW OF PROPOSALS FROM SOUTH EAST



ELEVATED VIEW OF PROPOSALS FROM SOUTH WEST

crescent designs

architects

columbia house, columbia drive, worthing, west sussex,
bn13 3hd tel uk 0845 009 2223 fax 01903 691204
we.r@crescent-designs.co.uk © Copyright Crescent Designs Sussex Ltd