


EXISTING TYPICAL SHORT SECTION

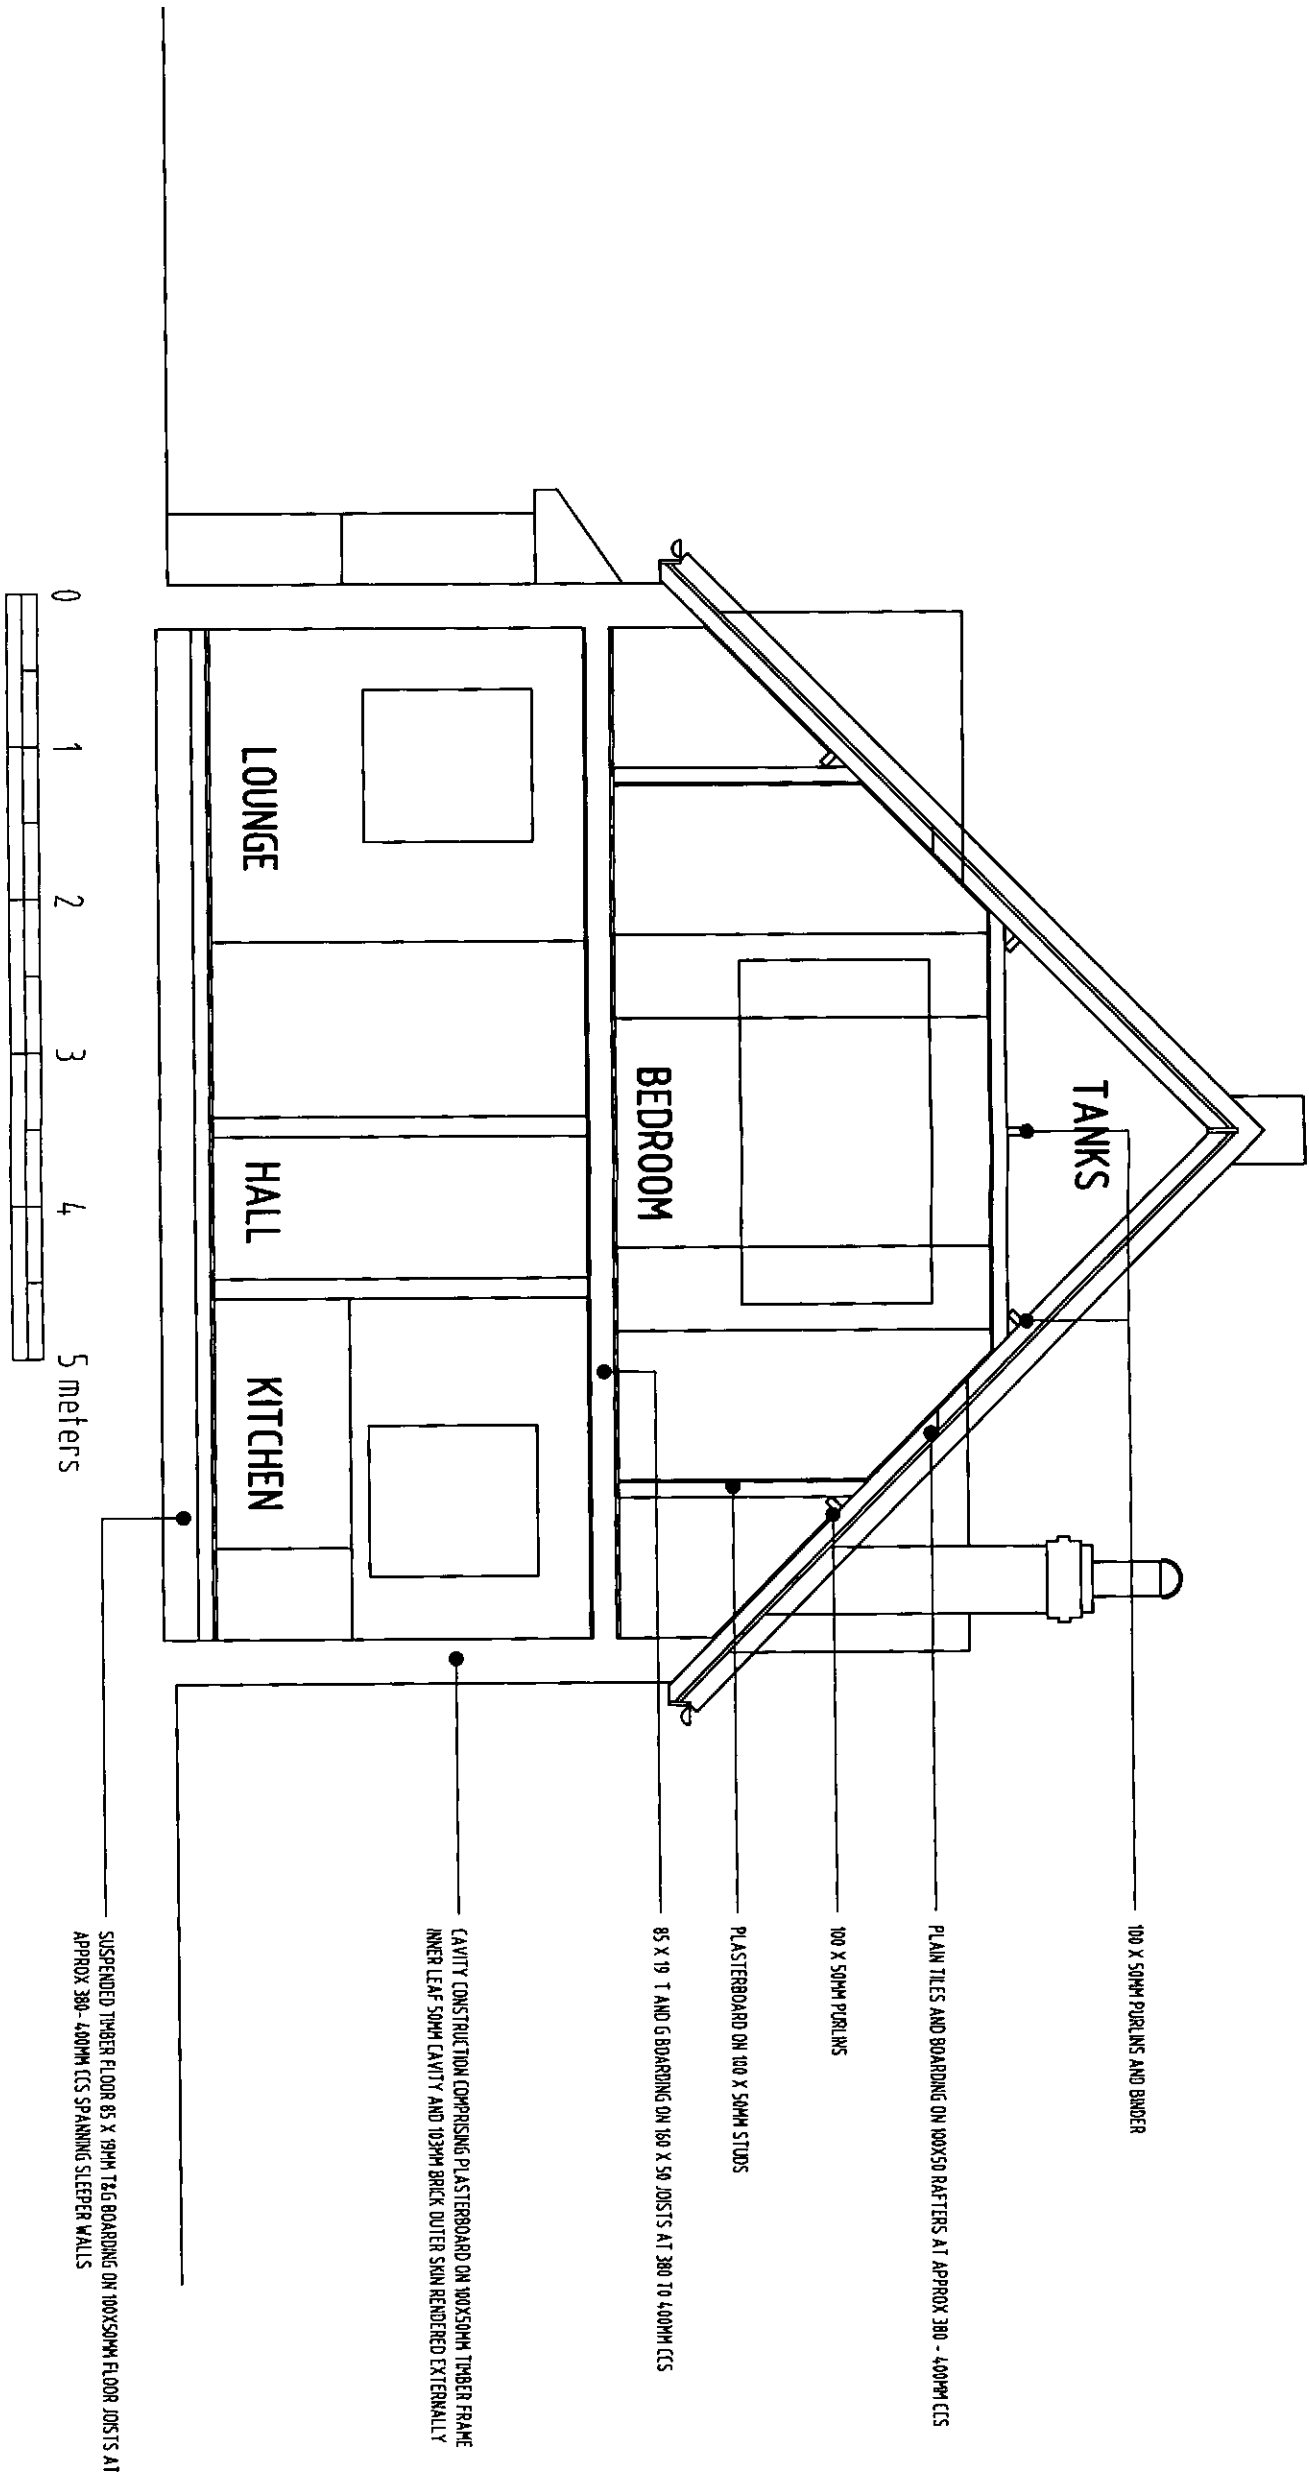

TYPICAL CROSS SECTION

32 LITTLE PADDOCKS FERRING

client S ALEXANDER
project 32 LITTLE PADDOCKS
date JULY 2013
drg no 13016-103A

scale 1:50 @ A3

SUBJECT TO DETAILED SURVEY - DRAWING PREPARED FOR PLANNING APPLICATION PURPOSES ONLY
NO DIMENSIONS ARE TO BE SCALED FROM THE DRAWING EXCEPT FOR THE PURPOSE OF PLANNING APPLICATIONS - THE CONTRACTOR SHOULD CHECK ALL DIMENSIONS ON SITE - IT IS THE CONTRACTOR'S RESPONSIBILITY TO ENSURE THAT ALL WORKS ARE LAID OUT AND IN COMPLIANCE WITH THE BUILDING REGULATIONS

REV A 8.08.13 - NOTES ADDED

ar c h i t e c t u r e
crescent designs
columbia house, columbia drive, worthing, west sussex,
bn13 3hd tel UK 0845 009 2223 fax 01903 691204
we.r@crescent-designs.co.uk © Copyright Crescent Designs (Sussex) Ltd