


EXISTING TYPICAL LONG SECTION

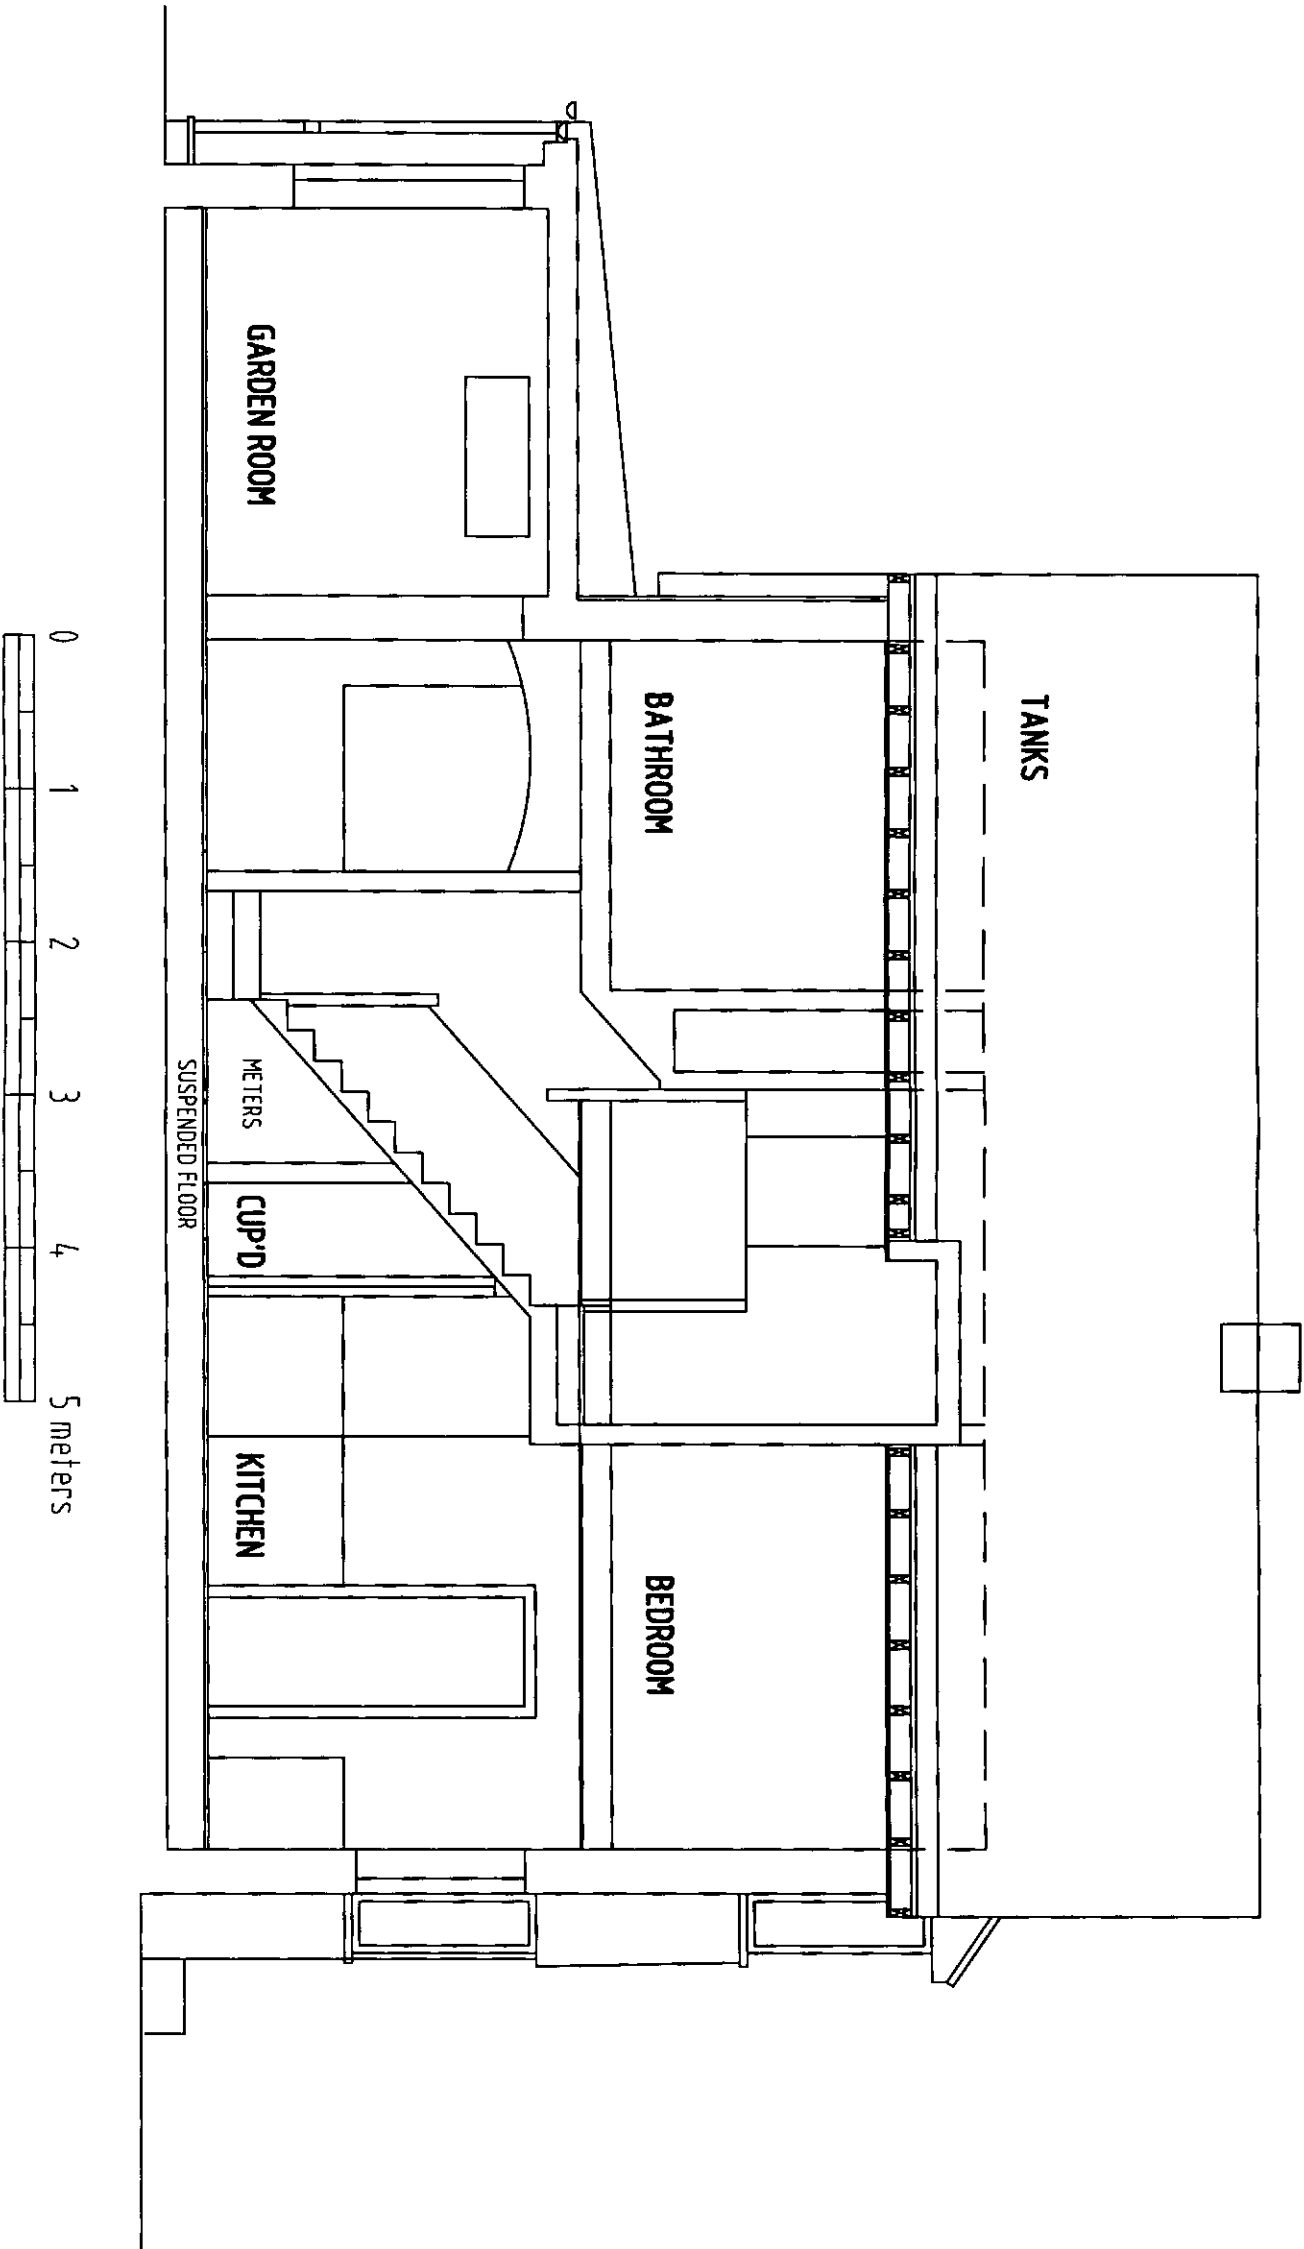

32 LITTLE PADDOCKS FERRING

client **S ALEXANDER** date **JULY 2013**
project **32 LITTLE PADDOCKS** drg no **13016-104**

scale **1:50 @ A3**

SUBJECT TO DETAILED SURVEY - DRAWING PREPARED FOR PLANNING APPLICATION PURPOSES ONLY
NO DIMENSIONS ARE TO BE SCALED FROM THE DRAWING EXCEPT FOR THE PURPOSE OF PLANNING APPLICATIONS - THE CONTRACTOR SHOULD CHECK ALL DIMENSIONS ON SITE - IT IS THE CONTRACTORS RESPONSIBILITY TO ENSURE THAT ALL WORKS ARE LAWFUL AND IN COMPLIANCE WITH THE BUILDING REGULATIONS

cre
scent
a r c h i t e c t u r e
d e s i g n s

columbia house, columbia drive, worthing, west sussex,
bn13 3nd tel UK 0845 009 2223 fax 01903 691204
we.r@cre
scent-designs.co.uk

© Copyright Crescent Designs (Sussex) Ltd