


PROPOSED TYPICAL SHORT SECTION
lawful development certificate application

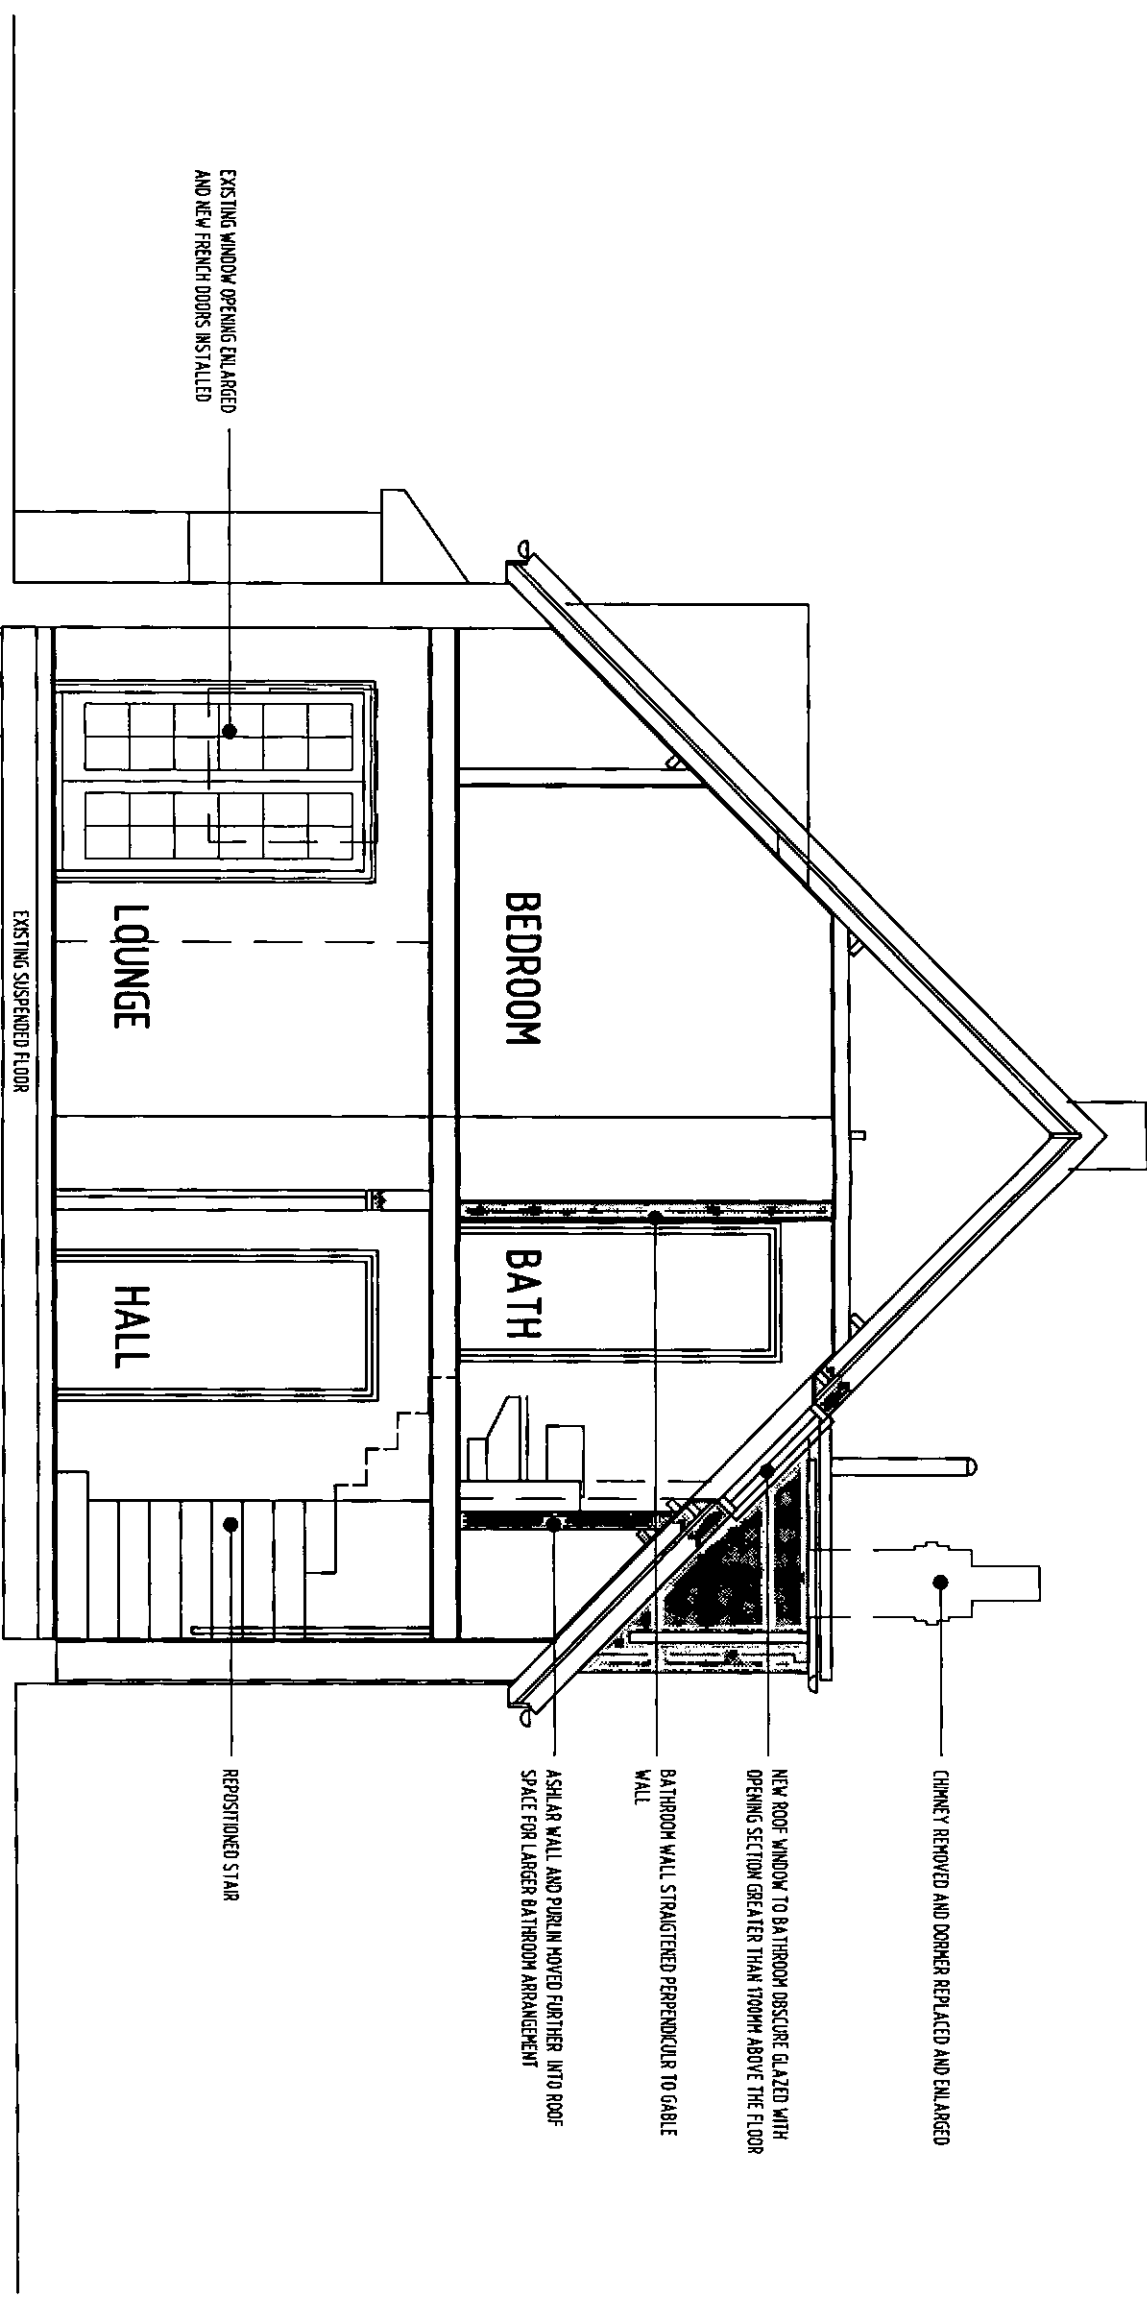

TYPICAL SHORT CROSS SECTION



32 LITTLE PADDOCKS FERRING

client S ALEXANDER date JULY 2013
project 32 LITTLE PADDOCKS drg no 13016-113A

scale 1:50 @ A3

SUBJECT TO DETAILED SURVEY - DRAWING PREPARED FOR PLANNING APPLICATION PURPOSES ONLY
NO DIMENSIONS ARE TO BE SCALED FROM THE DRAWING EXCEPT FOR THE PURPOSE OF PLANNING APPLICATIONS - THE CONTRACTOR SHOULD CHECK ALL DIMENSIONS ON SITE - IT IS THE CONTRACTOR'S RESPONSIBILITY TO ENSURE THAT ALL WORKS ARE LAWFUL AND IN COMPLIANCE WITH THE BUILDING REGULATIONS

REV A 08.08.13 PROPOSED FRENCH DOORS INDICATED

crescent designs
architectural

columbia house, columbia drive, worthing, west sussex,
bn13 3hd tel UK 0845 009 2223 fax 01903 691204
we.r@crescent-designs.co.uk © Copyright Crescent Designs (Sussex) Ltd