



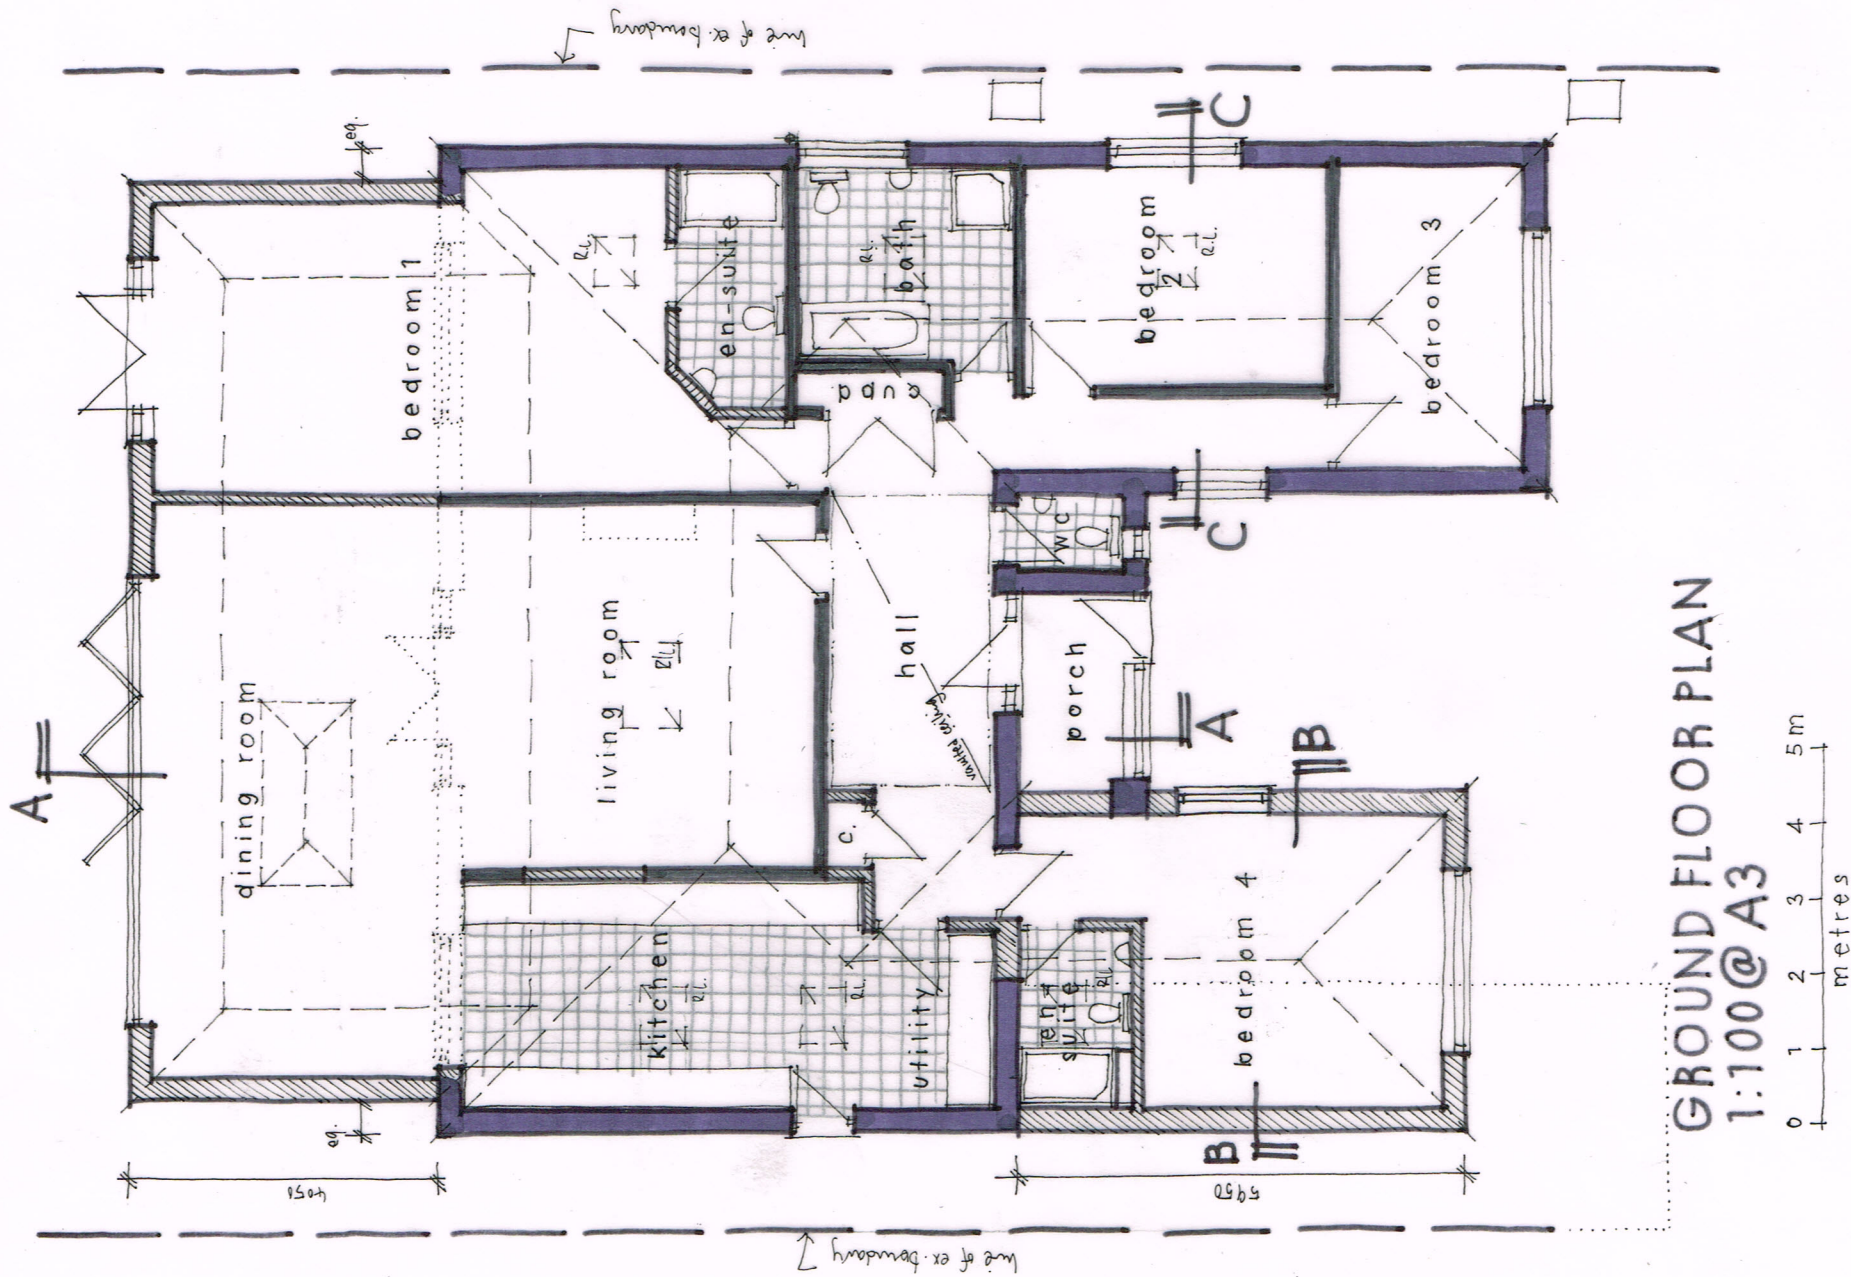

GROUND FLOOR PLAN
1:100@A3

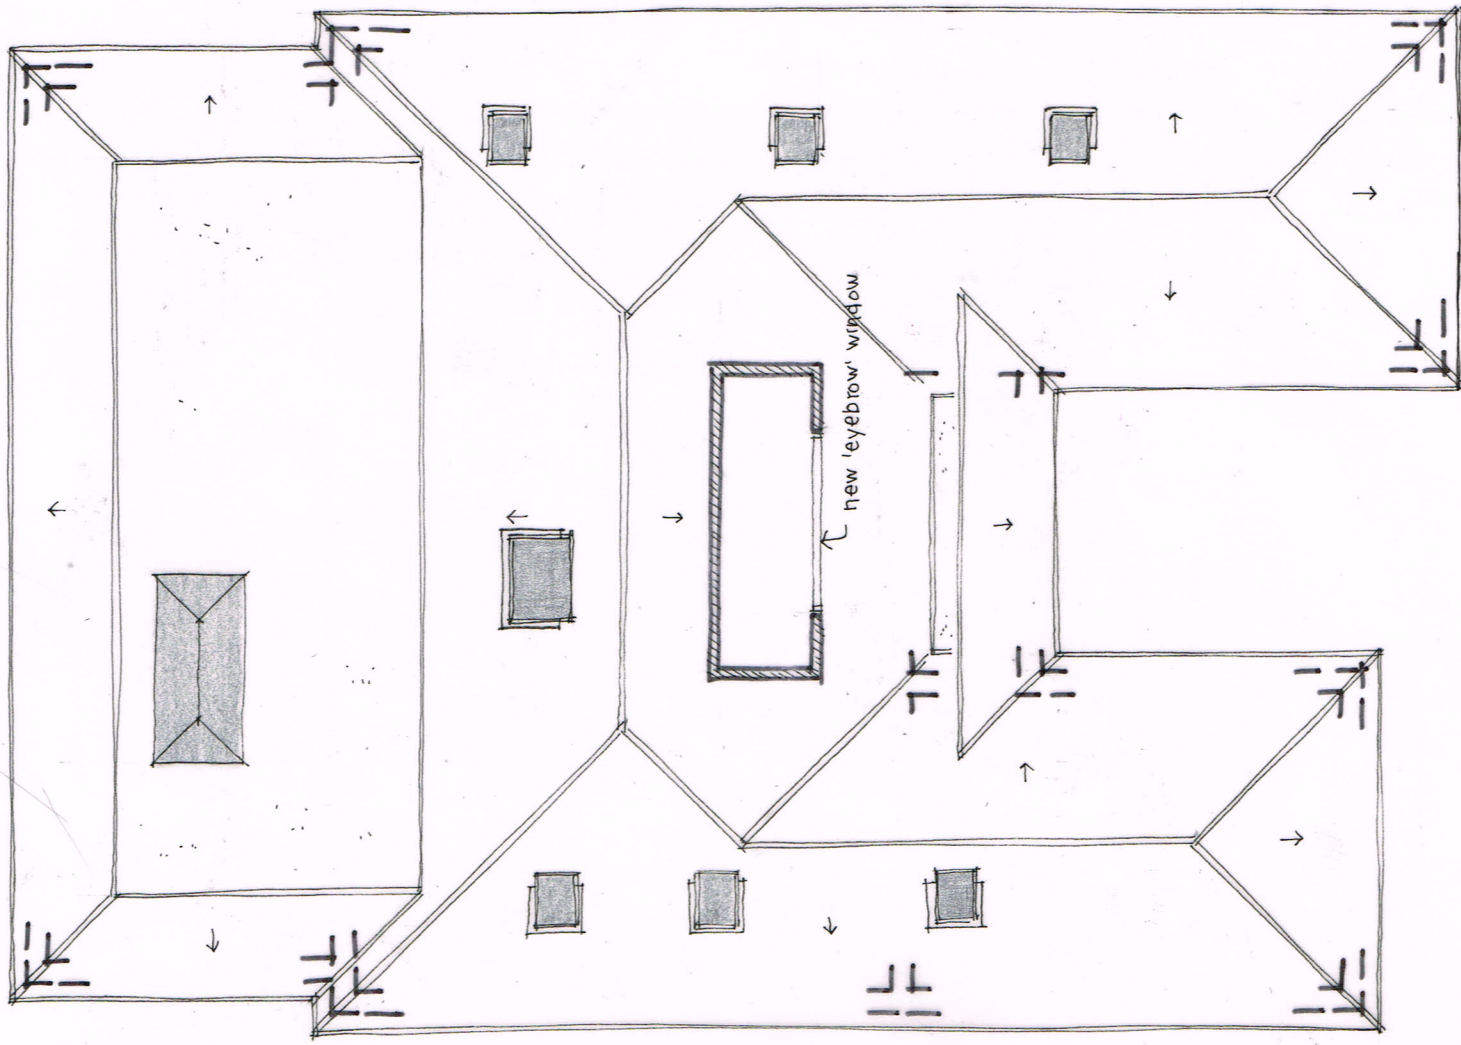

1st FLOOR / ROOF PLAN

8 - rooflight over en-suite not Bed 4, side window added to Bed 4, rooflight added to living room 9/1/14

Revisions A - 3rd rooflight added to east elevation (Bed 4), with velux to west of Bed 4 20/6/14 gulleys

2 FERRINGHAM LANE, FERRING
Proposals 10 £ Oct 2012