



PROPOSED ELEVATIONS 1:100 @ A3

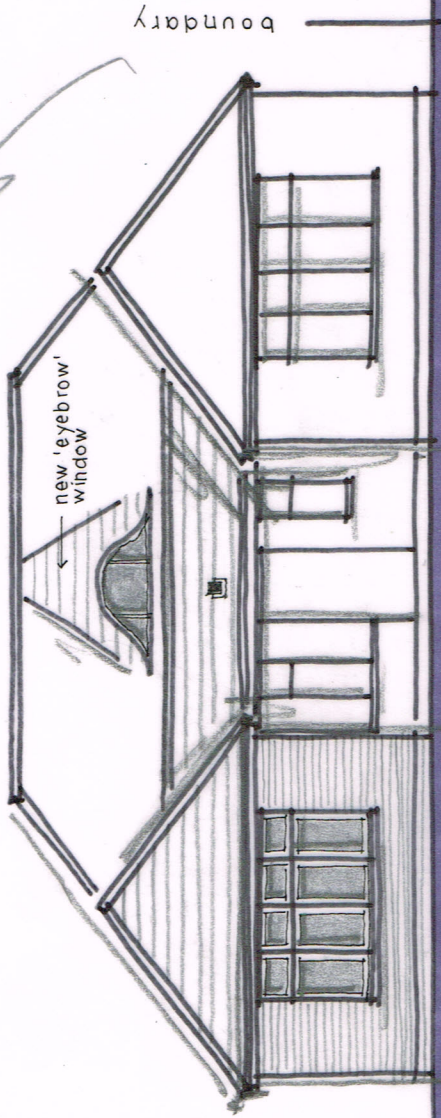


FRONT

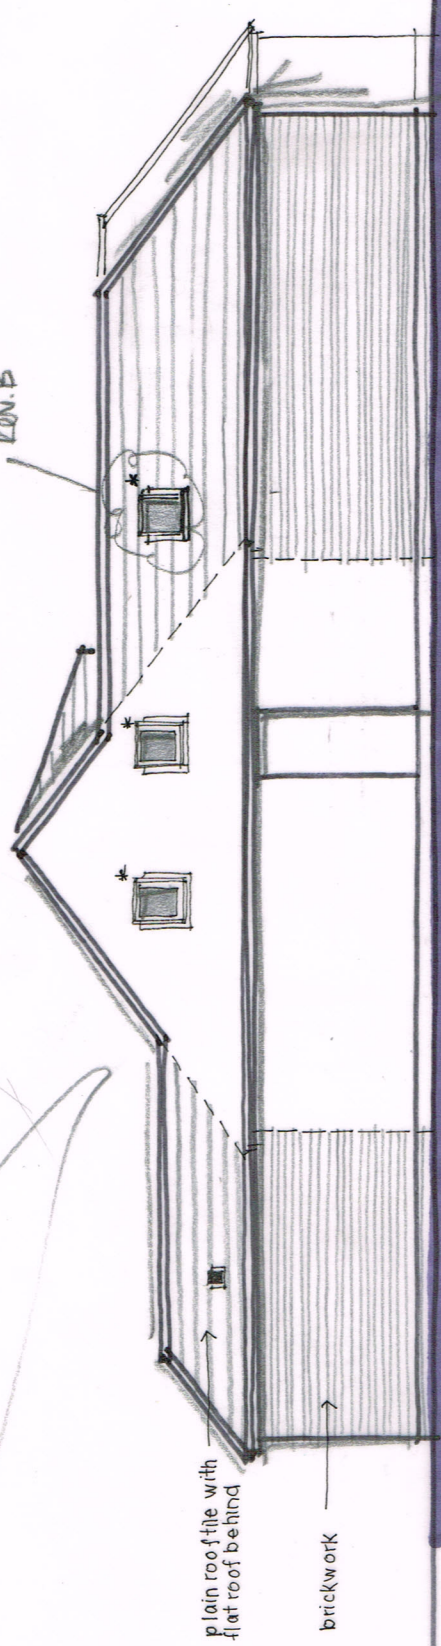


SIDE (e)

* note - windows to side elevations (1st floor velux) to have obscure film applied to glass. - Rev. A.


Wayne Gander MCIAT
Architectural Technologist
98 Durrington Lane
Worthing
West Sussex BN13 2RQ
Tel/Fax 01903 694817

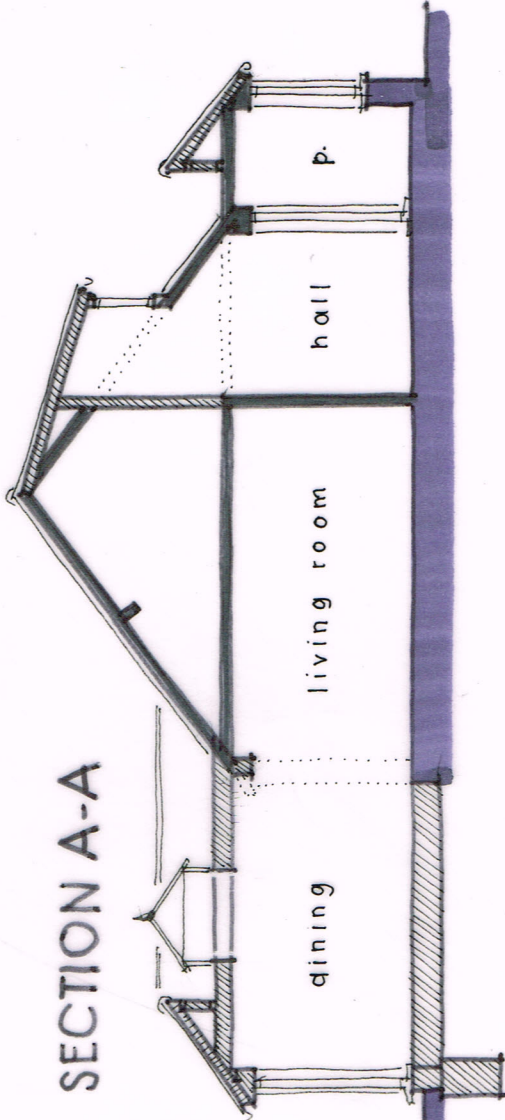


SECTION A-A

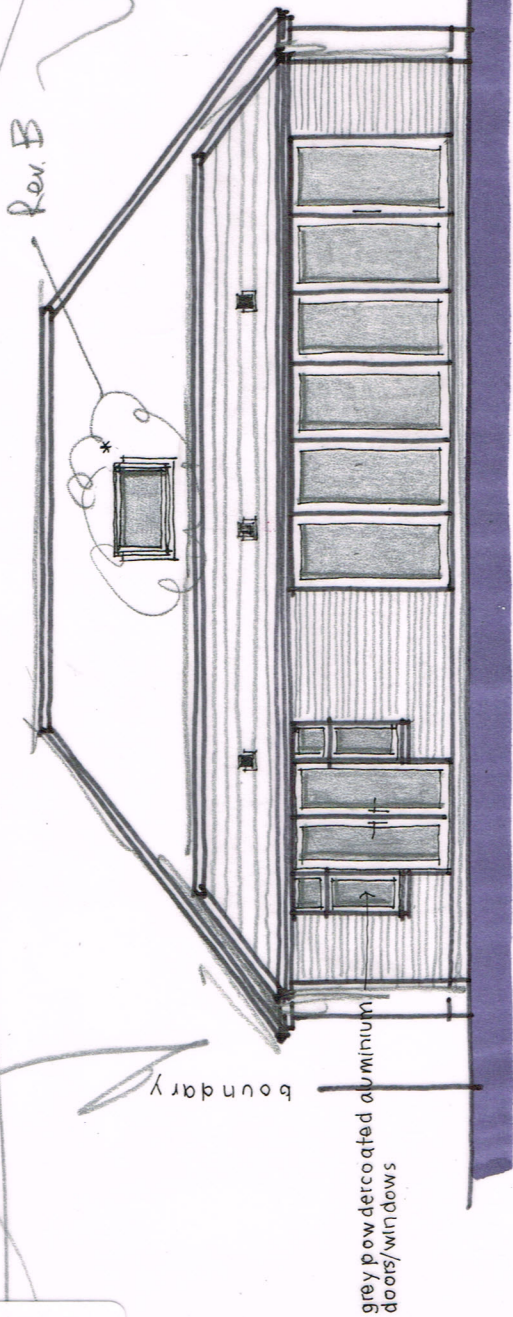

REAR

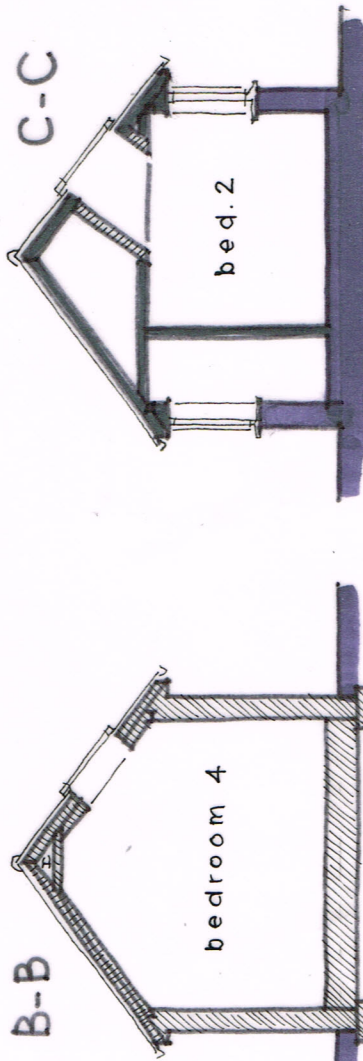

B-B

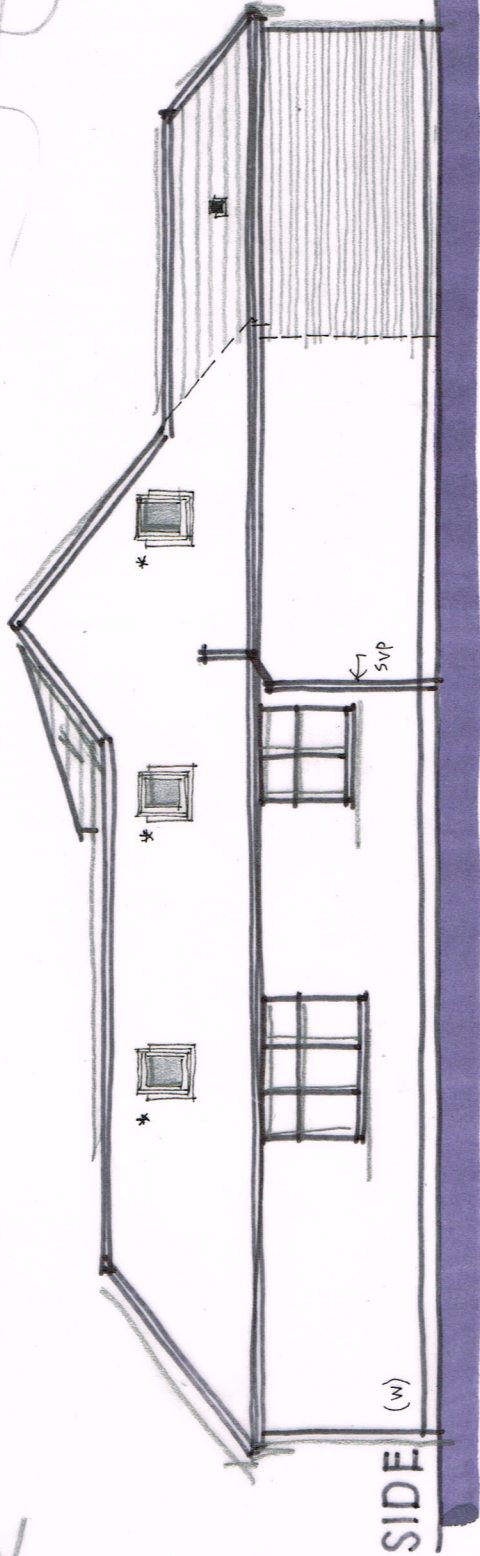

SIDE (w)

Revisions: A - 3rd velux added to east elevation, note: v: obscure film added 30/6/14
B - 2nd floor window added, note: g: added to rear elevation 9/7/14

