


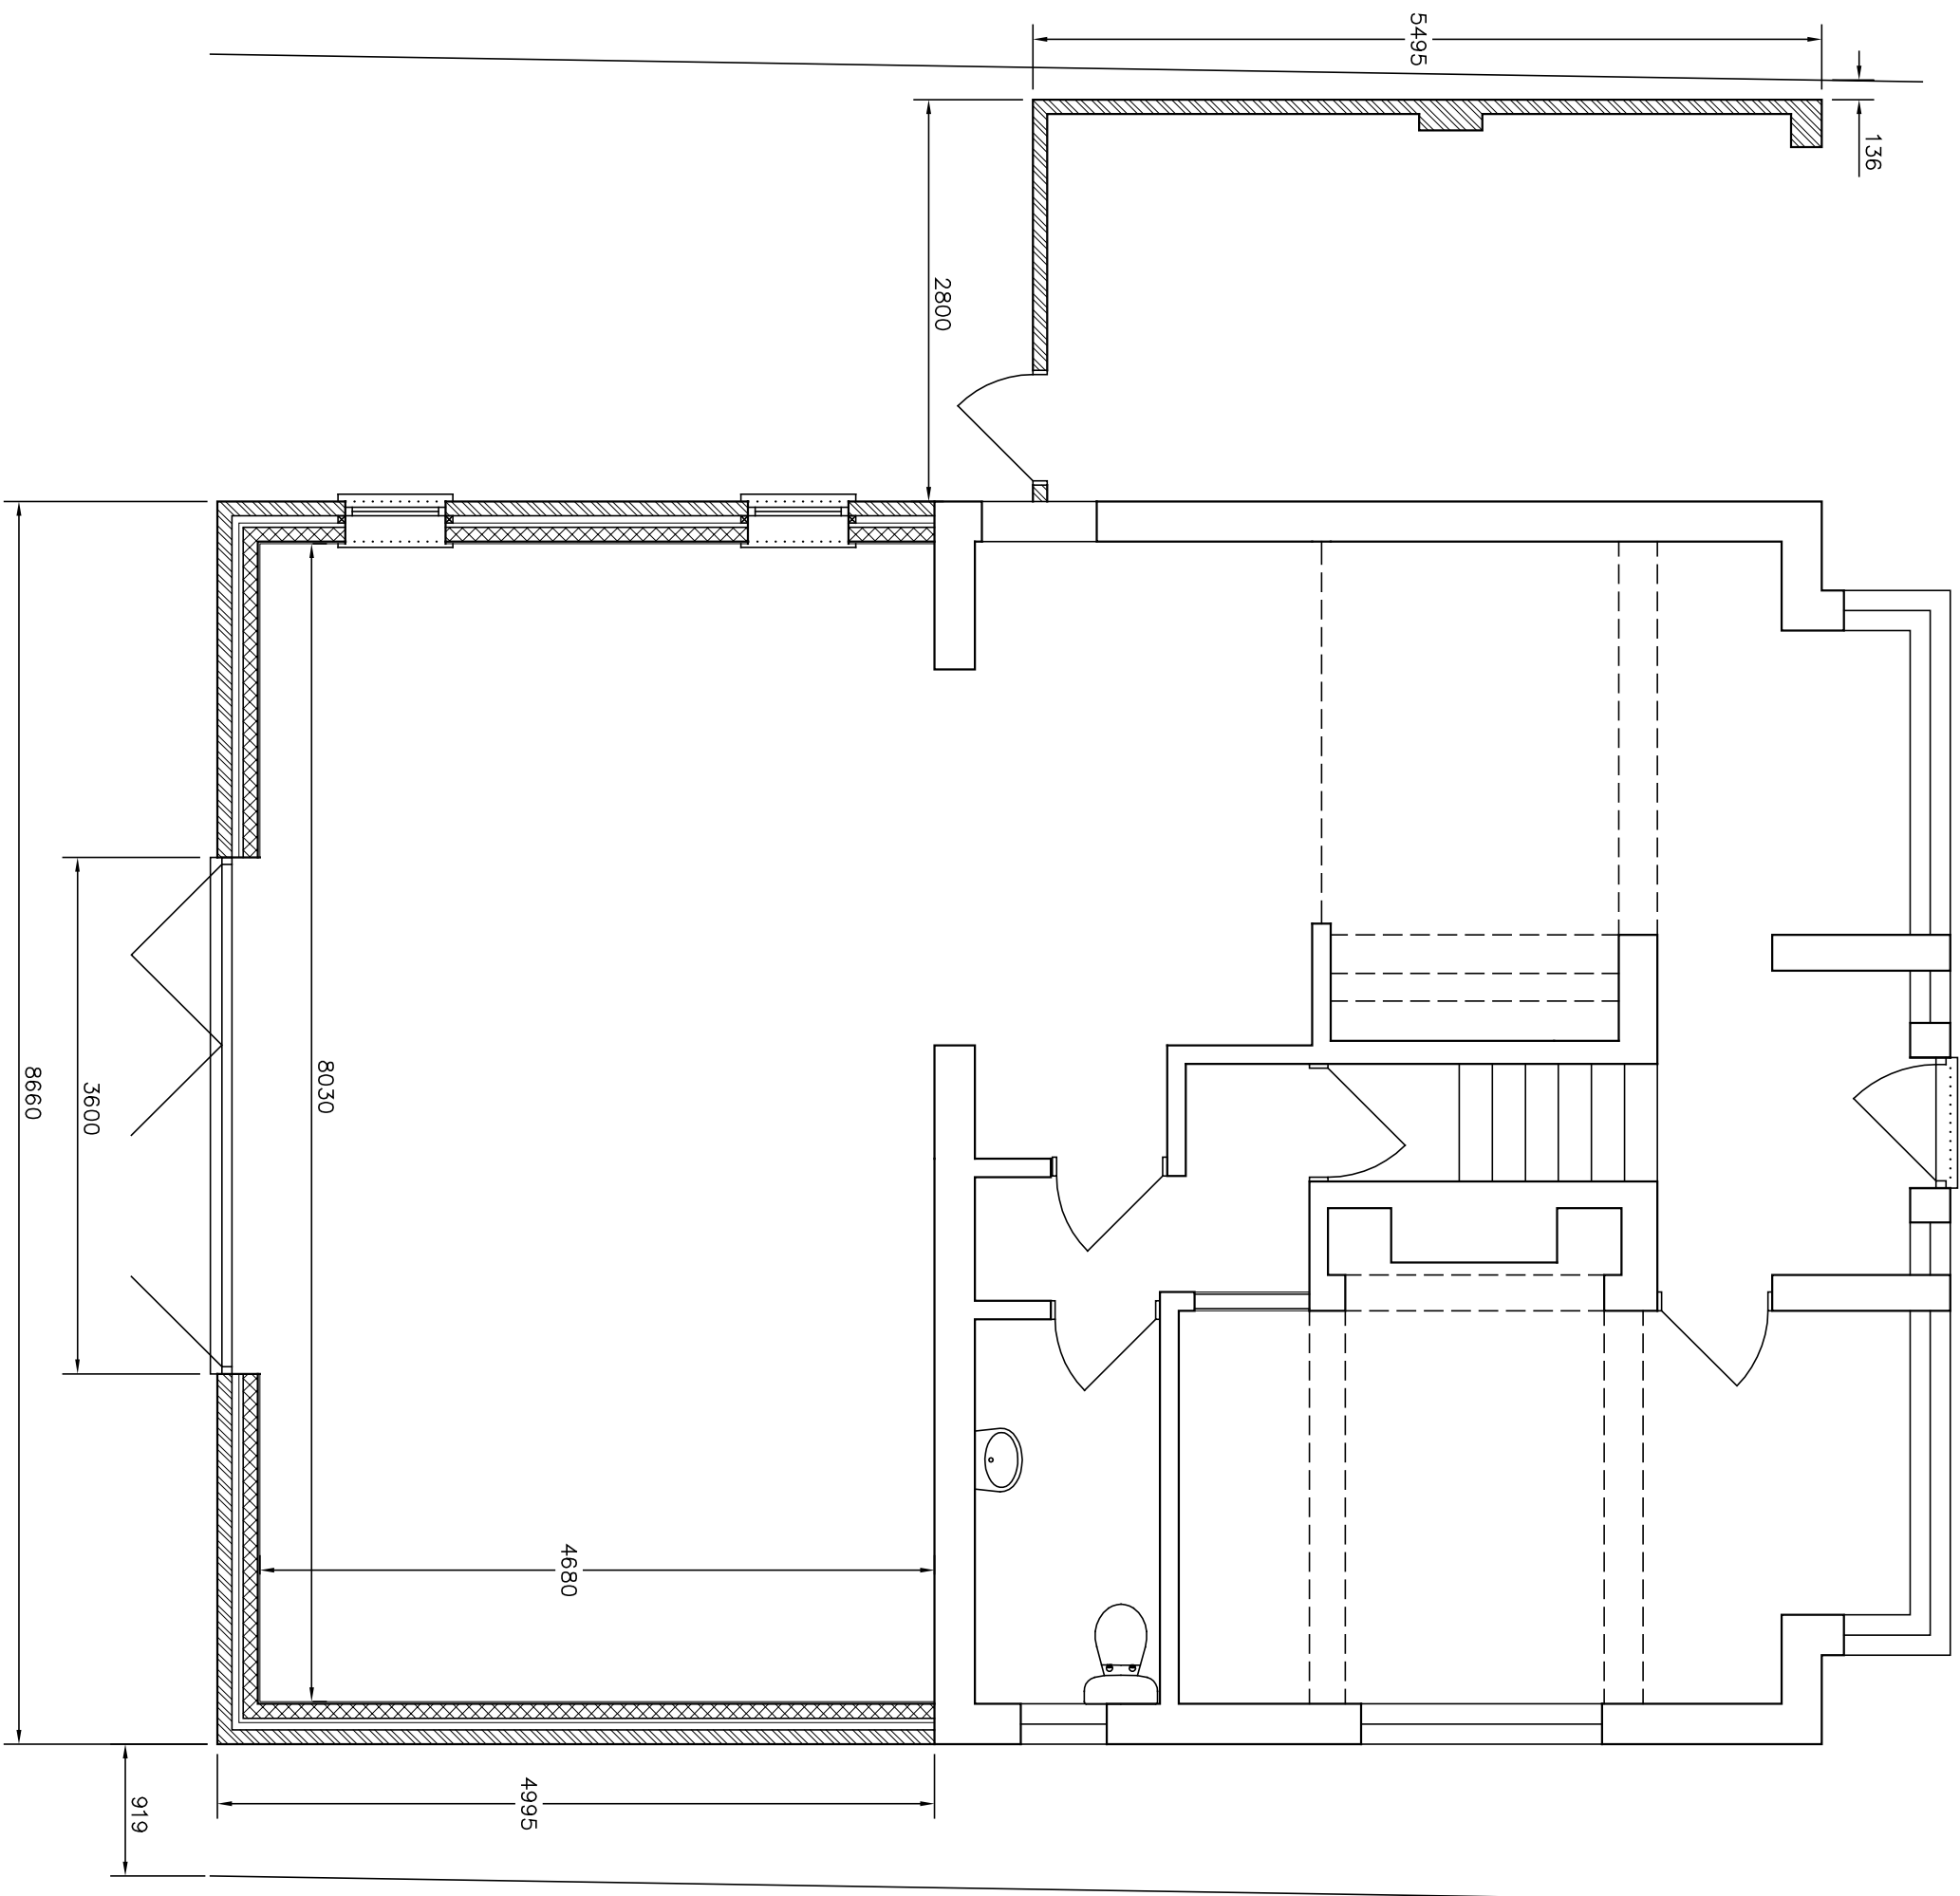

Amendments:—

BRYCESON SHAW ASSOCIATES


Surveyors and Designers

2 Wellesley Court, Fitzalan Road, Littlehampton,

West Sussex BN17 5JW

Tel. 01903 734381 Mobile: 07889 651301

E-mail: brycesonshaw@btinternet.com

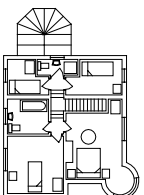

Project:

Proposed extension; 29 Beehive Lane, Ferring BN12 5NR

Drawing:

Ground floor

For:

Ms. H. Brooker

Drawn:

PKS

Date:

May 2018

Scales:

1:50

 $\text{N} \cdot \text{O}$

2293/01/03

To scale when printed on A3