
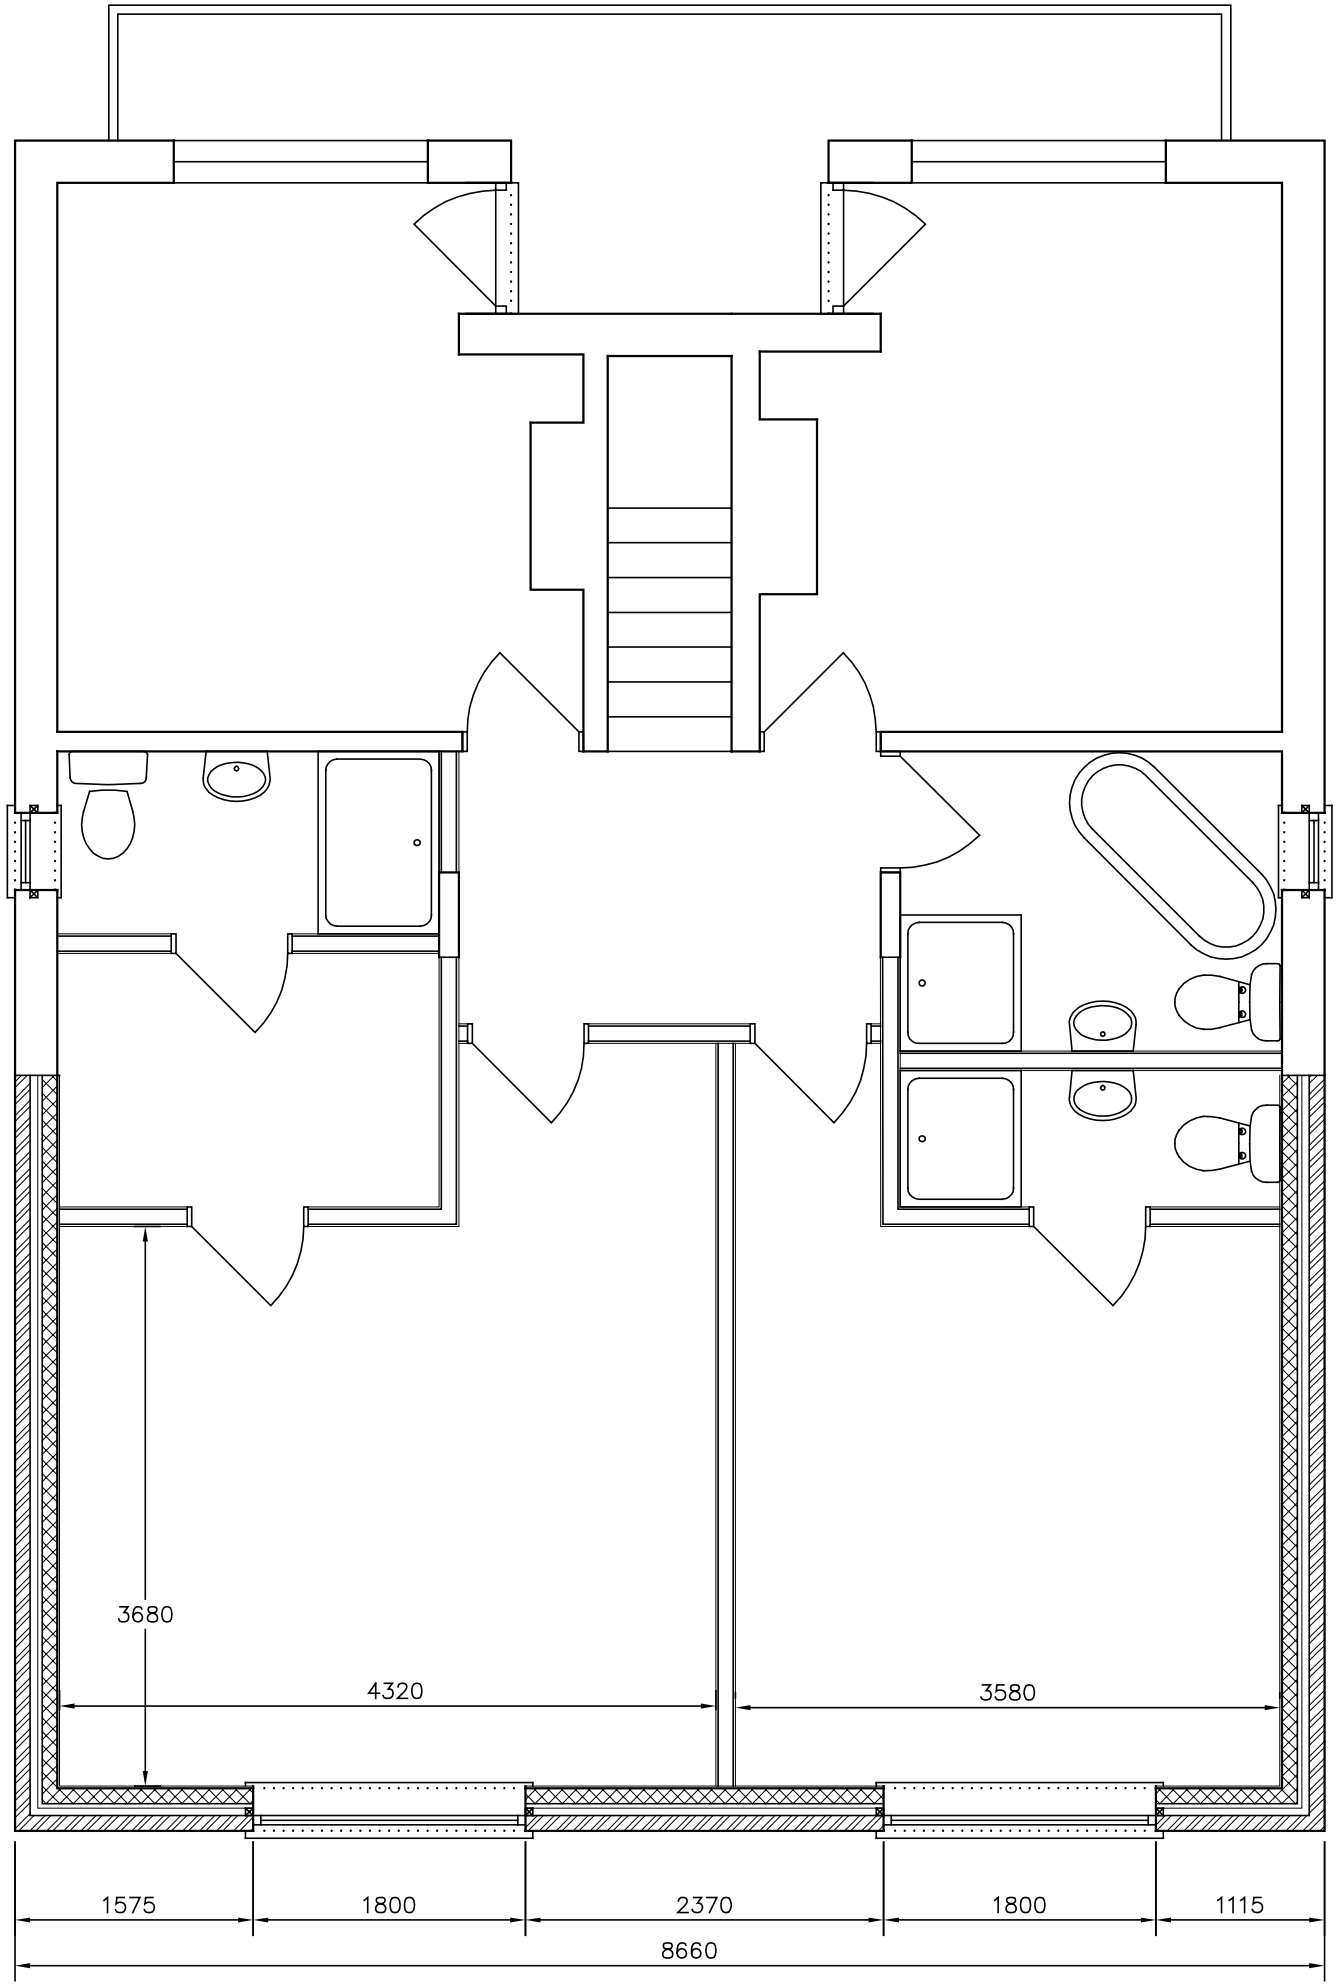


Amendments: –

BRYCESON SHAW ASSOCIATES
Surveyors and Designers
2 Wellesley Court, Fitzalan Road, Littlehampton,
West Sussex BN17 5JW
Tel. 01903 734381 Mobile: 07889 651301
E-mail: brycesonshaw@btinternet.com

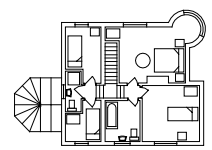

Project:
Proposed extension; 29 Beehive Lane, Ferring BN12 5NR

Drawing:
First floor

For:
Ms. H. Brooker

Drawn:	Date:
PKS	**May 2018**
Scales: **1:50**	No: **2293/01/04**

To scale when printed on A3

ARUN DISTRICT COUNCIL FG/102/18/HH