
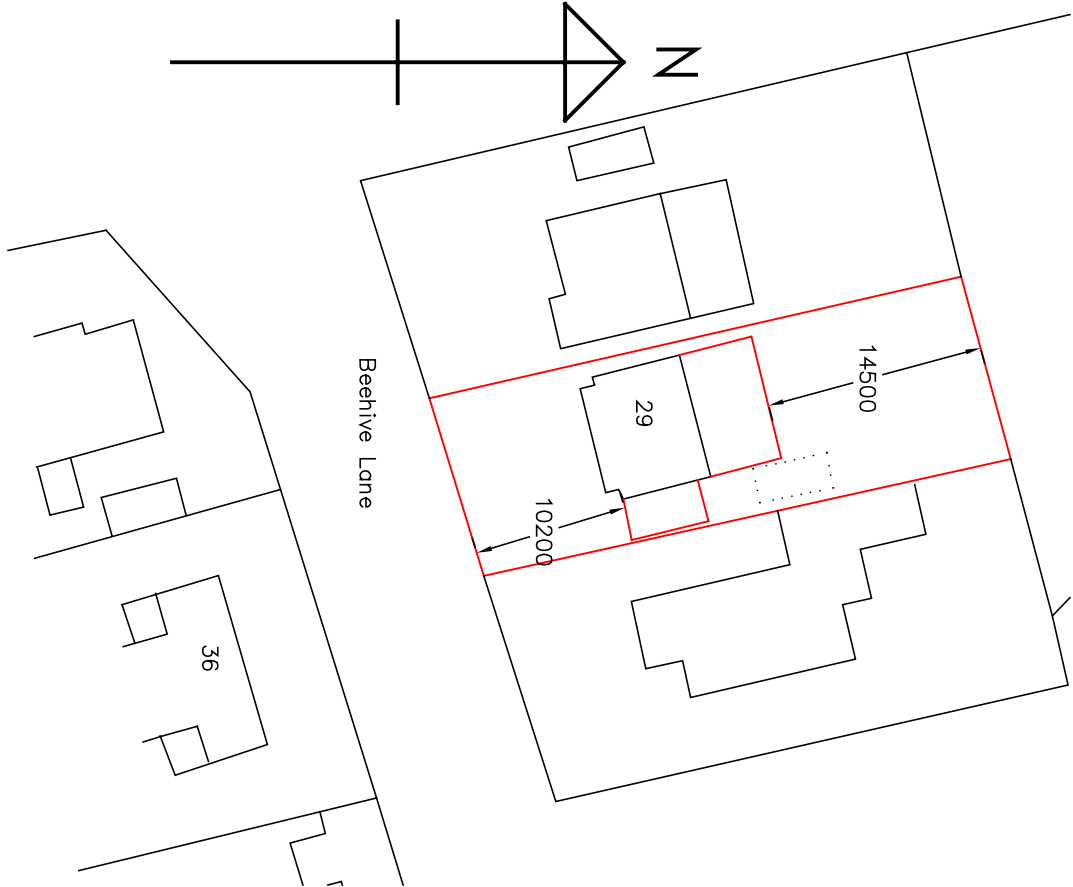
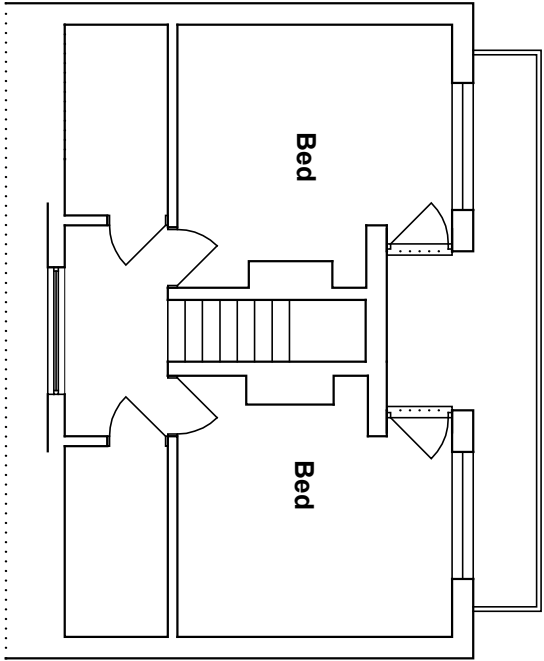
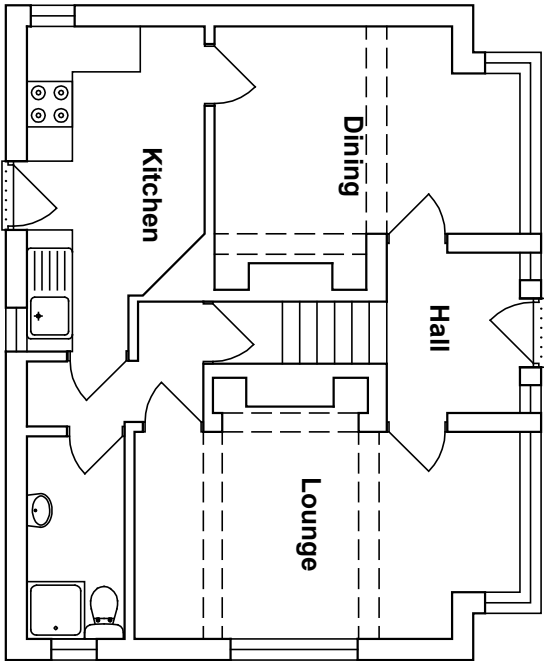
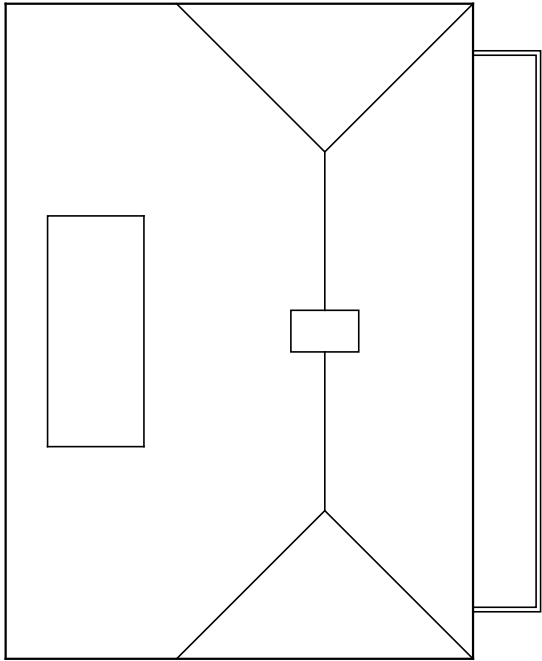
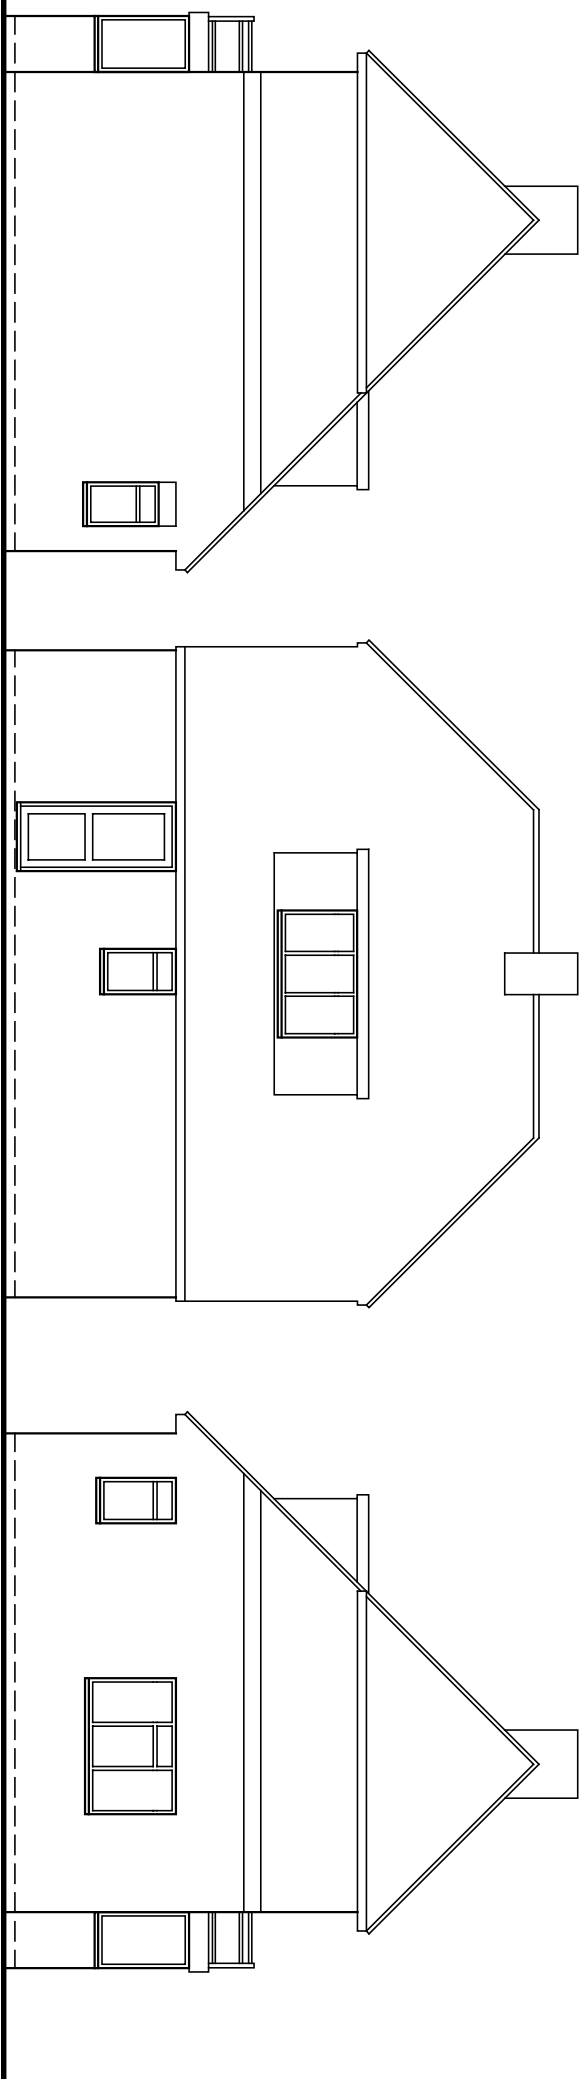


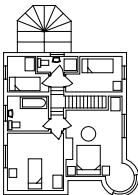

Amendments: –

BRYCESON SHAW ASSOCIATES	
Surveyors and Designers	
2 Wellesley Court, Fitzalan Road, Littlehampton, West Sussex BN17 5JW	
Tel. 01903 734381 Mobile: 07889 651301	
E-mail: brycesonshaw@btinternet.com	
	
Project: Proposed extension; 29 Beehive Lane, Ferring BN12 5NR	
Drawing: Plans and elevations as existing	
For: Ms. H. Brooker	
Drawn: PKS	Date: May 2018
Scales: 1:100 1:500	No: 2293/01/01
To scale when printed on A3	