



1. For general notes refer to drawing 0002
2. Minimal noise & vibration techniques **must** be in place during temporary tank farm support placement for local environment. Ensure excavator is present to remove obstructions during works.
3. Dewatering of tank farm to be constant until tanks have been backfilled
4. For reinforcement read with bar schedule 0201-01


1 : 50

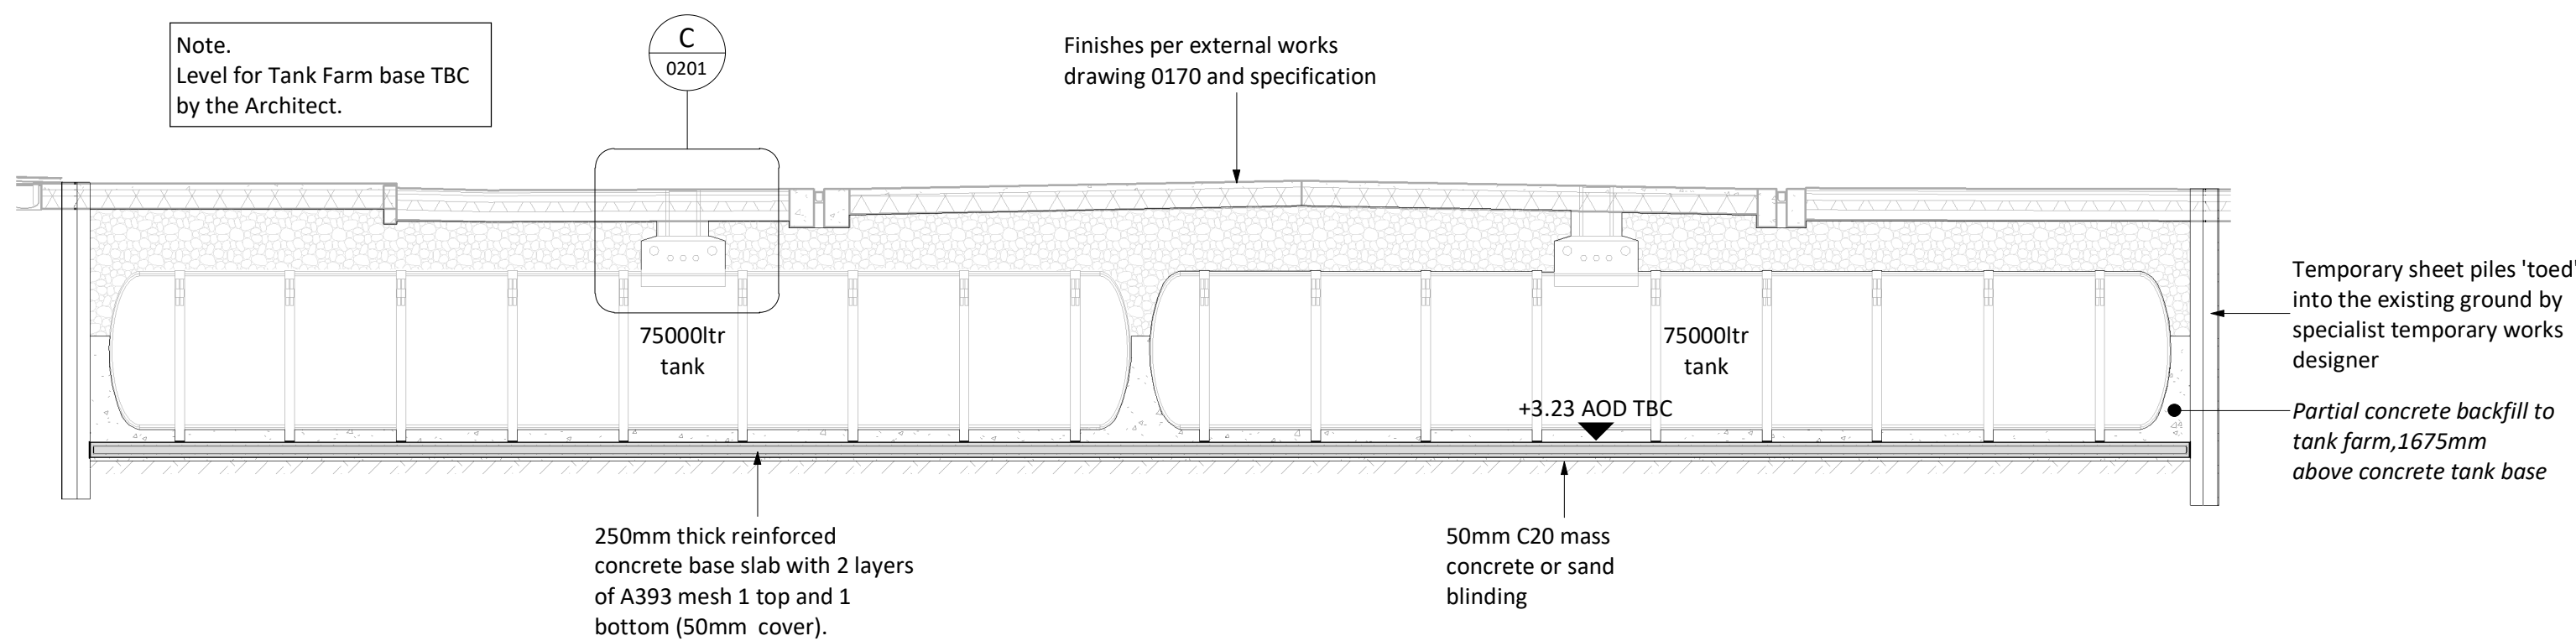


A Section A-A
1 : 100

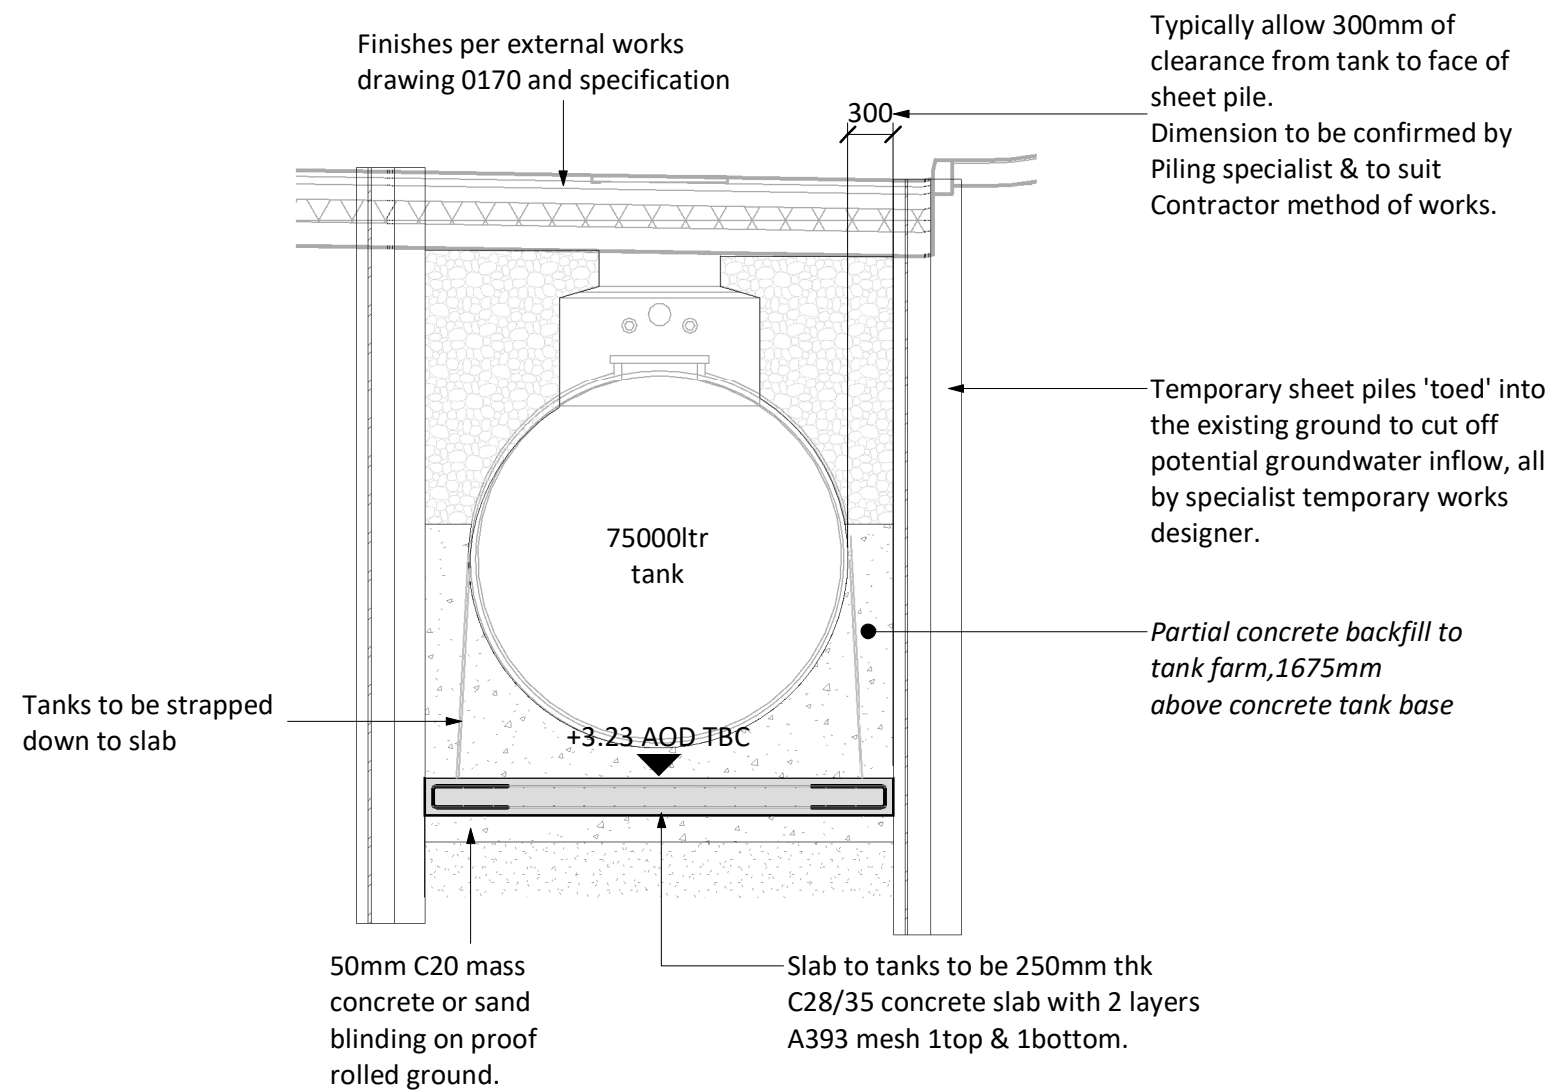

B Section B-B
1 : 50

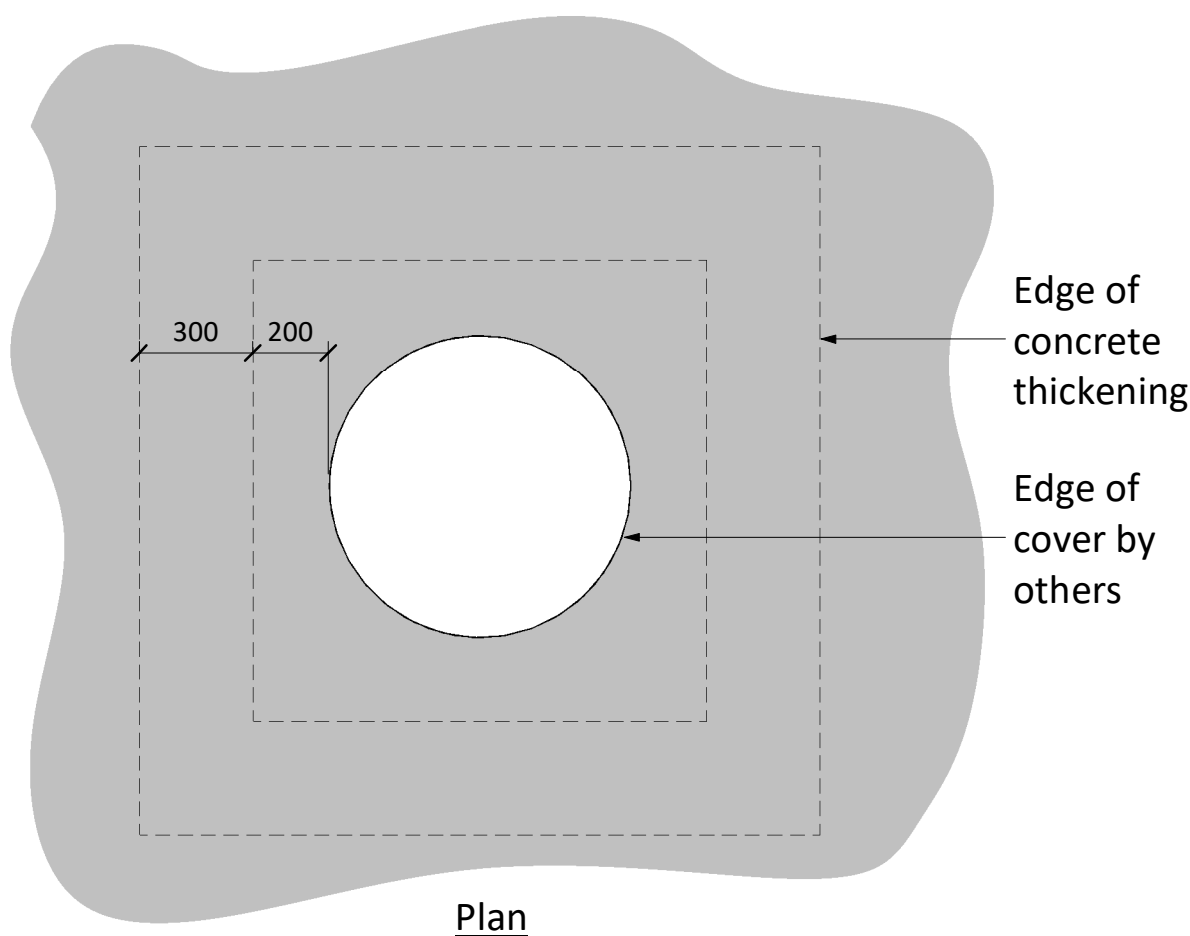

Plan

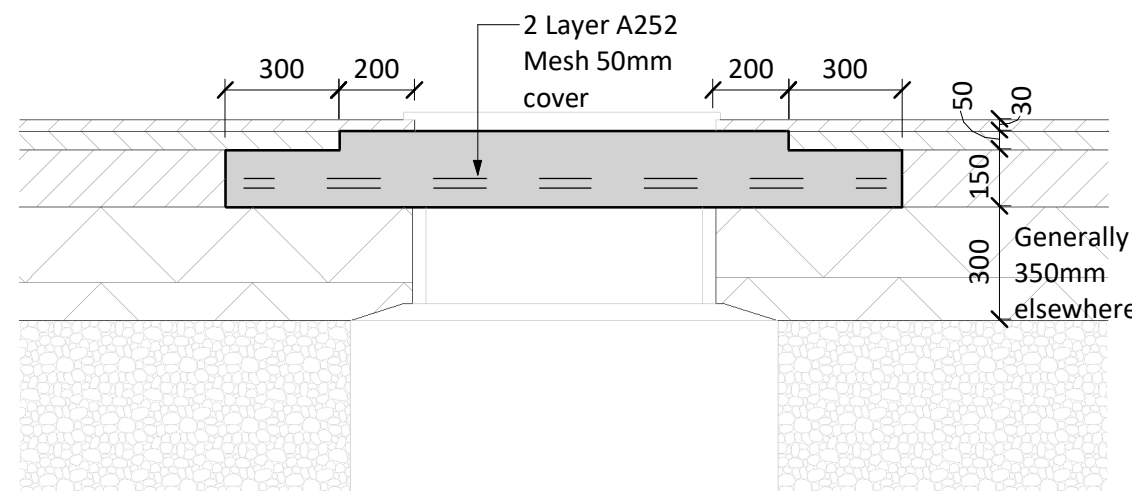

Section

C Fibrelite cover surround detail
1 : 20

13.04.18	Cocnrete backfill note added	BB	TC	P02
09.02.18	Preliminary Issue	BB	PG	P01
Date	Revision	By	Chkd	Rev



ADEPT

Engineering Better Solutions Together






Civil and Structural Consulting Engineers

Web www.adeptcsce.com

email inbox@adeptcsce.com

Originating Office

**14 Festoon Rooms, Sunny Bank
Mills, Farsley, Leeds LS28 5UJ**

Tel 0113 239 4518



**INVESTORS
IN PEOPLE**



Project

ASDA Ferring

Title
Tank Farm general
arrangement

Client

ASDA
Save money. Live better.

Scale @ A1	Drawn	Checked	Date
As indicated	BB	PG	Feb'18
Suitability	Purpose		
S1	Preliminary		

UPRN Originator Zone Level Type Role Class Drg. No. Rev.

05.16049-ACE-00-XX-DR-S-20-0201-P02