


KEY

OWNERSHIP BOUNDARY

APPLICATION SITE BOUNDARY

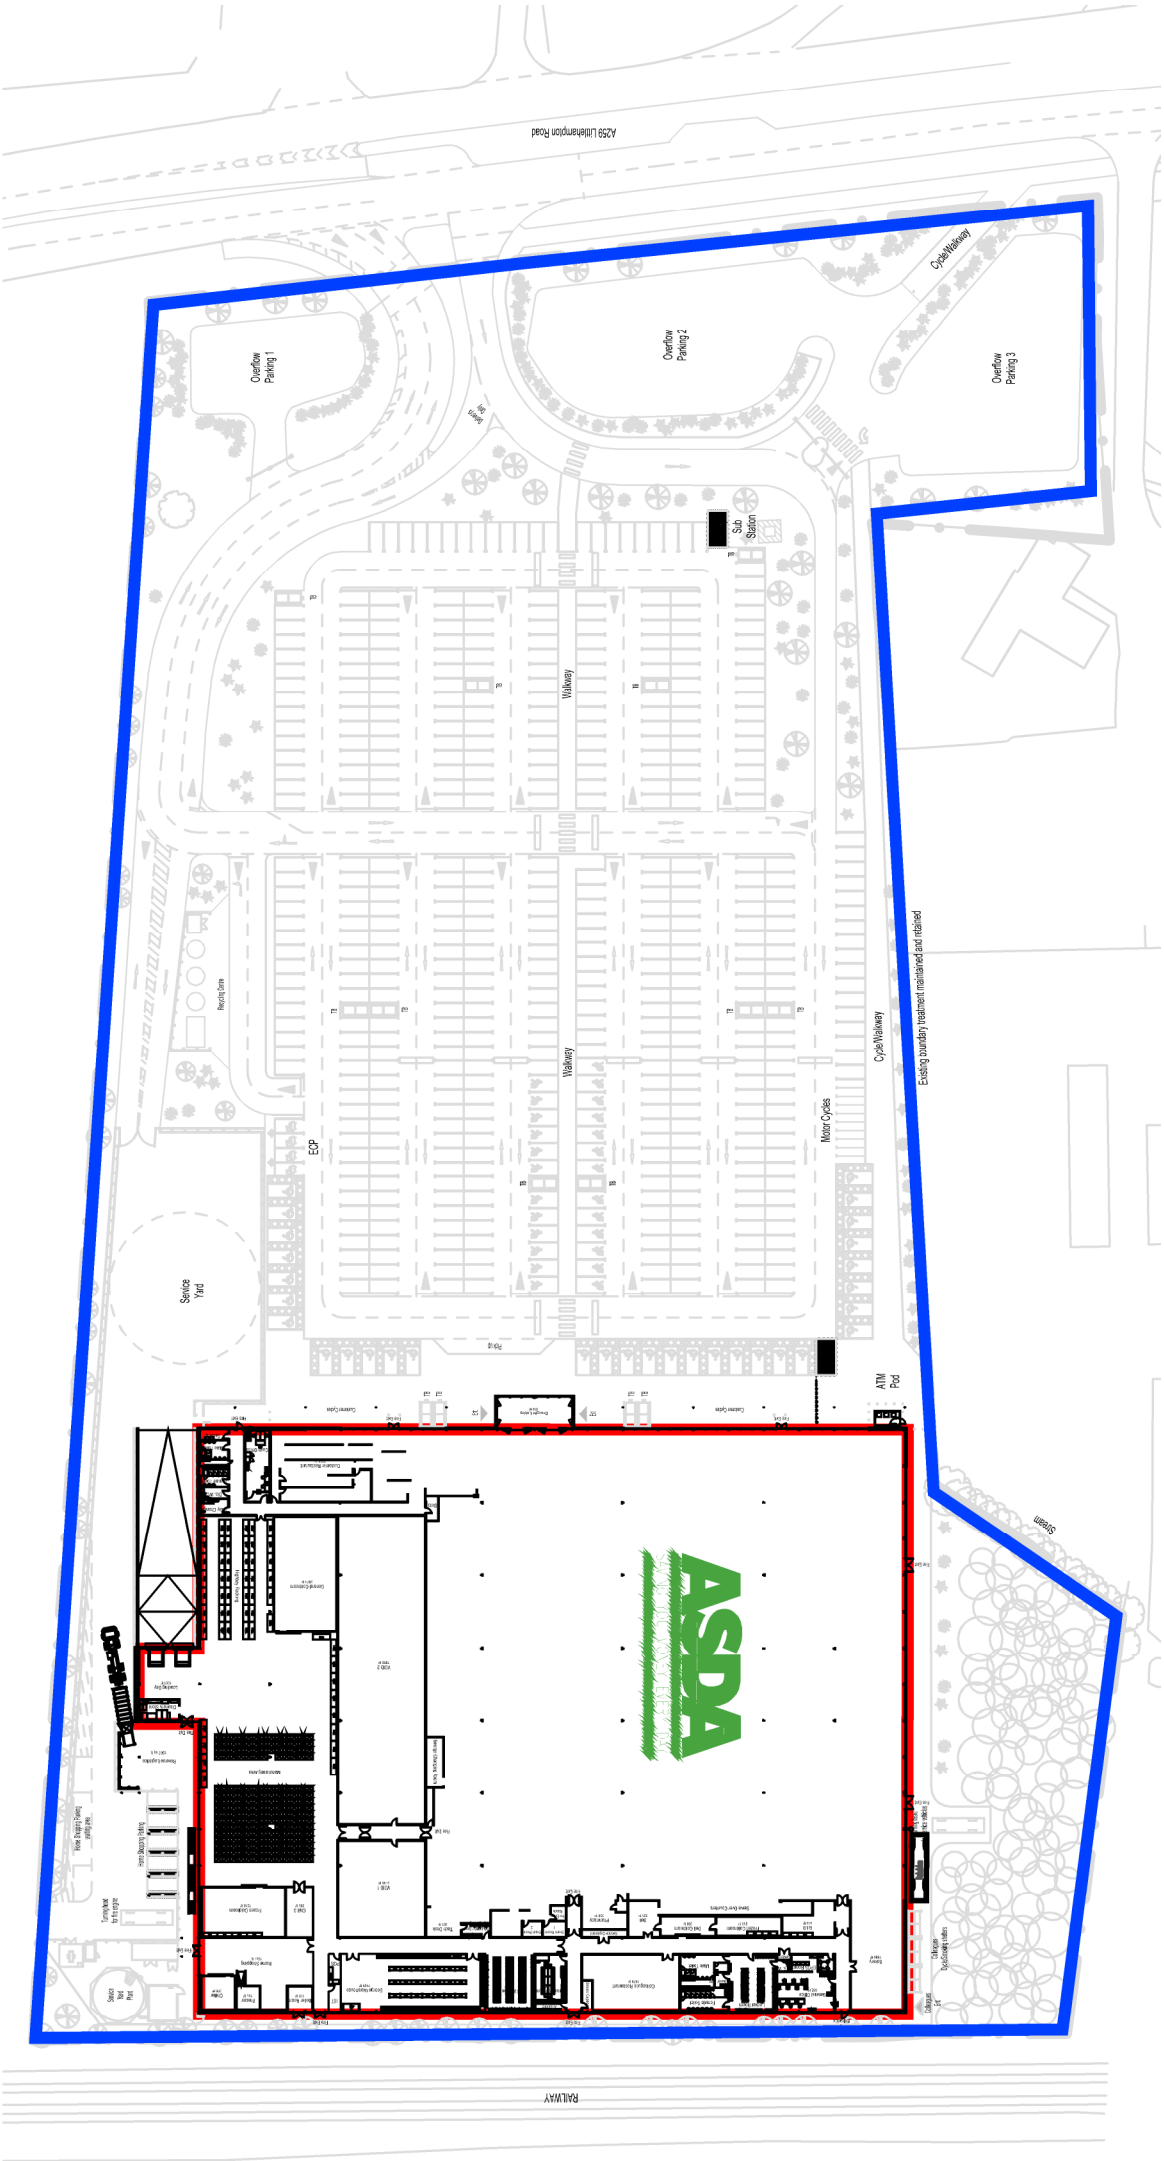

HALLIDAY FRASER MUNRO
CHARTERED ARCHITECTS & PLANNING CONSULTANTS

Project:
Site Location Plan
ASDA Ferring

Client:
Asda Stores Ltd

Title:
Ferring Site Location Plan

Document Reference			
11915 - HFM - ZZ - ZZ - DR - A - L(00)	004		
Drawing Status:	Planning	Revision	-
Scale:	1:1250	Date:	September 2020

Do not scale this drawing.
Our survey material is reproduced with the permission of the controller of Her Majesty's Stationery Office Crown Copyright reserved.
The copyright of the drawing subsists in Halliday Fraser Munro Ltd.
Registered Office:
8 Victoria Street,
Aberdeen, AB10 1XB
T: 01224 386 700
E: info@hfm.co.uk
W: hfm.co.uk