


BLOCK PLAN 1:500 @ A3

KEY

- OWNERSHIP BOUNDARY
- APPLICATION SITE BOUNDARY
- CAFE AREA :

G.I.A STORE : 12299.204 sq. ft / 11427 m2
G.I.A CAFE : 2443.40 sq. ft / 227 m2

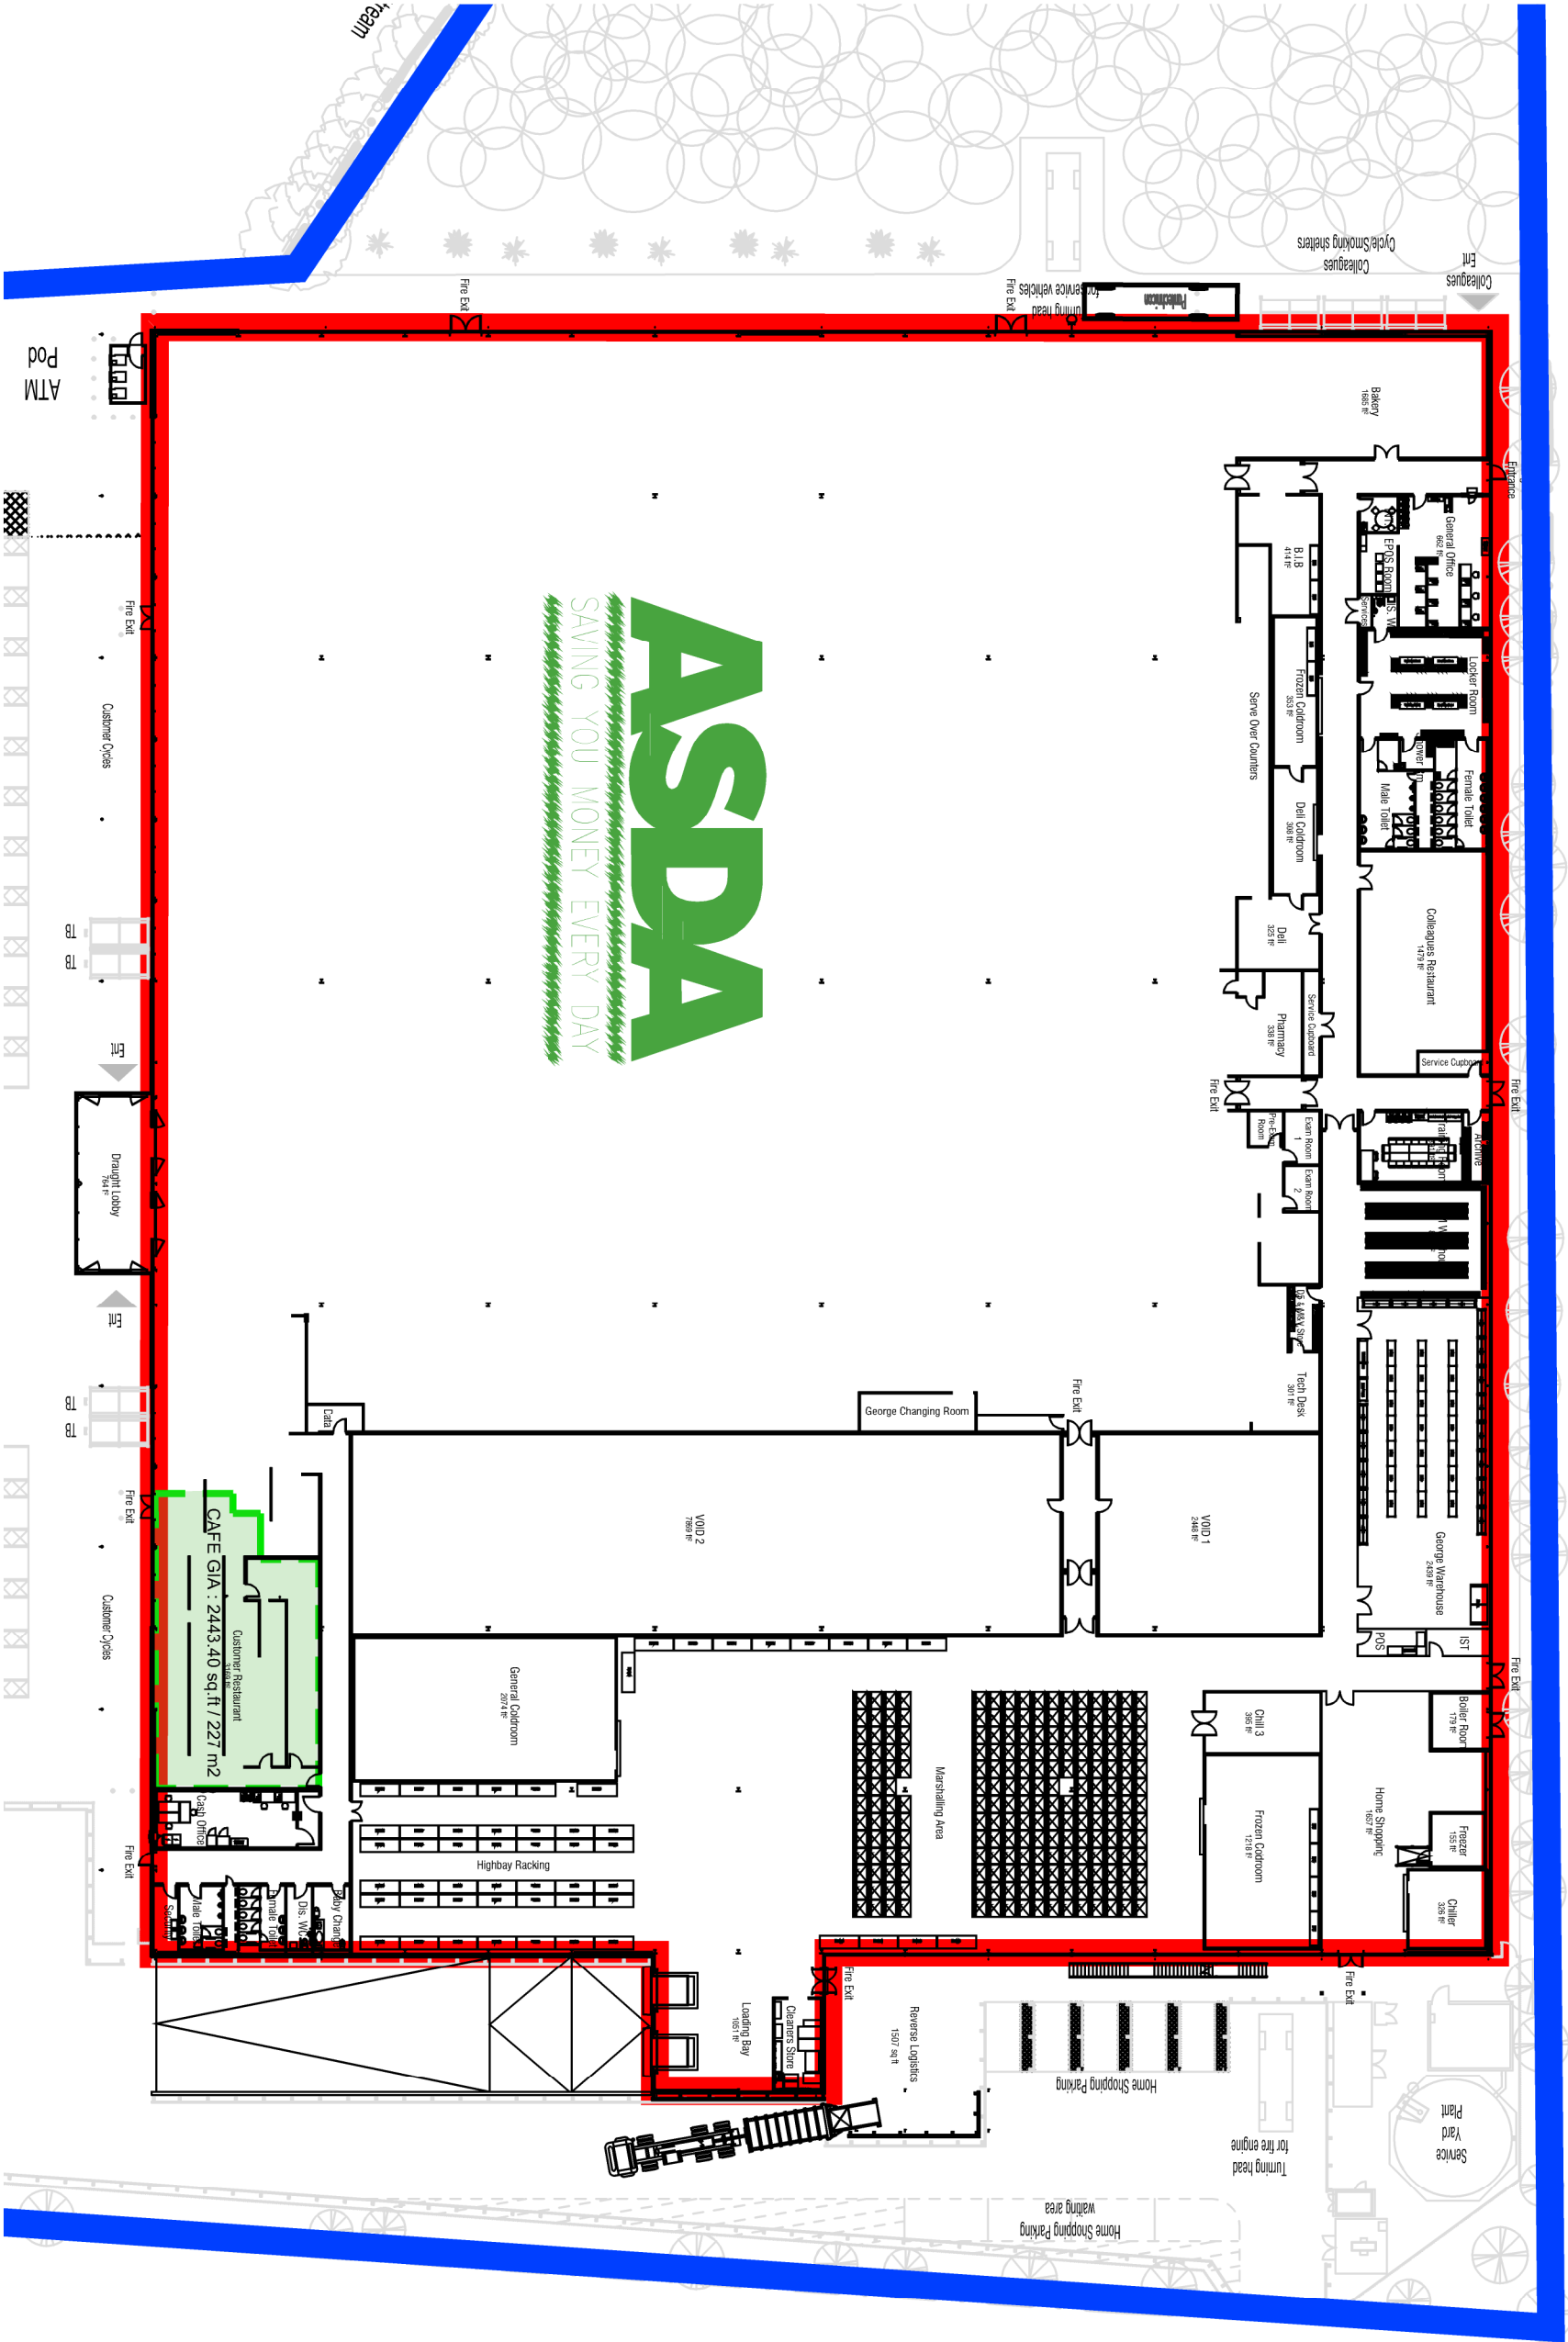

HALLIDAY FRASER MUNRO
CHARTERED ARCHITECTS & PLANNING CONSULTANTS

Project:
Block Plan
ASDA, Ferring
Client:
Asda Stores Ltd
Title:
Ferring Block Plan

Document Reference	Revision
11915 - HRM - ZZ - ZZ - DR - A - L(00) 005	
Drawing Status:	Planning
Scale:	1:500
Date:	September 2020

Do not scale this drawing.
Ordinance Survey material is reproduced with the permission of the controller of
Her Majesty's Stationery Office Crown Copyright reserved.
The copyright of this drawing subsists in Halliday Fraser Munro Ltd.
Registered Office:
8 Victoria Street,
Aberdeen, AB10 1XB
T: 01224 388 700
E: info@hfm.co.uk
W: hfm.co.uk