
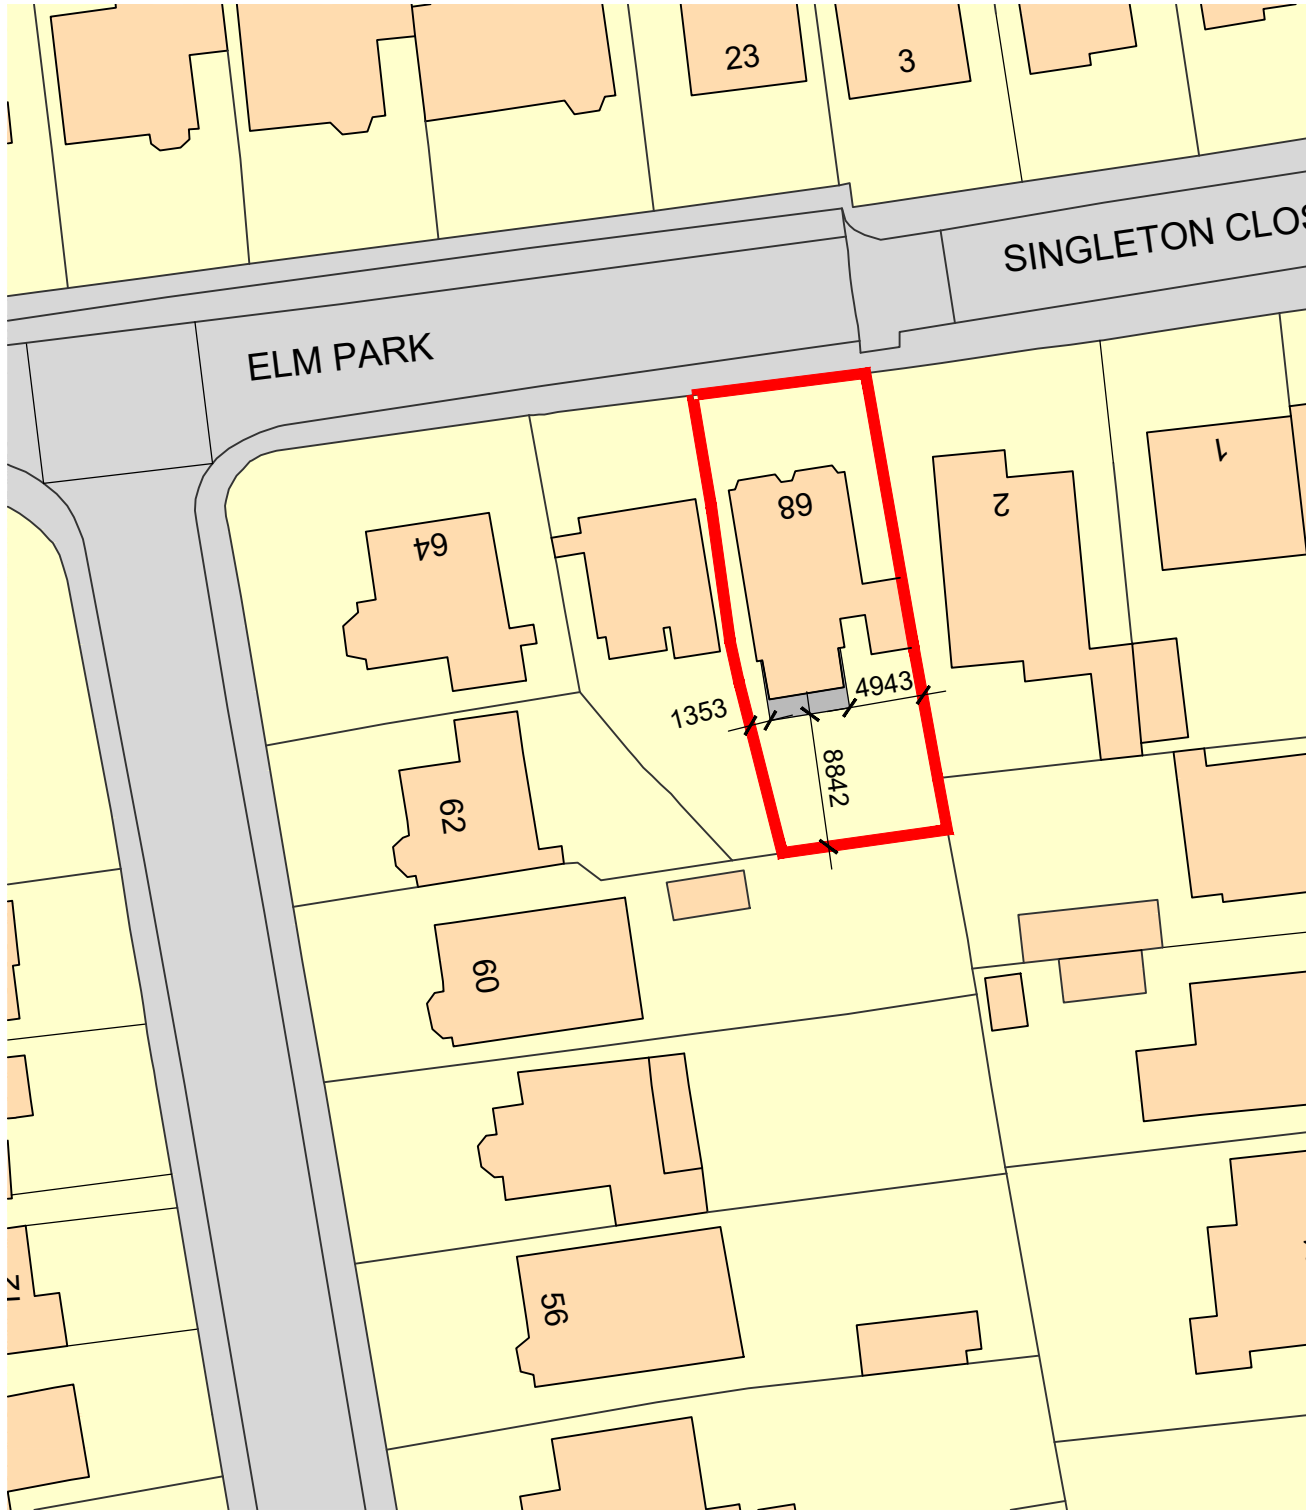
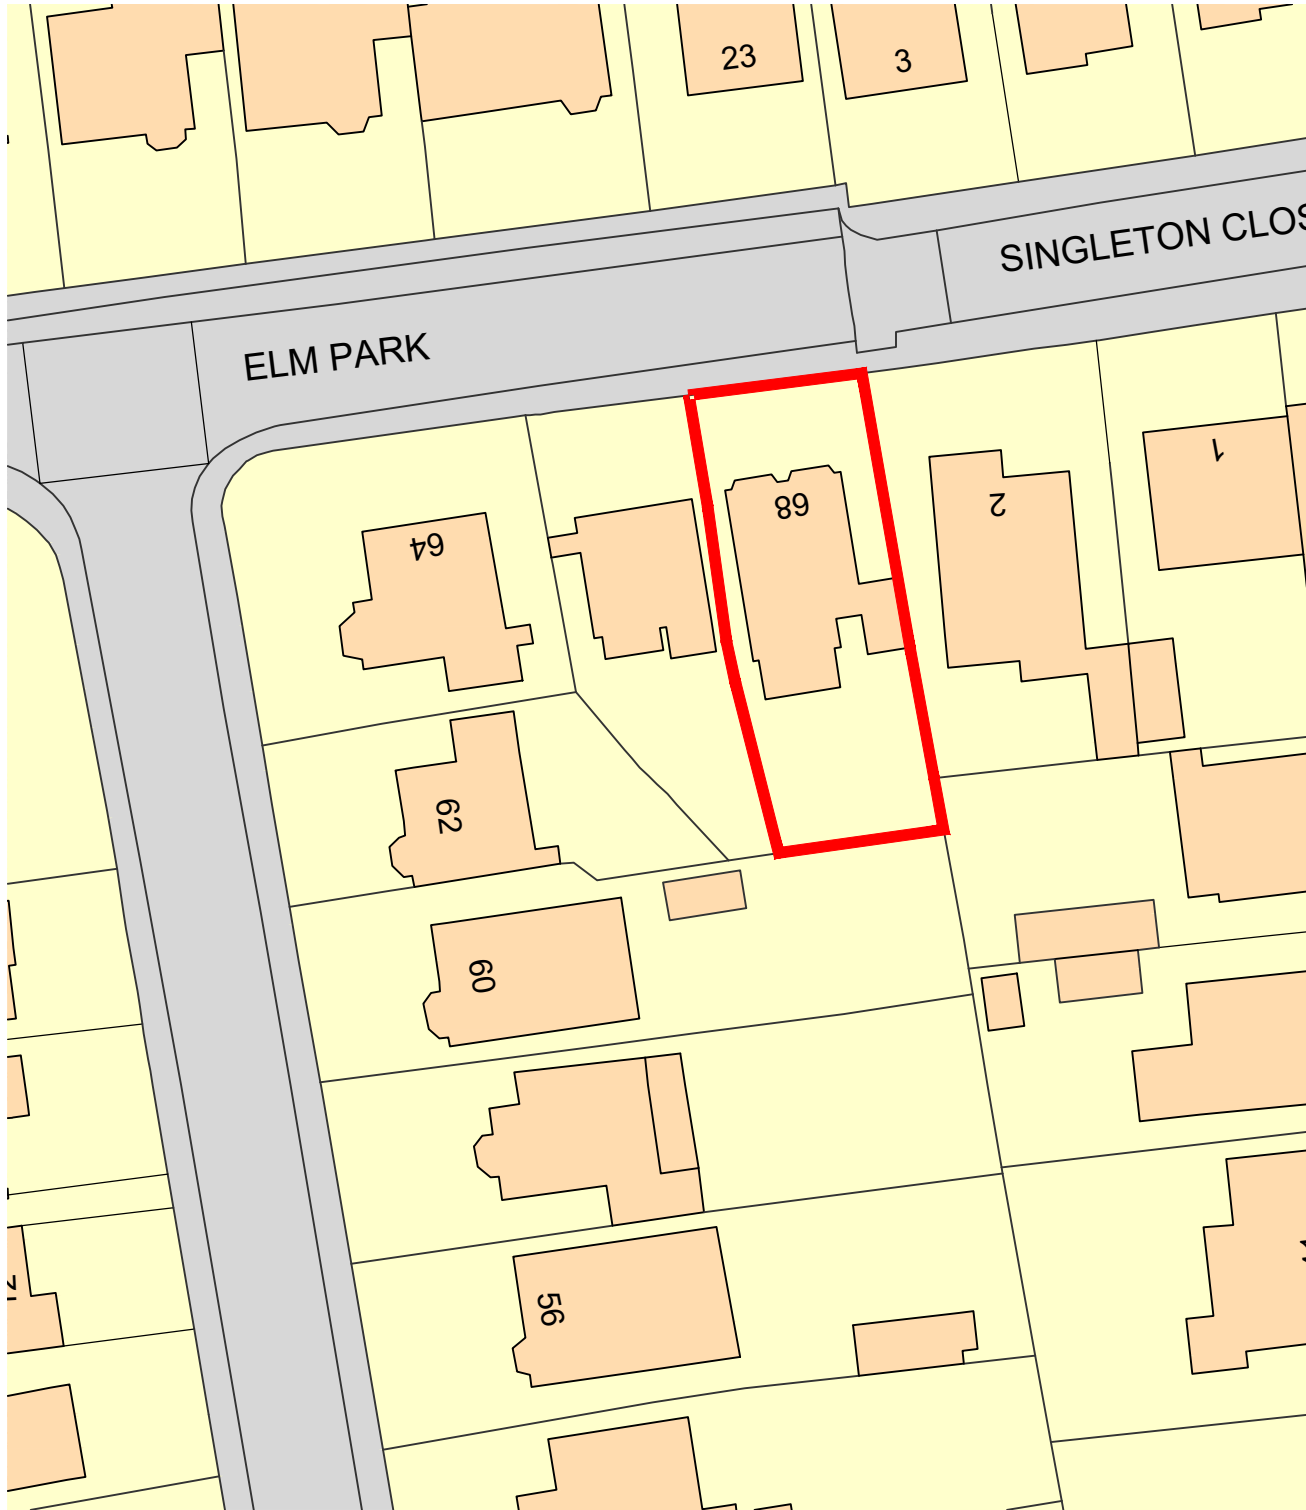


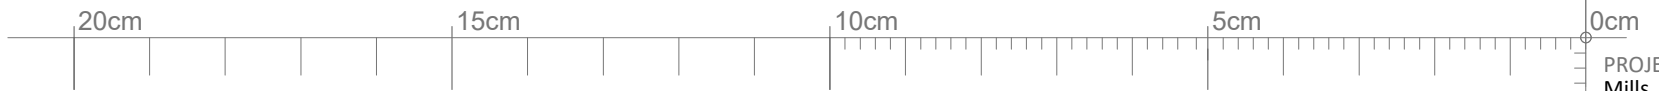

PROJECT
Mills , No.68 Elm Park
ADDRESS
68 Elm Park
Worthing
BN12 5RW


DRAWING TITLE
Existing & Proposed
Block Plans
DRAWING NO.

1460-P002
SCALE
A

DRAWN
1:500 @ A3

CHECKED
RN


DATE
12-06-2019

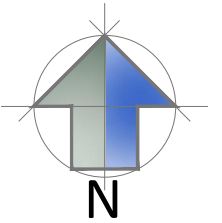

RN DESIGNS
No.2 Old School
Old School Lane
Fittleworth
RH20 1JZ

E: roznowakdesign@gmail.com
M:07500181917

Existing Block Plan

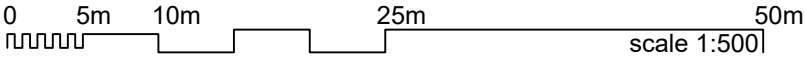

Proposed Block Plan

