

All drawings to be read in conjunction with
all other drawings as noted on issue sheet



PROJECT
Mills , No.68 Elm Park
ADDRESS
68 Elm Park
Worthing
BN12 5RW

DRAWING TITLE
Location & Orientation Plan

DRAWING NO.

1460-P001

SCALE



A

DRAWN
1:1250 @ A3



CHECKED

RN

DATE
12-06-2019

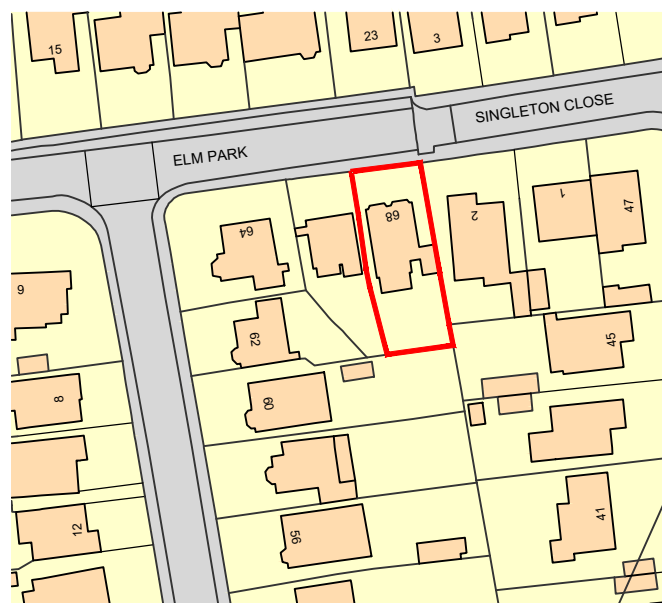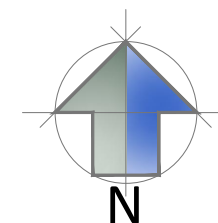

Location Plan

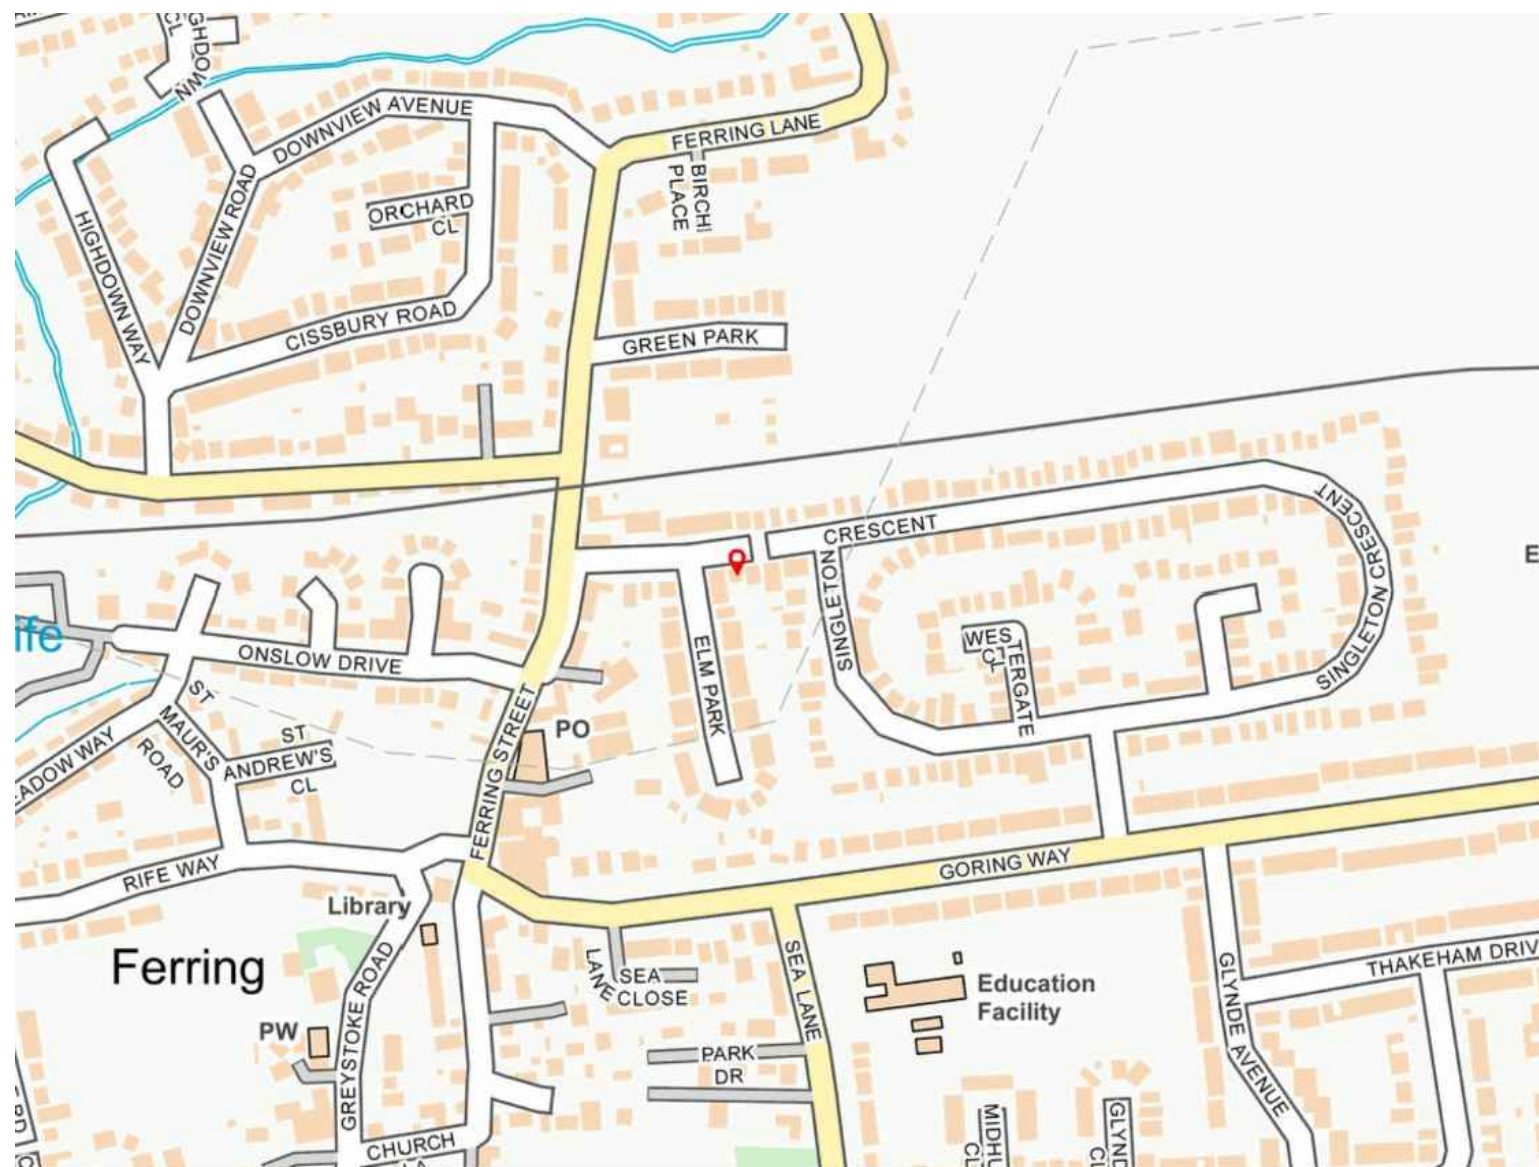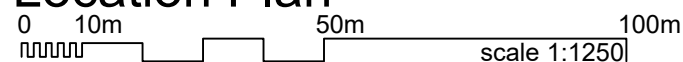

Orientation Plan

Not to Scale

R

RN DESIGNS

No.2 Old School
Old School Lane
Fittleworth
RH20 1JZ

E: roznowakdesign@gmail.com
M:07500181917